



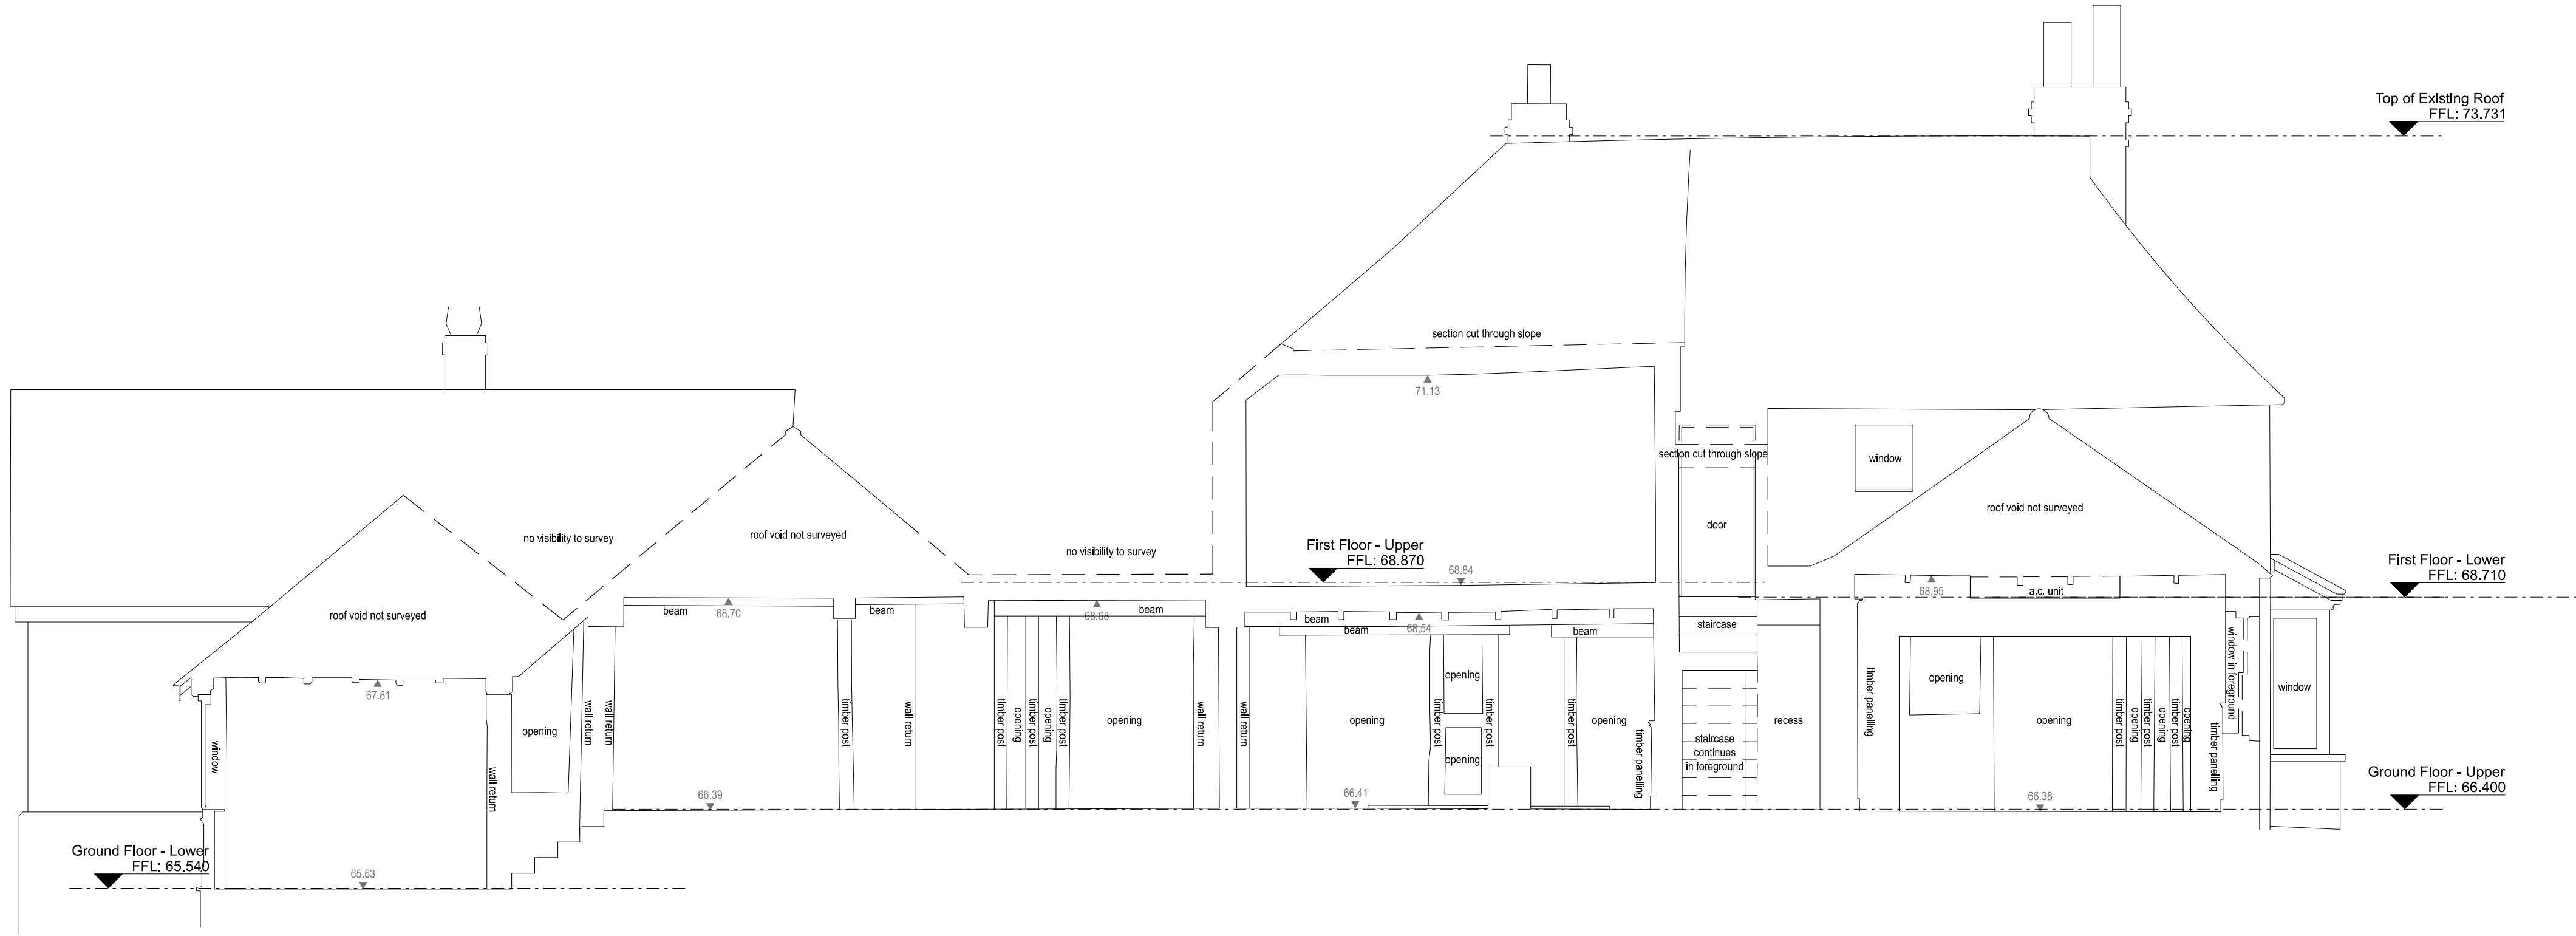

03 Existing Section CC
00-2009 SCALE 1:100
Cellar FFL: 64.030
Ground Floor - Lower FFL: 65.540
First Floor - Upper FFL: 68.870
First Floor - Lower FFL: 68.710

NOTES

REV

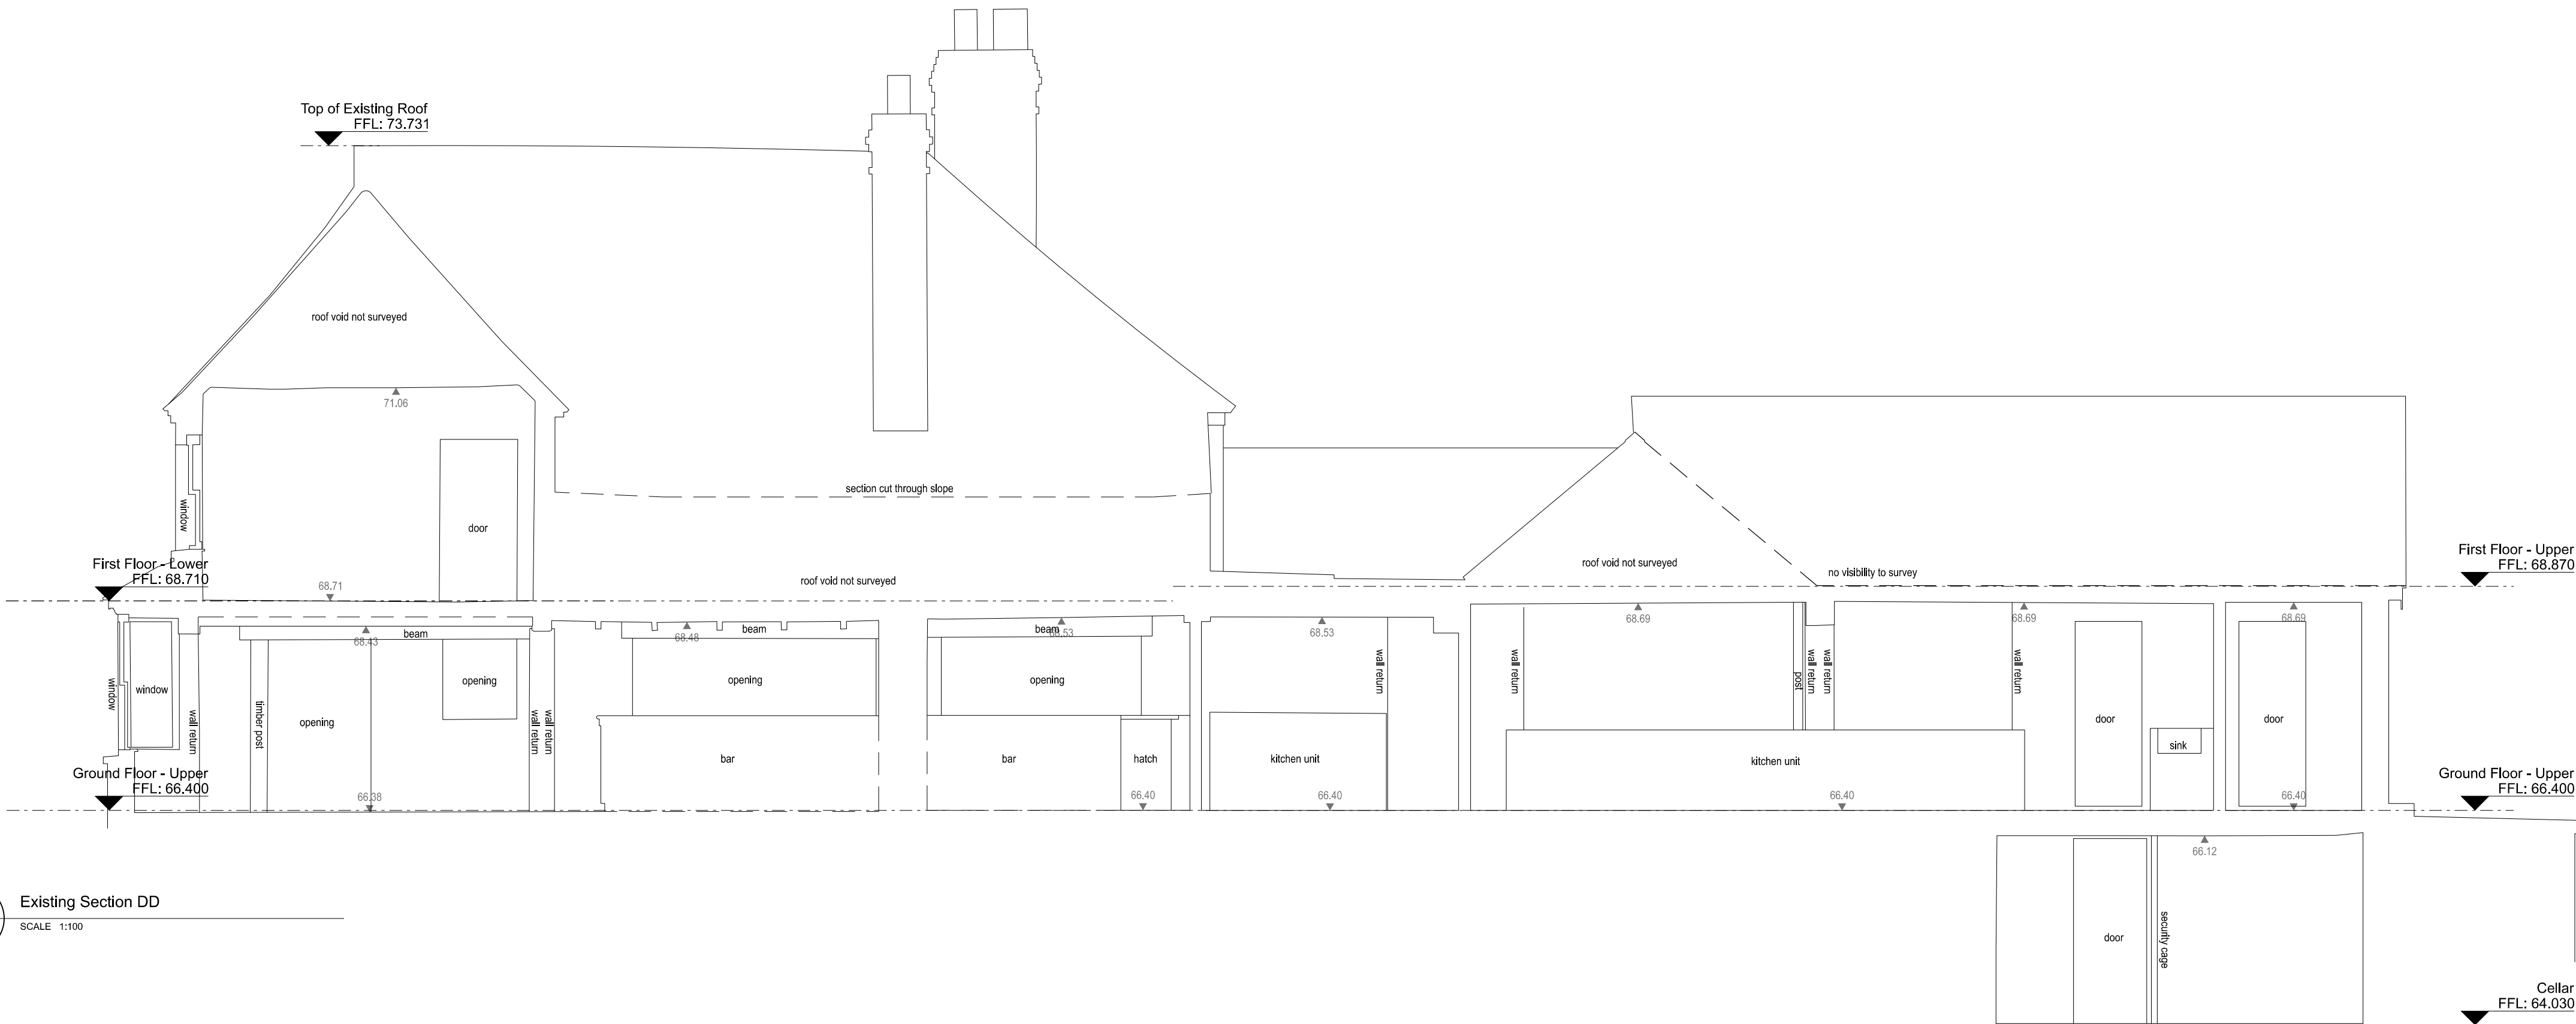

04 Existing Section DD
00-2004 SCALE 1:100
First Floor - Lower FFL: 68.710
Ground Floor - Upper FFL: 66.400
First Floor - Upper FFL: 68.870
Cellar FFL: 64.030

P01	Issued for Information	23/05/24	HZ	JGW	
Rev:	Description:	Date:	Drw:	Chk:	
Scale	0m	1	2.5	5	10

Do not scale from this drawing. Use marked dimensions only.
Should any discrepancies be noted, please inform this office immediately.
This drawing is copyright of Matthew Allchurch Architects Limited.



the boathouse design studio
27 ferry road teddington tw11 9nn
020 8973 0050 info@maa-architects.com
www.maa-architects.com

Client:
Project Name:
Lightwood
Wokingham Hotel

Drawing Title:
Existing:
Sections -
CC and DD

Drawing Status:	Status Code:	Project No:	Scale at A1:
Stage 2	S1	LWD02	1:50
Drawing No:	Revision:	Date:	Scale at A3:
LWD02-MAA-00-XX-DG-A-2009	P01	May 2024	1:100