


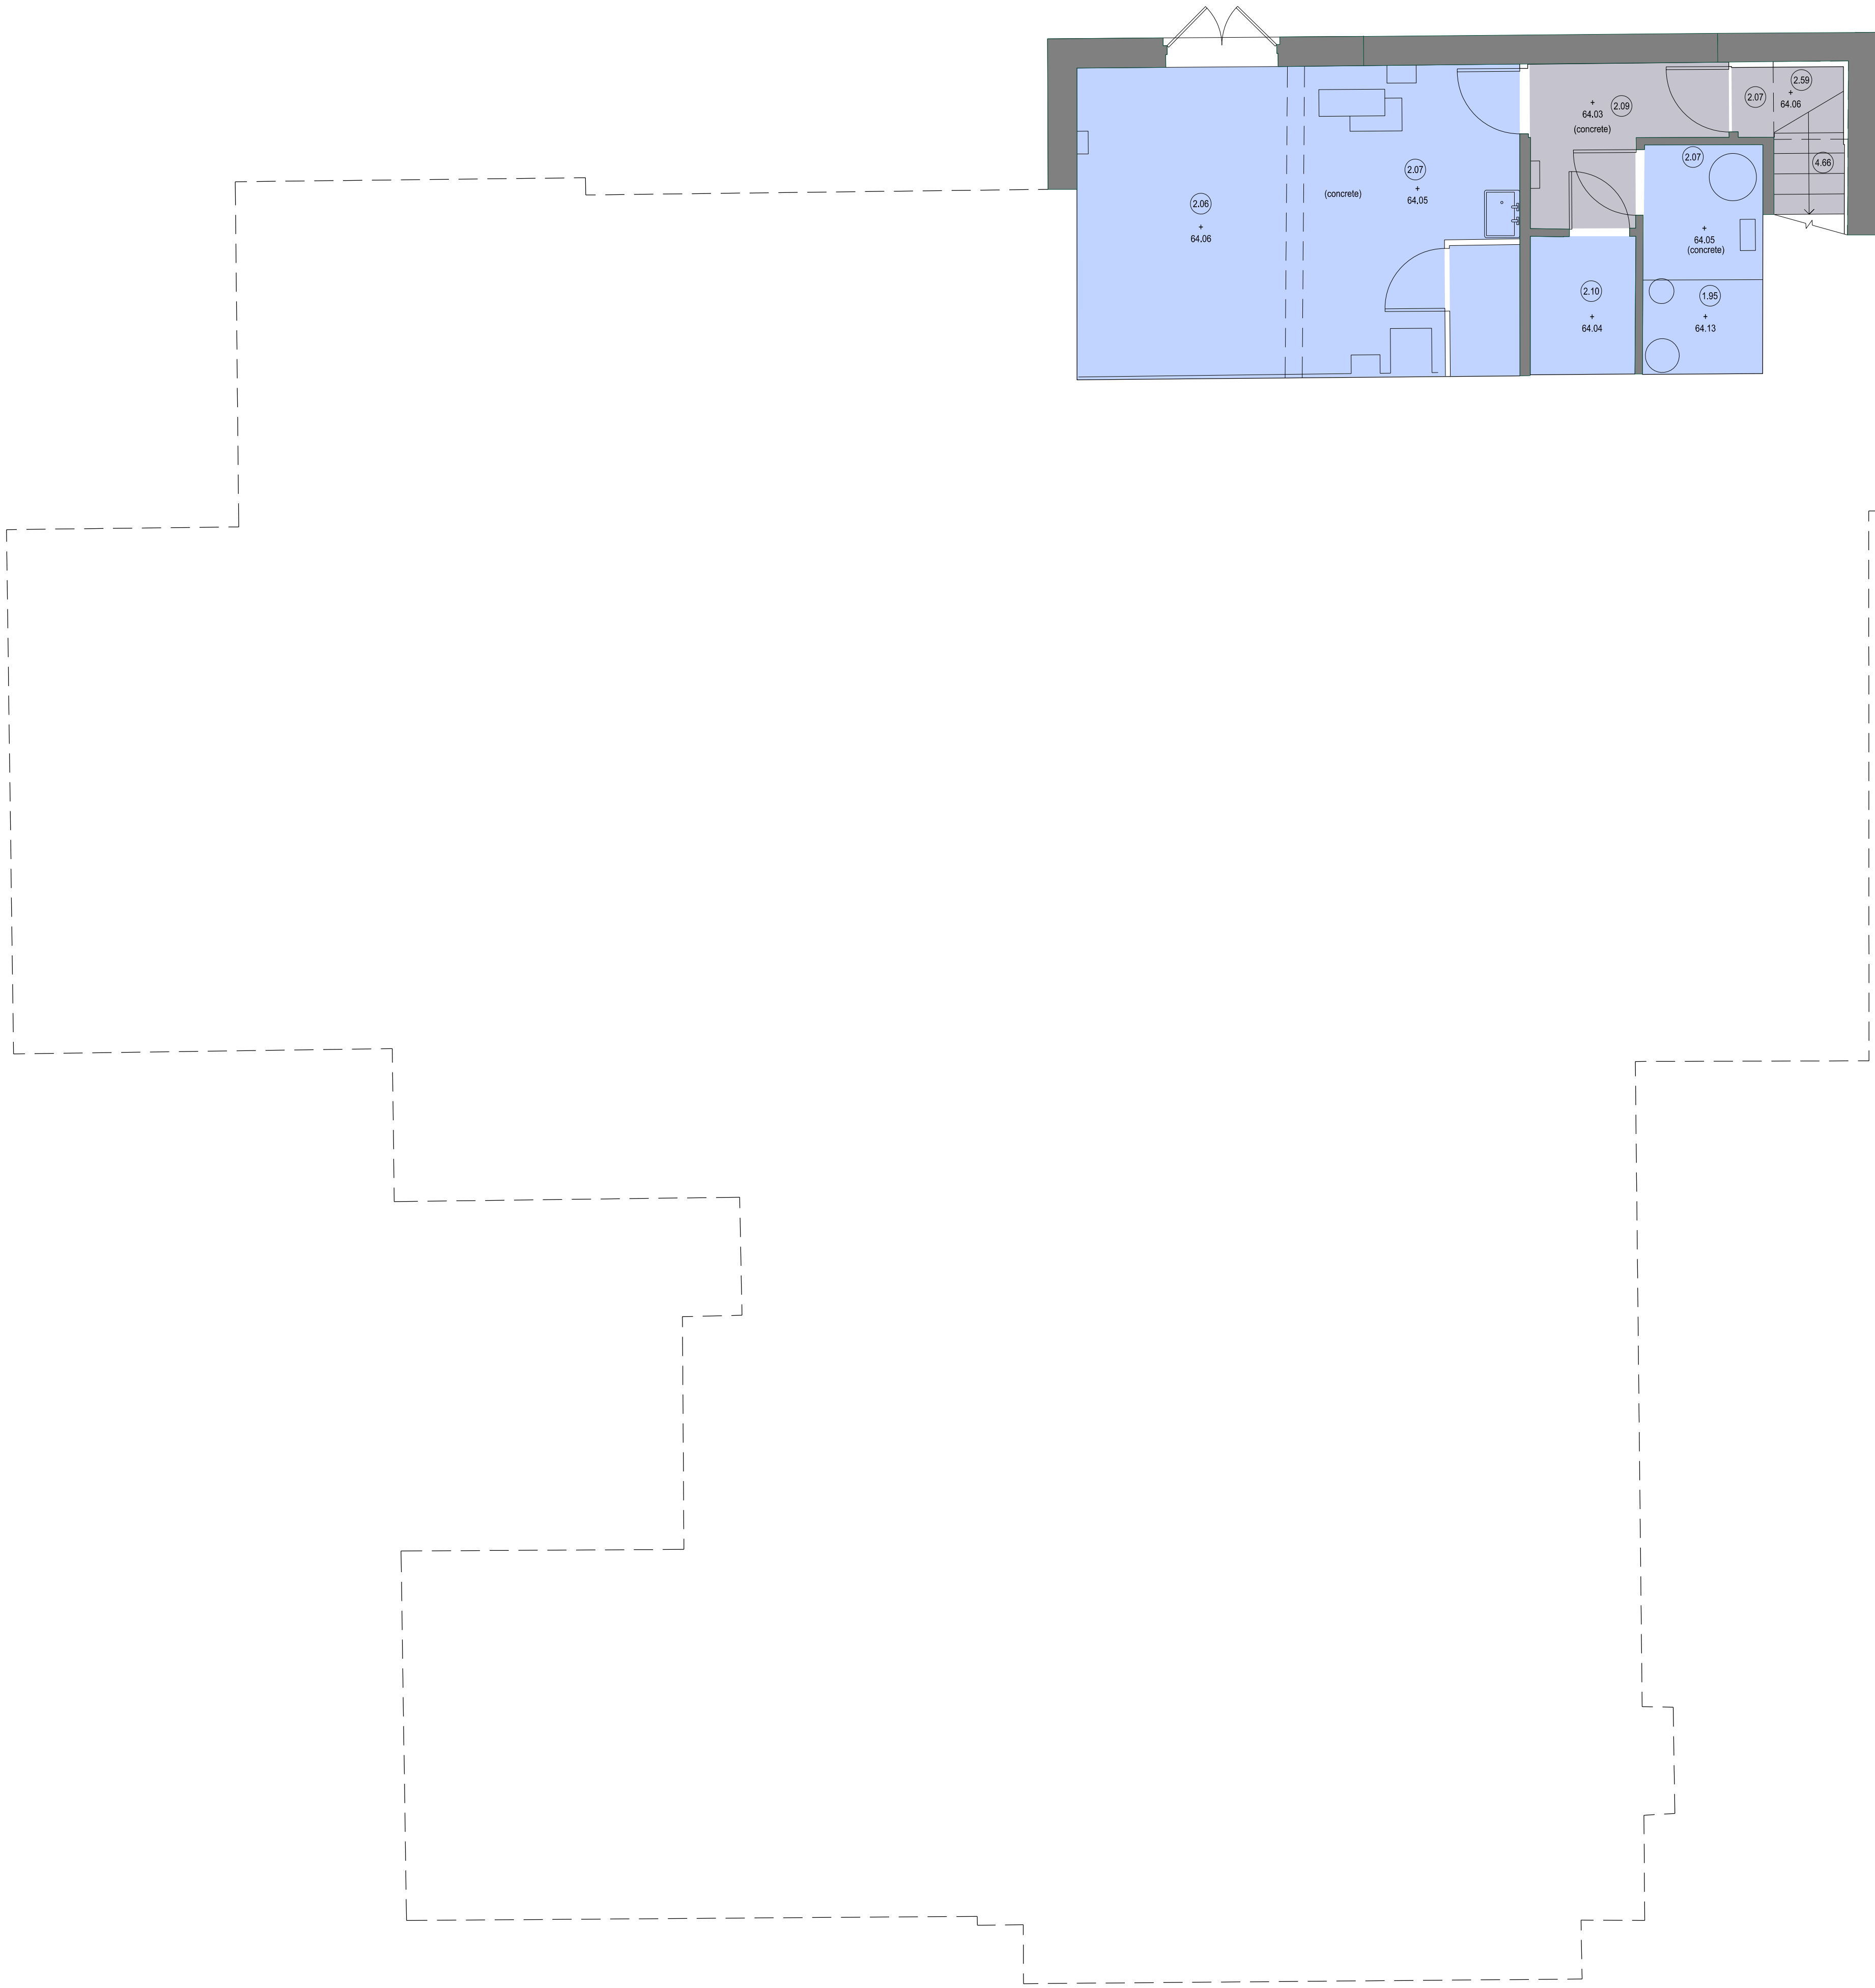


01 Proposed Cellar
03-2001 SCALE 1:50

NOTES

- Pub
- Kitchen
- Restaurant
- Back of House
- WC/Services
- Hotel

KEY PLAN

 

P03 Issued for New Planning Application
P02 Issued for Planning
P01 Issued for Information
Rev: Description:

02/10/24 AS JGW
29/05/24 AS JGW
23/05/24 AS JGW
Date: Drw: Chk:

Scale

Matthew Allchurch Architects

the boathouse design studio
27 ferry road teddington tw11 9nn

020 8973 0050 info@maa-architects.com
www.maa-architects.com

Client:
Lightwood

Project Name:
Wokingham Hotel

Drawing Title:
**Proposed:
Plan-
Cellar**

Drawing Status:
Stage 2 - Prelim

Drawing No:
LWD02-MAA-03-XX-DG-A-2001

Status Code:
S0

Revision:
P03

Project No:
LWD02

Date:
April 2024

Scale at A1:

Scale at A3:

1:50

1:100



Do not scale from this drawing. Use marked dimensions only.
Should any discrepancies be noted, please inform this office immediately.
This drawing is copyright of Matthew Allchurch Architects Limited.