


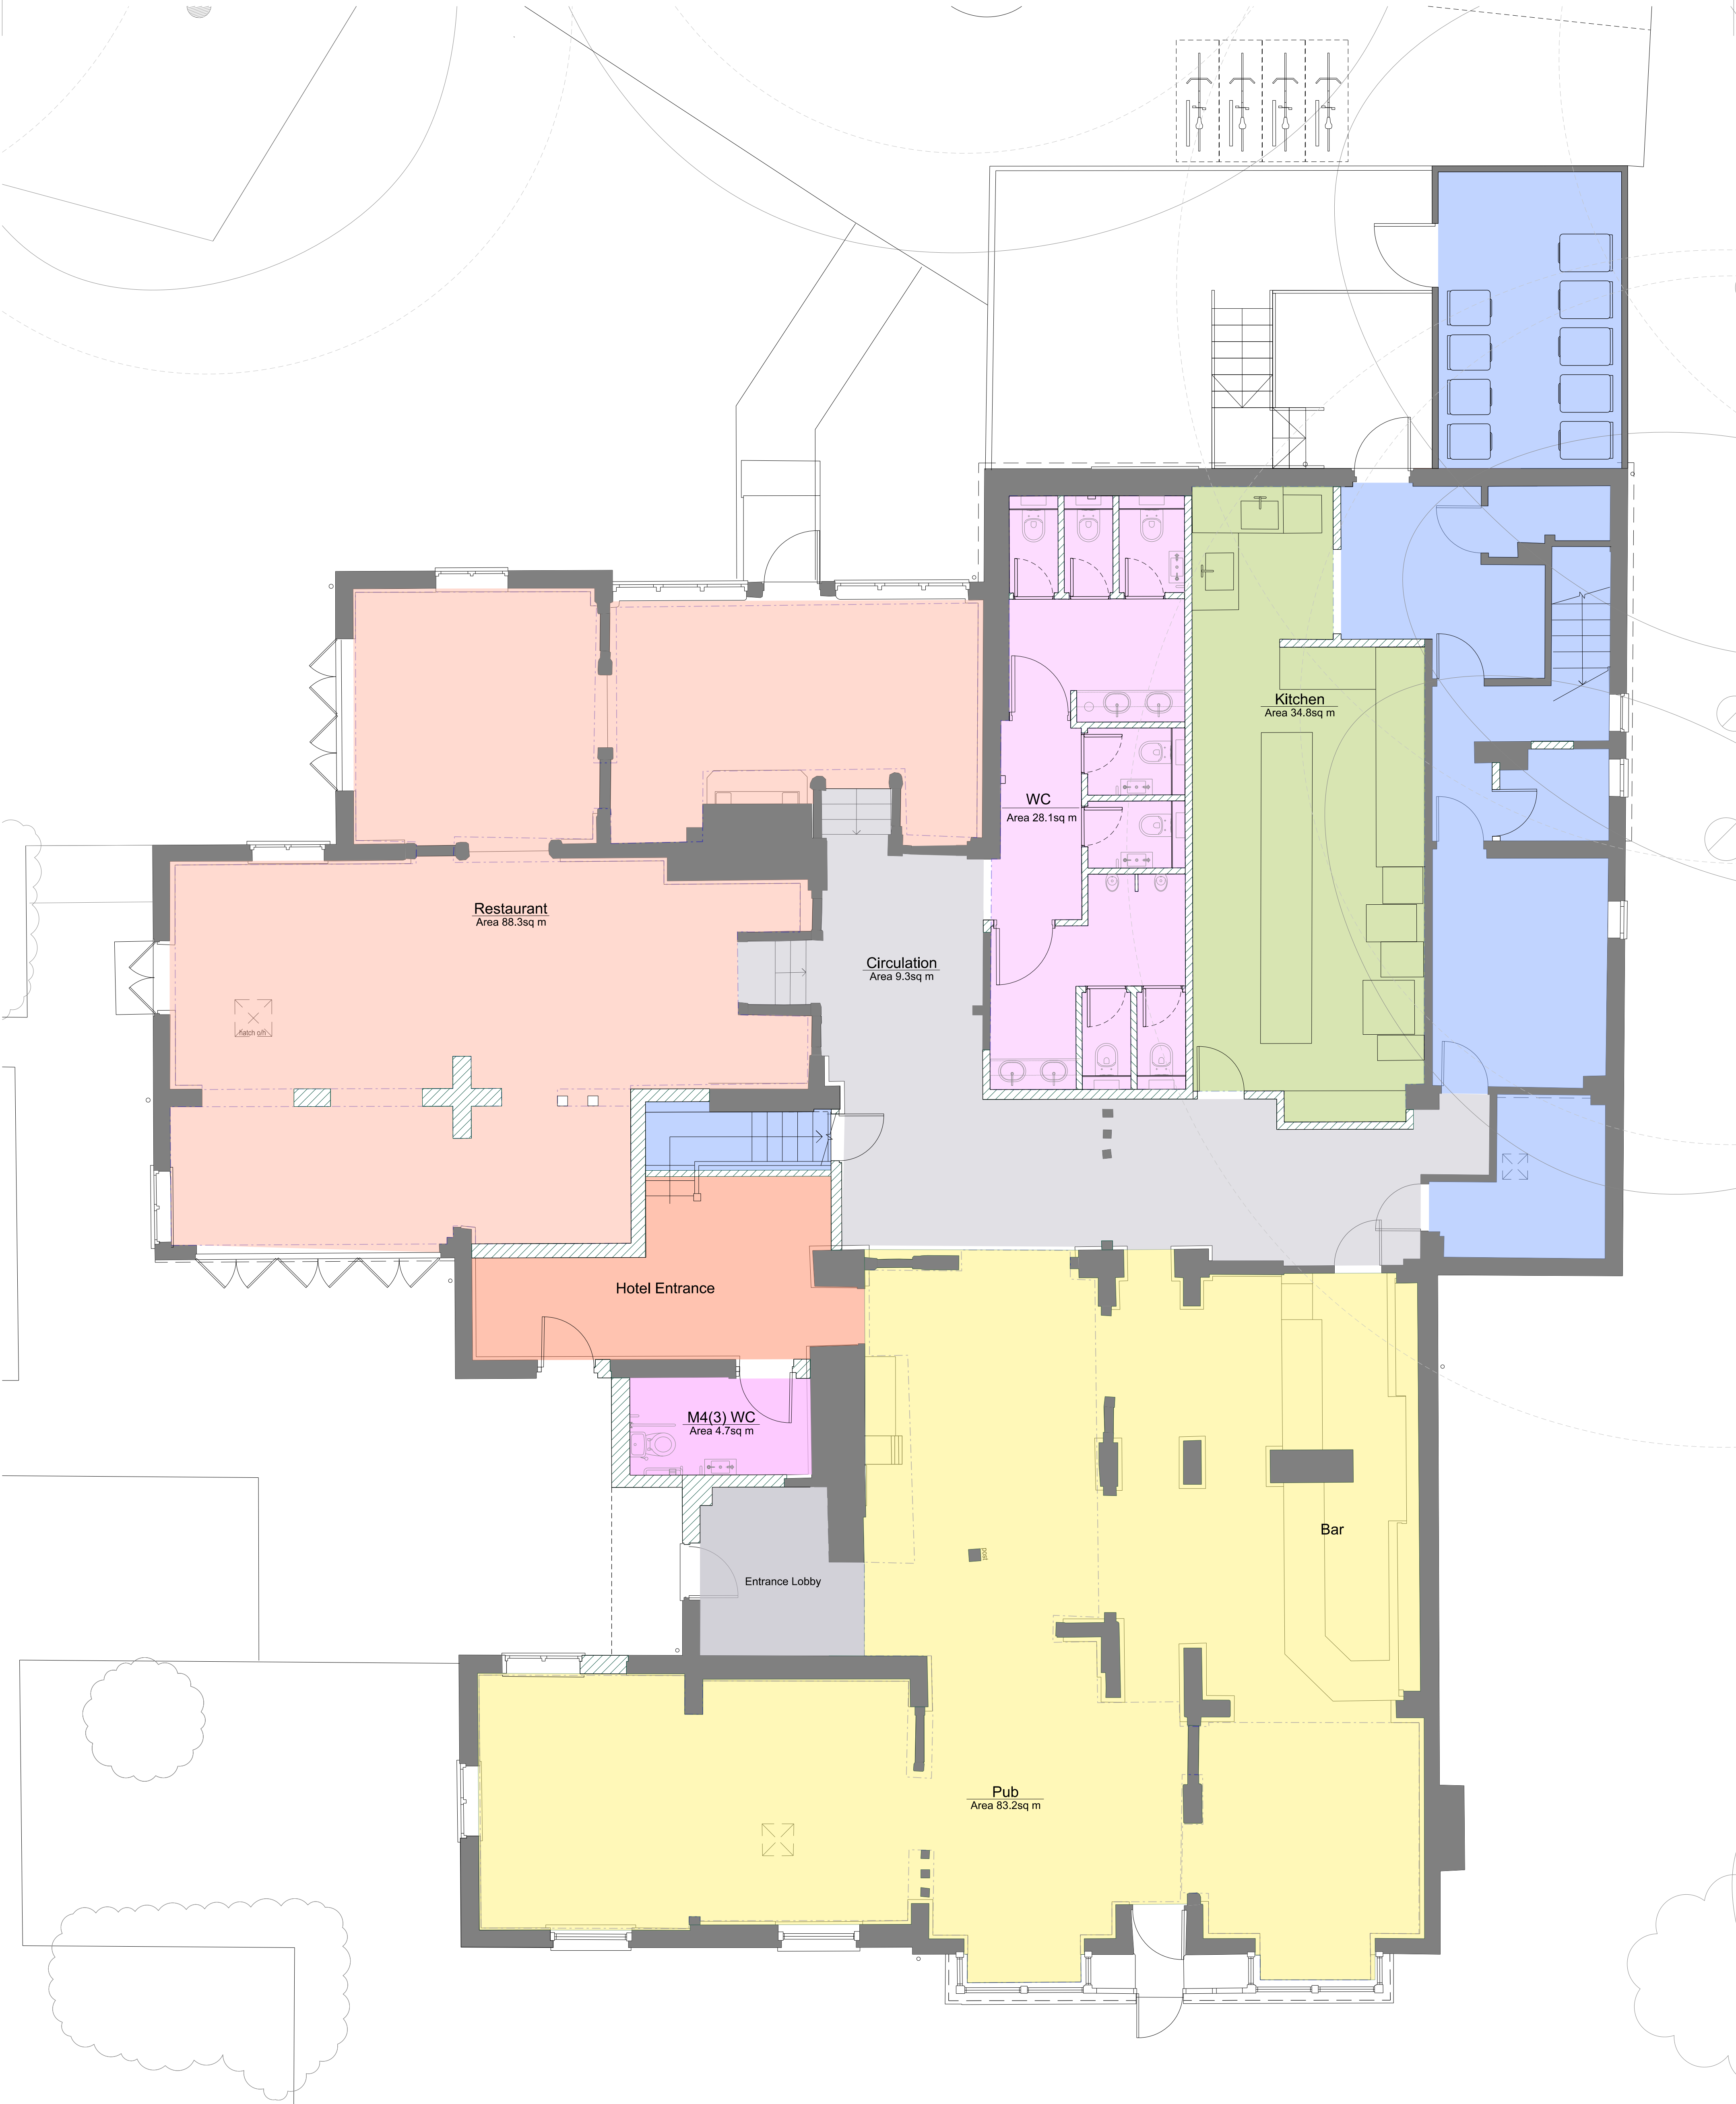

01 Proposed Ground Floor

SCALE: 1:50


NOTES

- Pub
- Kitchen
- Restaurant
- Back of House
- WC/ Services
- Hotel



Do not scale from this drawing. Use marked dimensions only.
Should any discrepancies be noted, please inform this office immediately.
This drawing is copyright of Matthew Allchurch Architects Limited.

KEY PLAN

 

P03 Issued for New Planning Application
P02 Issued for Planning
P01 Issued for Information
Rev: Description:

02/10/24 AS JGW
29/05/24 AS JGW
23/05/24 HZ AS
Date: Drw: Chk:

Scale 0mm 500 1250 2500 5000



the boathouse design studio
27 ferry road teddington tw11 9nn

020 8973 0050 info@maa-architects.com
www.maa-architects.com

Client: Lightwood

Project Name: Wokingham Hotel

Drawing Title: Proposed: Plan-Ground Floor

Drawing Status: Stage 2 - Prelim

Drawing No: LWD02-MAA-03-XX-DG-A-2002

Status Code: S0

Revision: P03

Project No: LWD02

Date: April 2024

Scale at A1: 1:50

Scale at A3: 1:100