


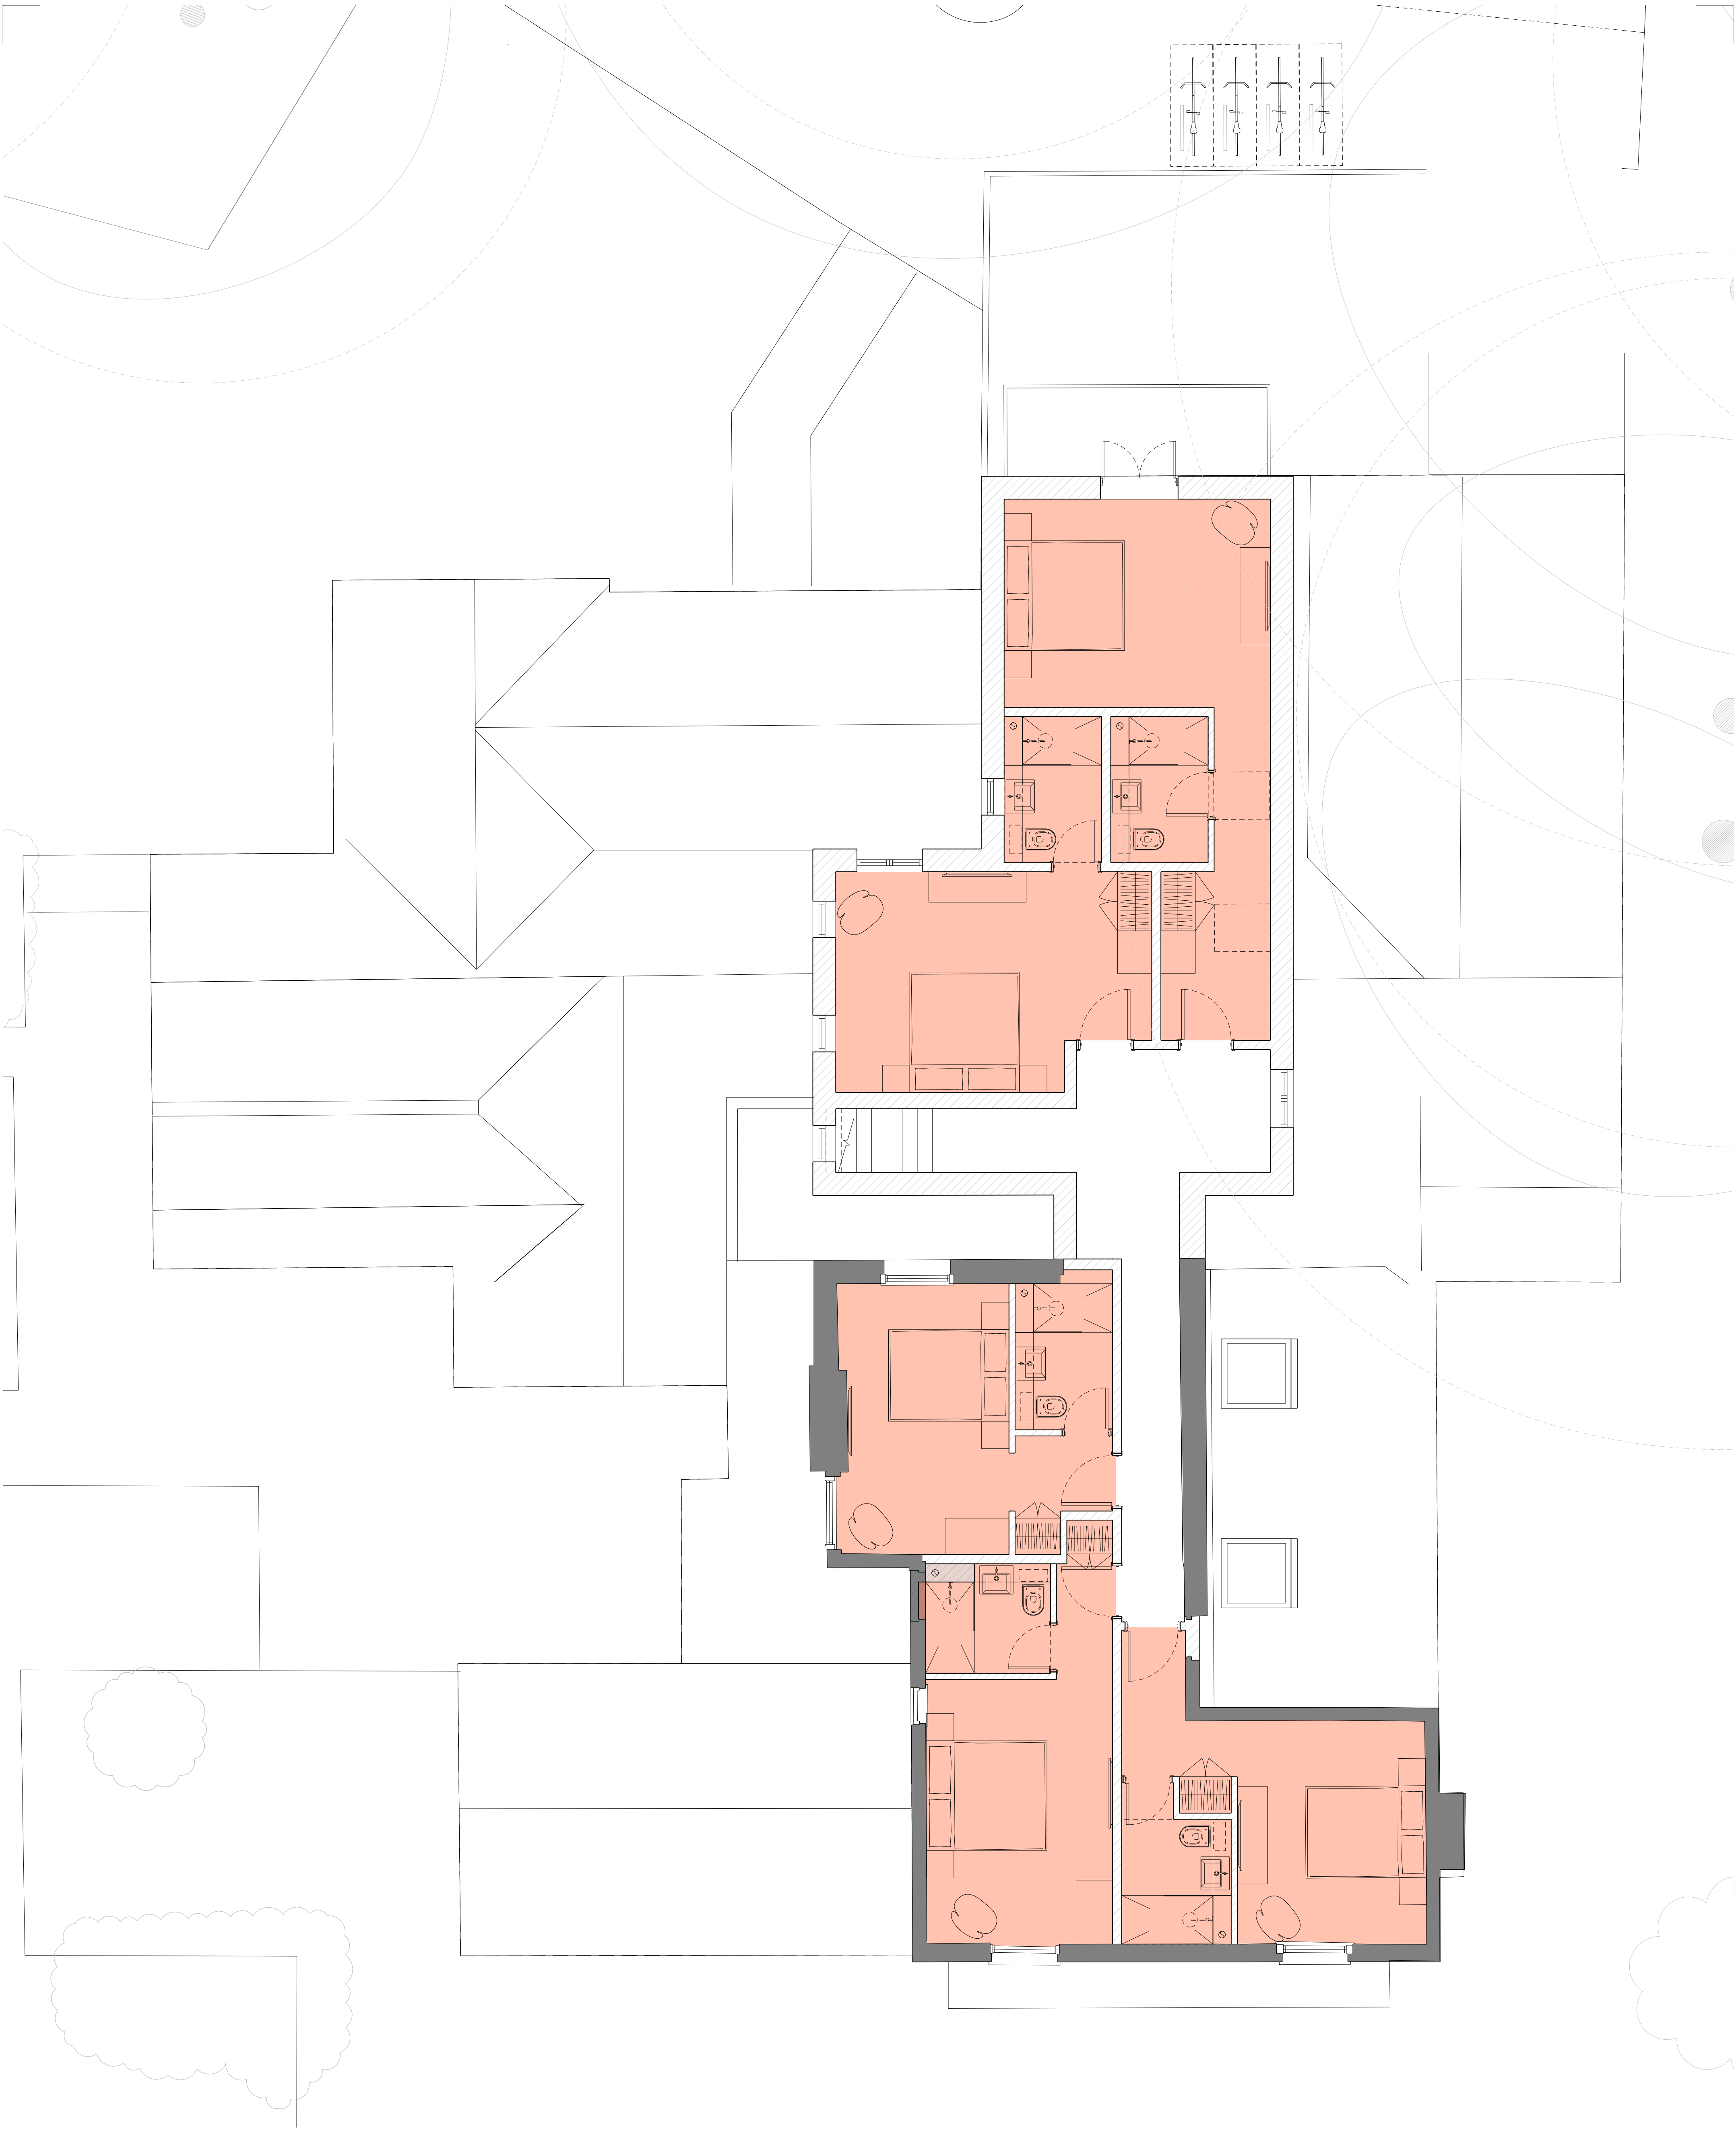


01 Proposed First Floor
03-2003 SCALE 1:50

NOTES

- Pub
- Kitchen
- Restaurant
- Back of House
- WC/ Services
- Hotel

KEY PLAN

 

P03 Issued for New Planning Application
P02 Issued for Planning
P01 Issued for Information
Rev: Description:

02/10/24 AS JGW
29/05/24 AS JGW
23/05/24 HZ AS
Date: Drw: Chk:

Scale 0mm 500 1250 2500 5000

Matthew Allchurch Architects

the boathouse design studio
27 ferry road teddington tw11 9nn

020 8973 0050 info@maa-architects.com
www.maa-architects.com

Client: **Lightwood**

Project Name: **Wokingham Hotel**

Drawing Title: **Proposed: Plan- First Floor**

Drawing Status: **Stage 2 - Prelim**

Drawing No: **LWD02-MAA-03-XX-DG-A-2003**

Status Code: **S0** Project No: **LWD02** Scale at A1: **1:50**

Revision: **P03** Date: **April 2024** Scale at A3: **1:100**