


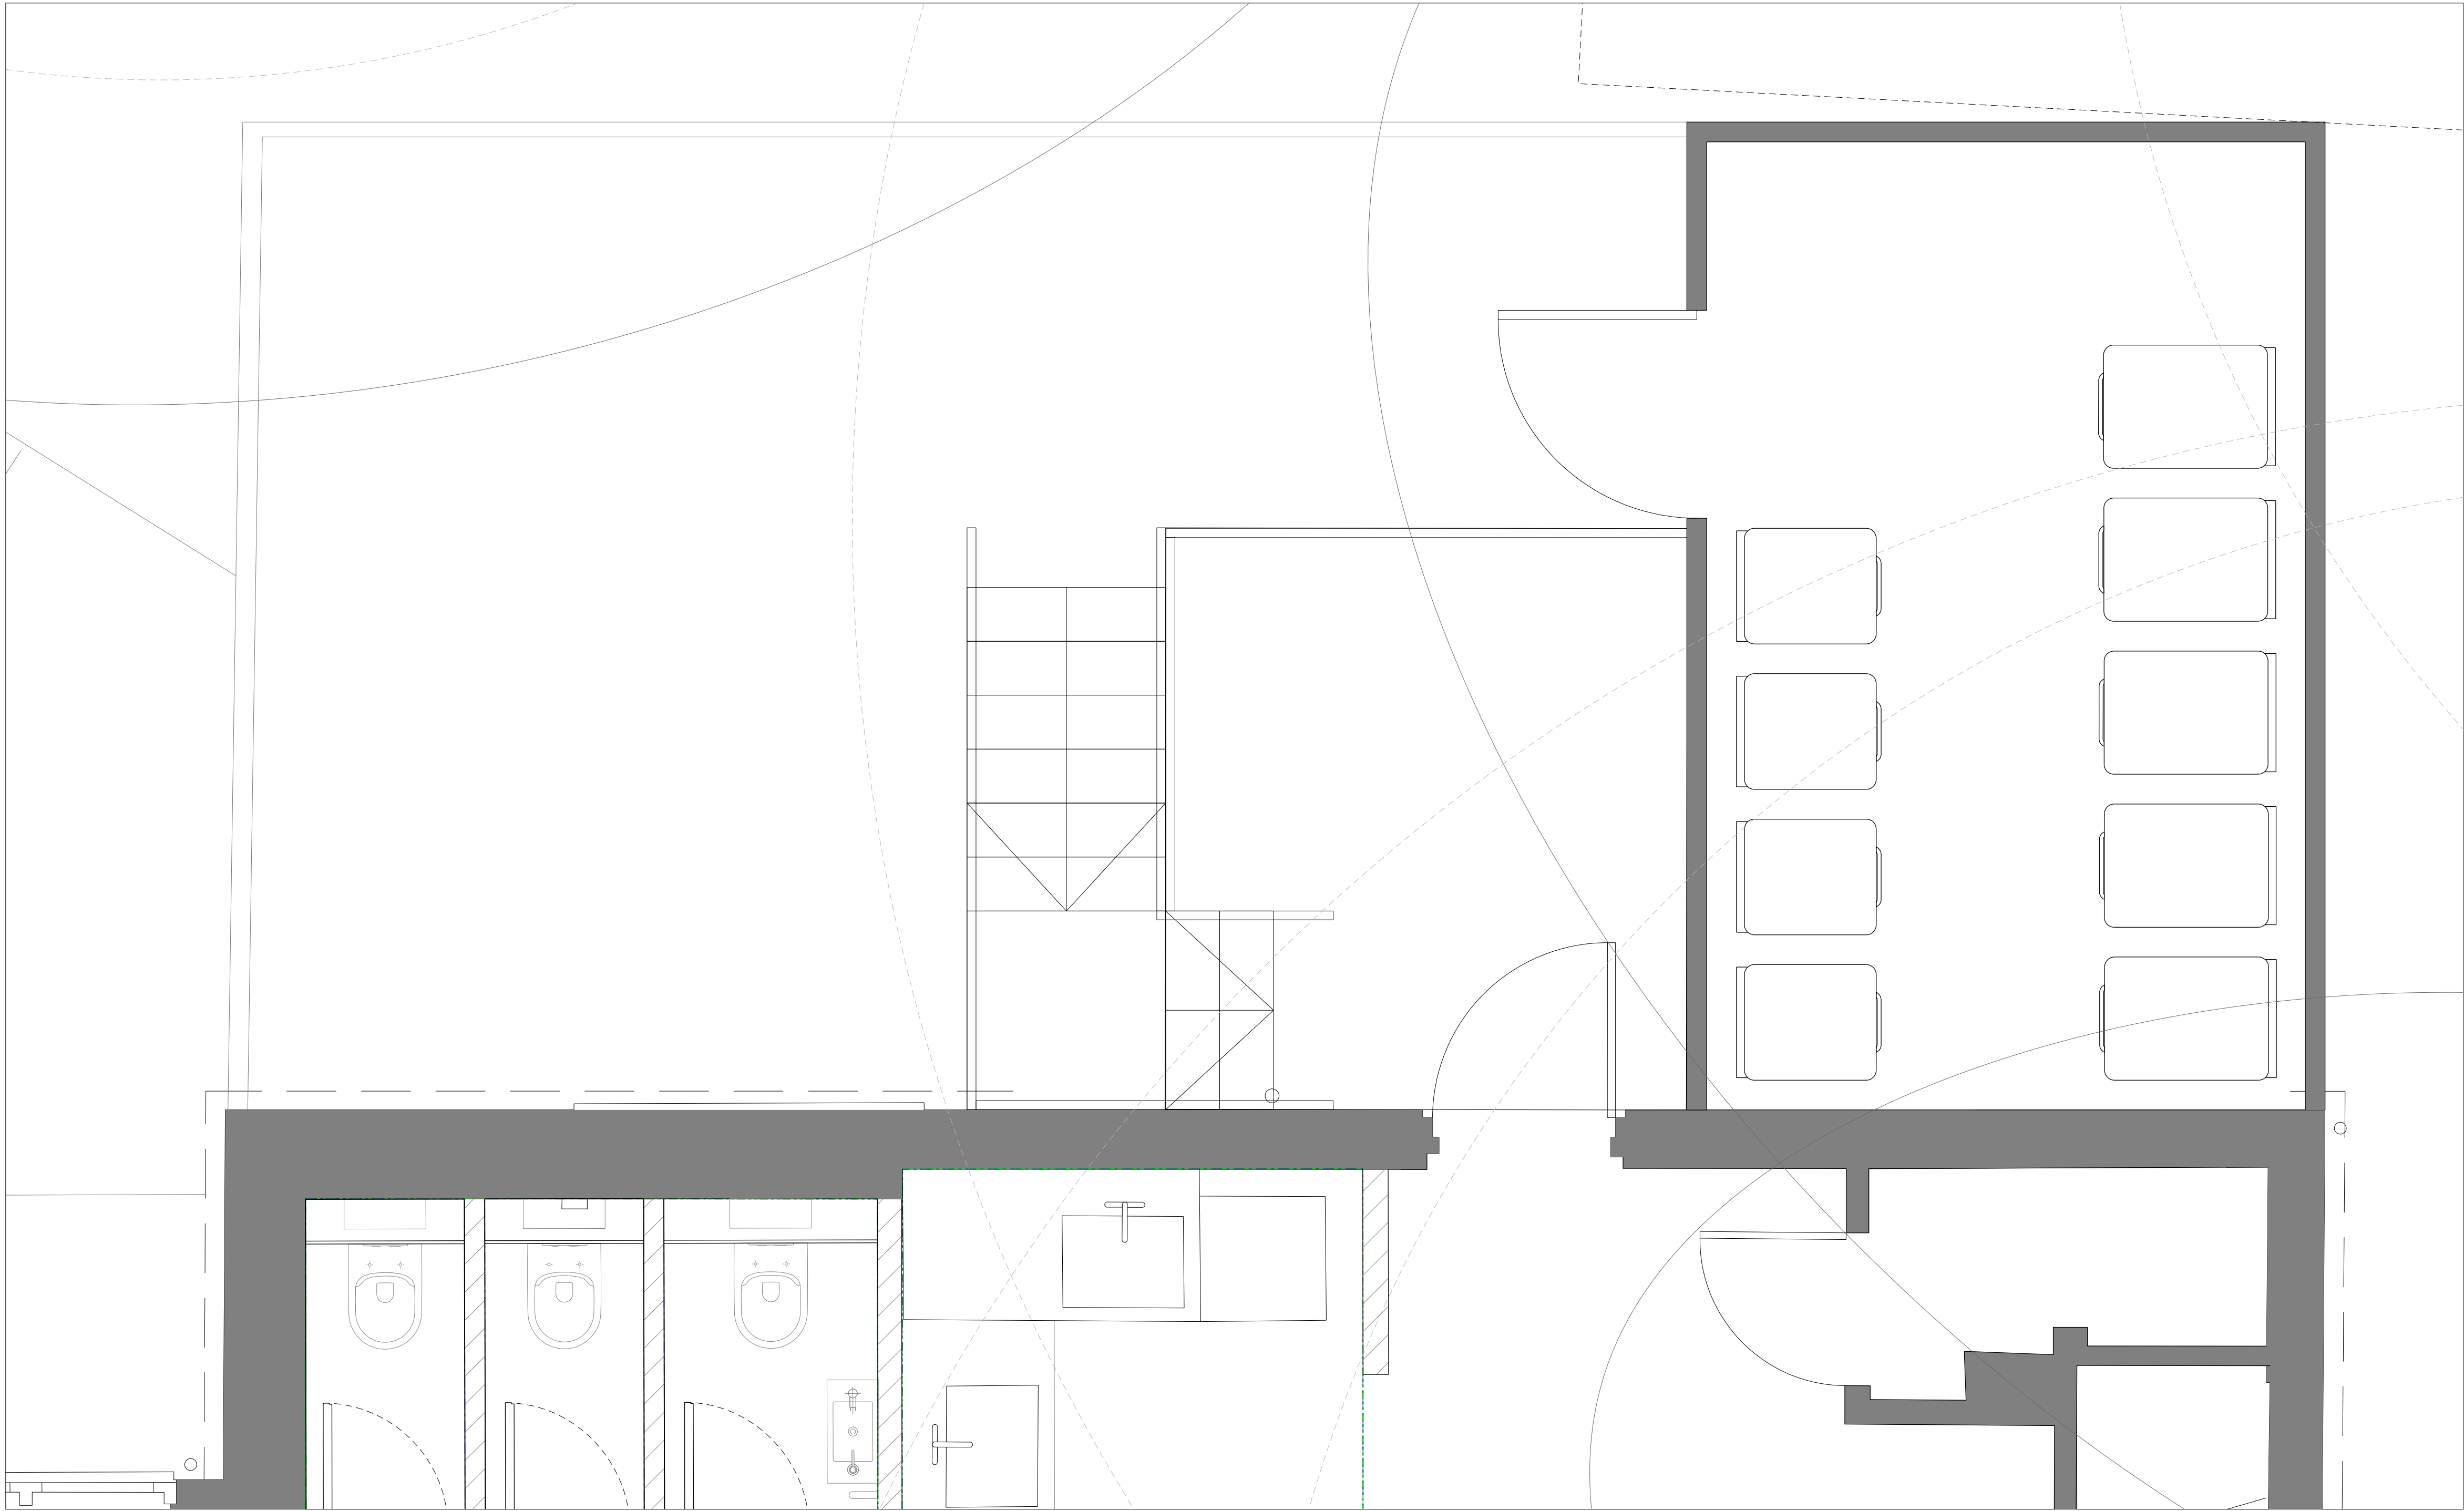

01 Refuse & Recycling Storage Area
LWD02-4001 SCALE 1:20

P02 Issued for revised planning application 02/10/24 AS JGW
P01 Issued for planning 29/05/24 AS JGW
Rev: Description: Date: Draw: Chk:

Scale

Do not scale from this drawing. Use marked dimensions only.
Should any discrepancies be noted, please inform this office immediately.
This drawing is copyright of Matthew Allchurch Architects Limited.



the boathouse design studio 020 8973 0050 info@maa-architects.com
27 ferry road teddington tw11 9nn www.maa-architects.com

Client:

Lightwood

Project Name:
Wokingham Hotel

Drawing Title:
External Works
Refuse & Recycling Storage Area
Level / Location

Drawing Status:	Status Code:	Project No:	Scale at A1:
Stage 2 - Prelim	S0	LDW02	1:20
Drawing No:	Revision:	Date:	Scale at A3:
LWD02-MAA-70-XX-DG-A-4001	P02	May 2024	1:40