

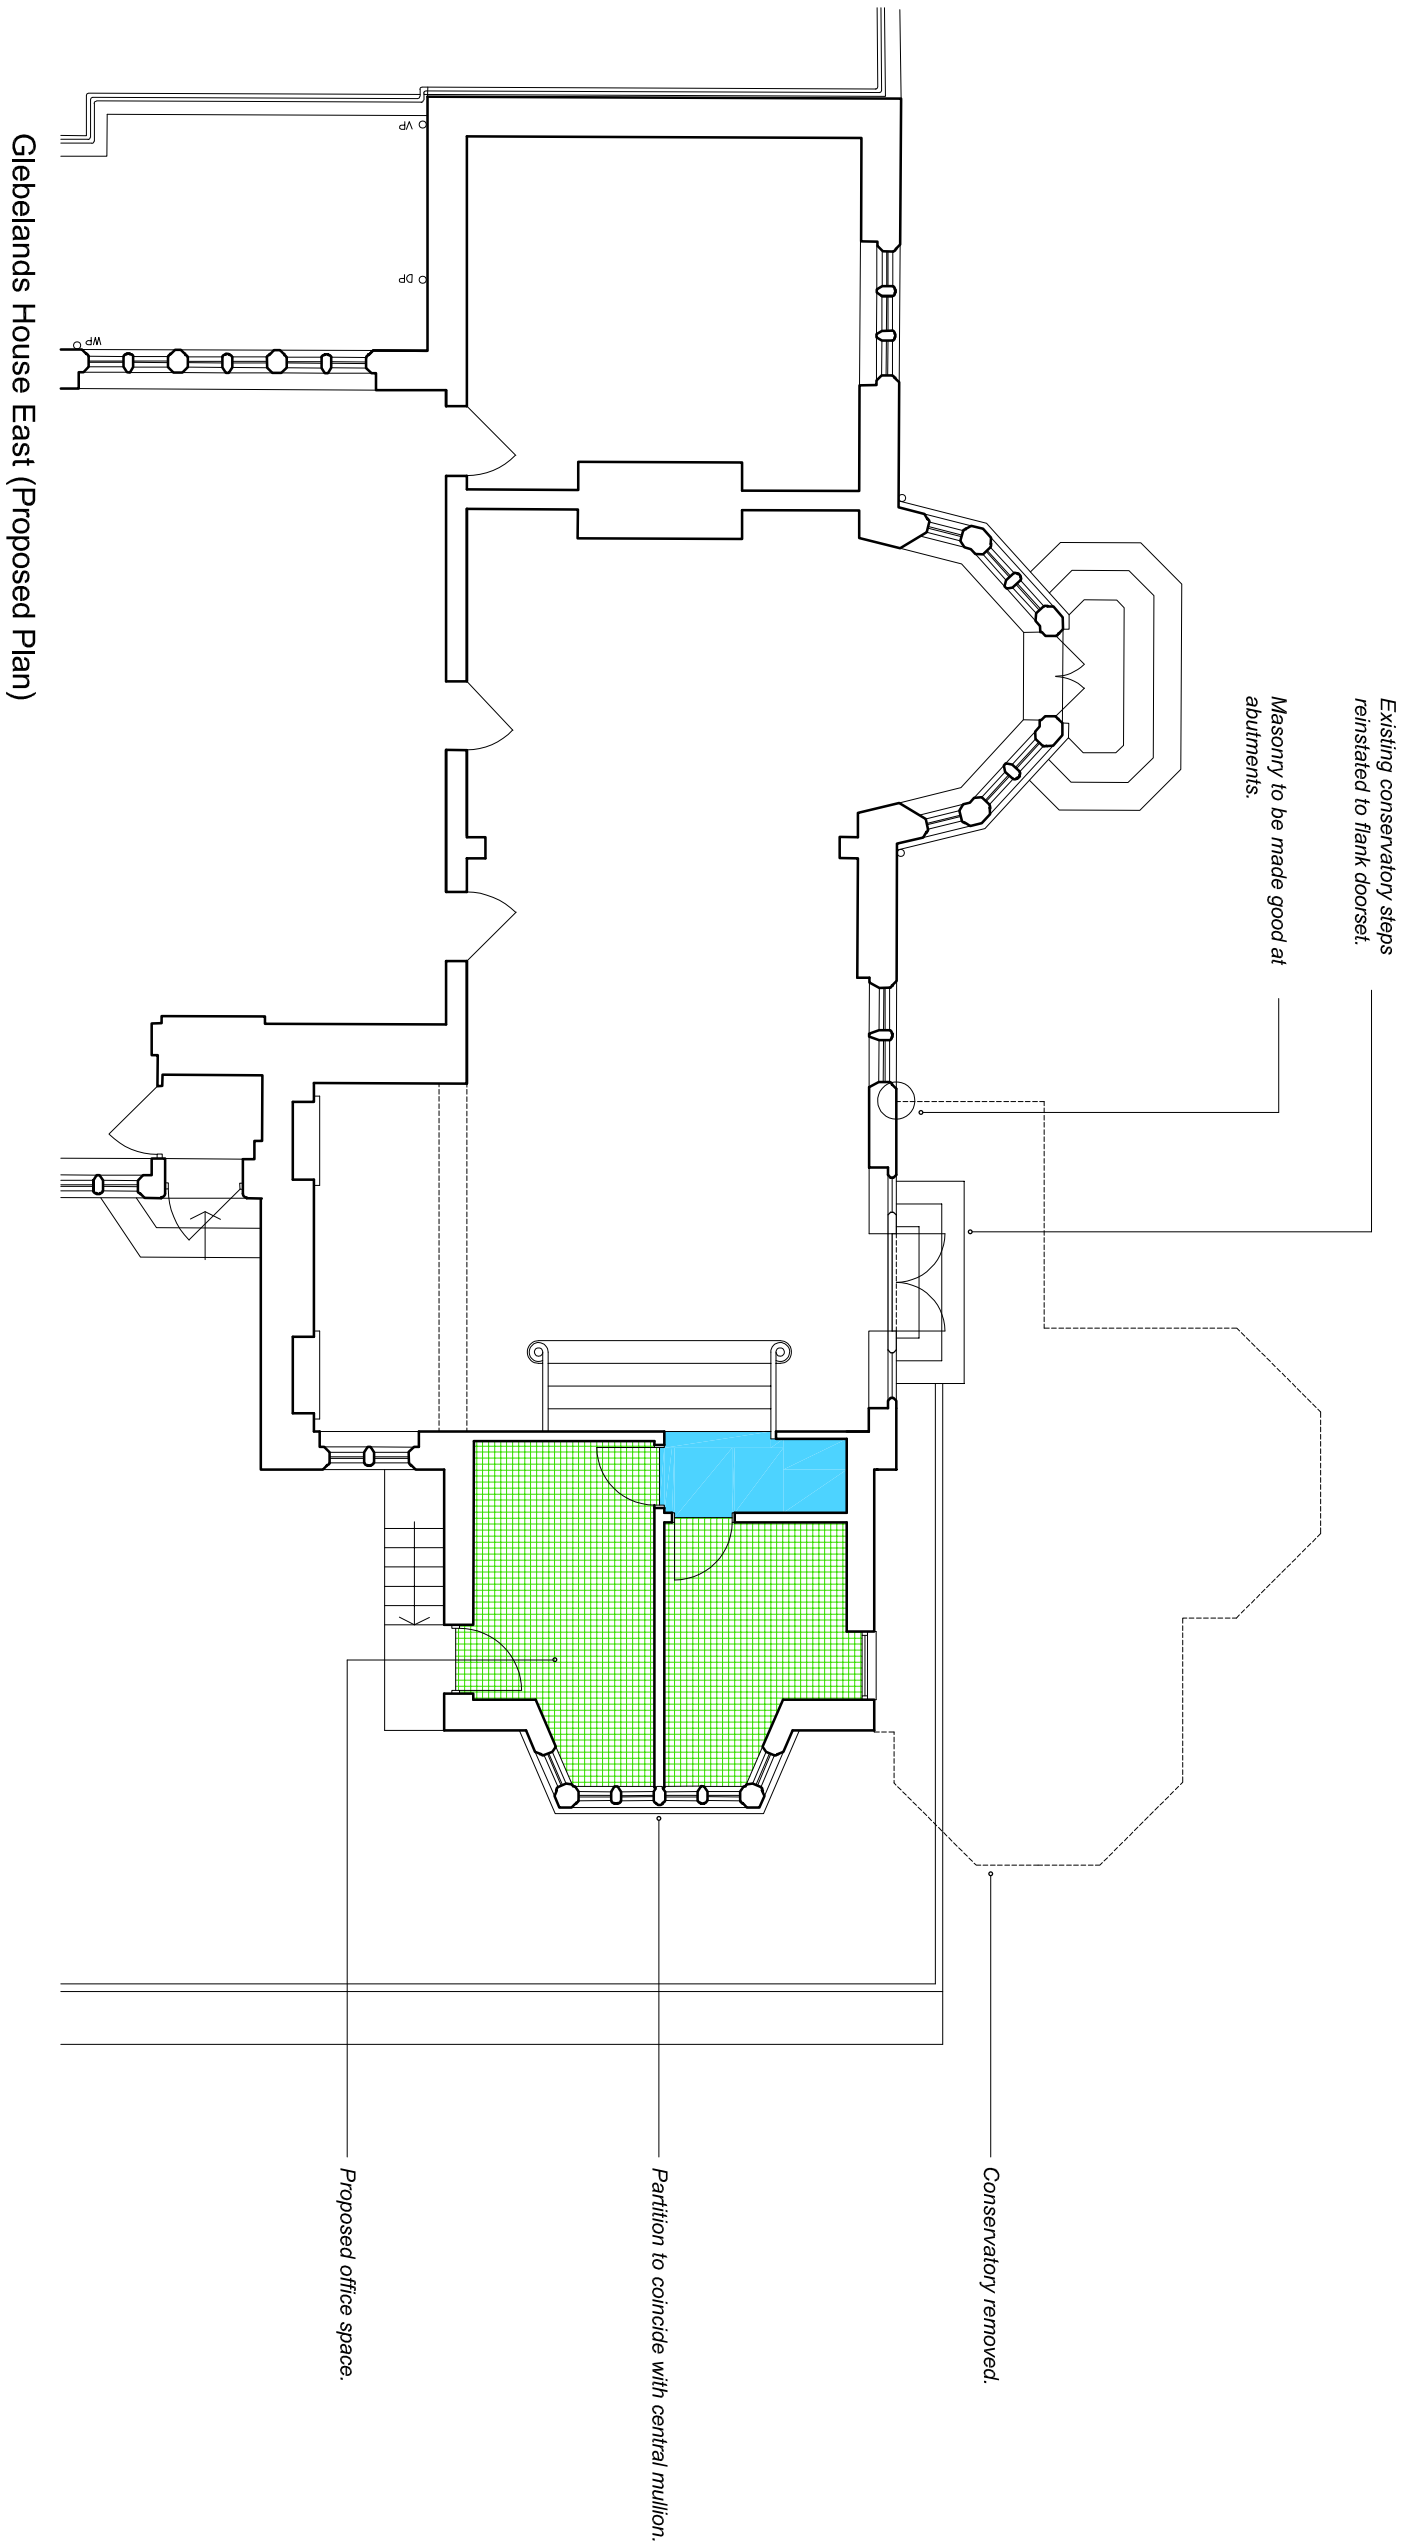
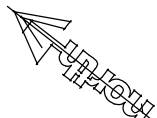


- Common / Circulation space
- Recreation / Bed space
- Auxiliary space (unfilled)

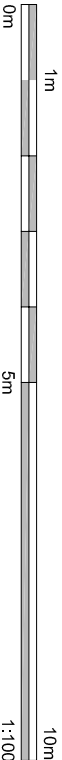

Glebelands House East (Proposed Plan)

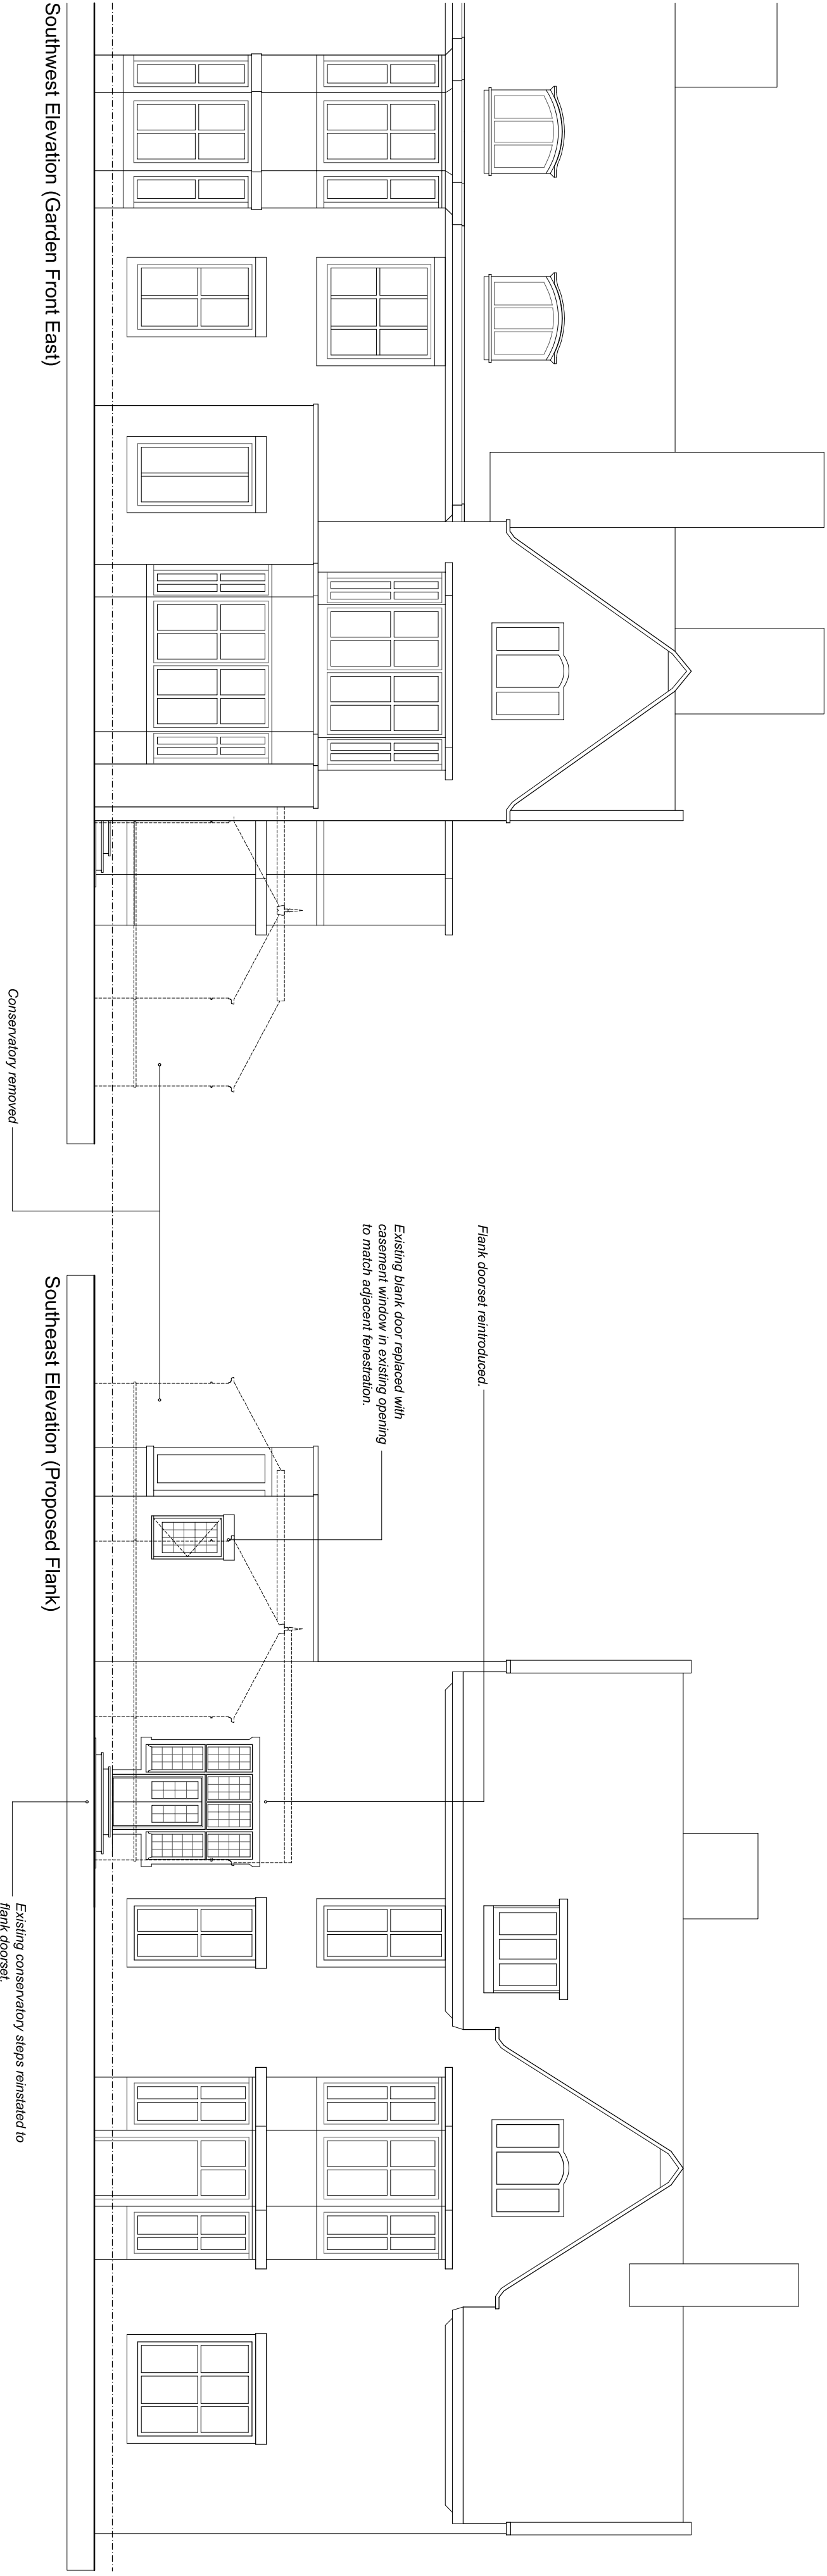

Proposed Plans and Elevations