

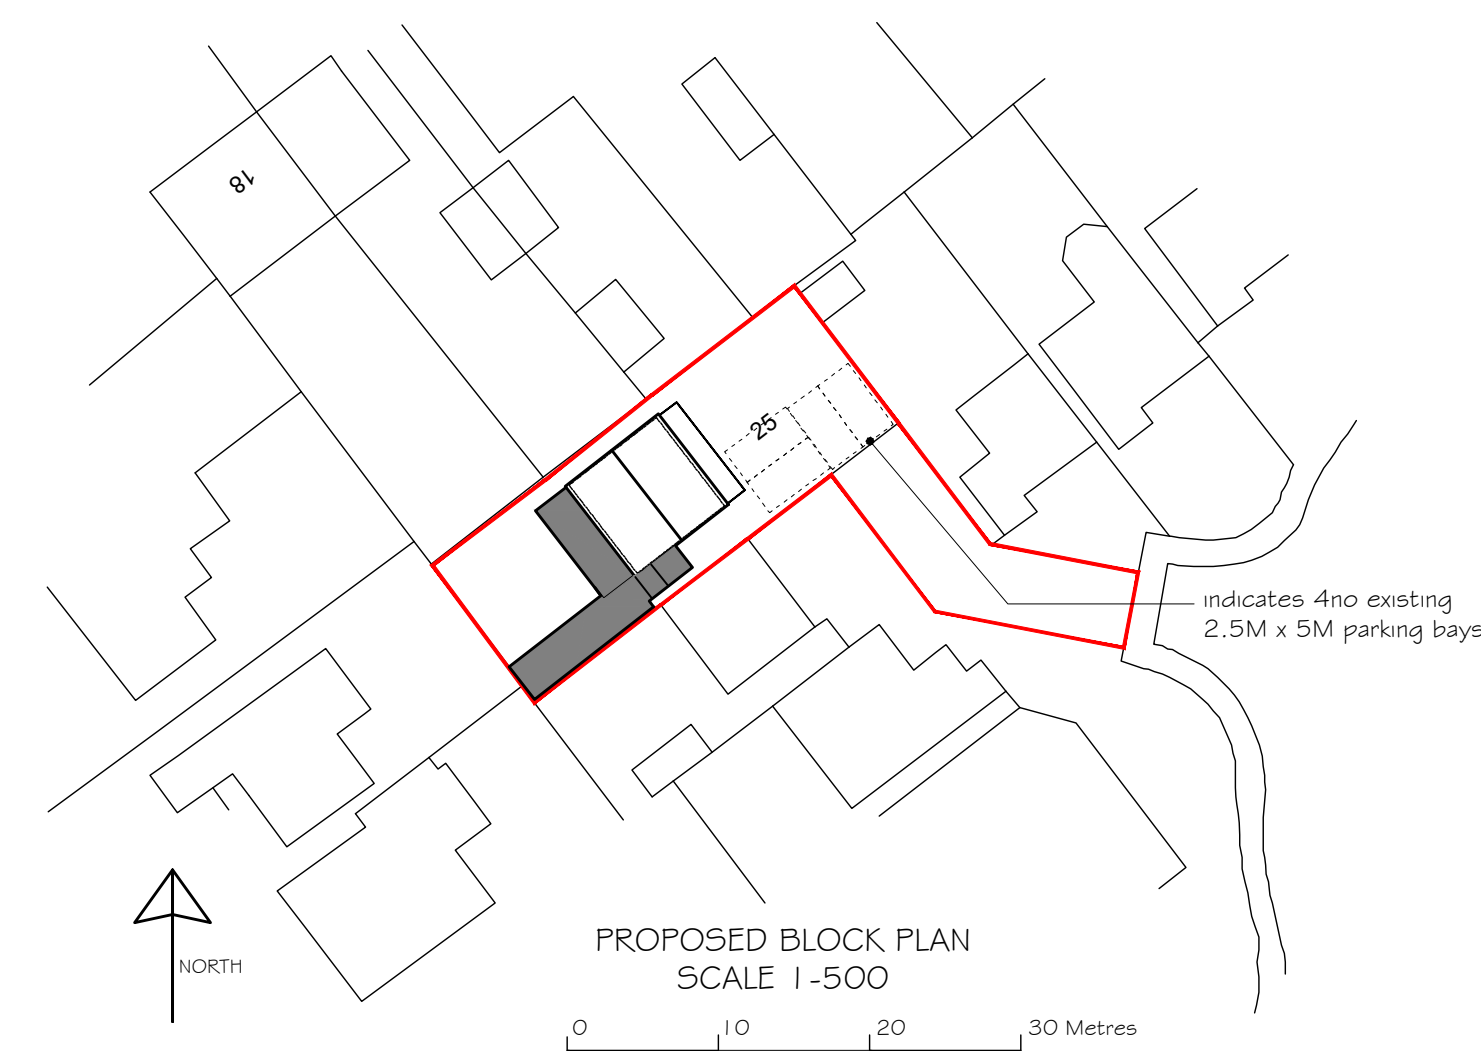


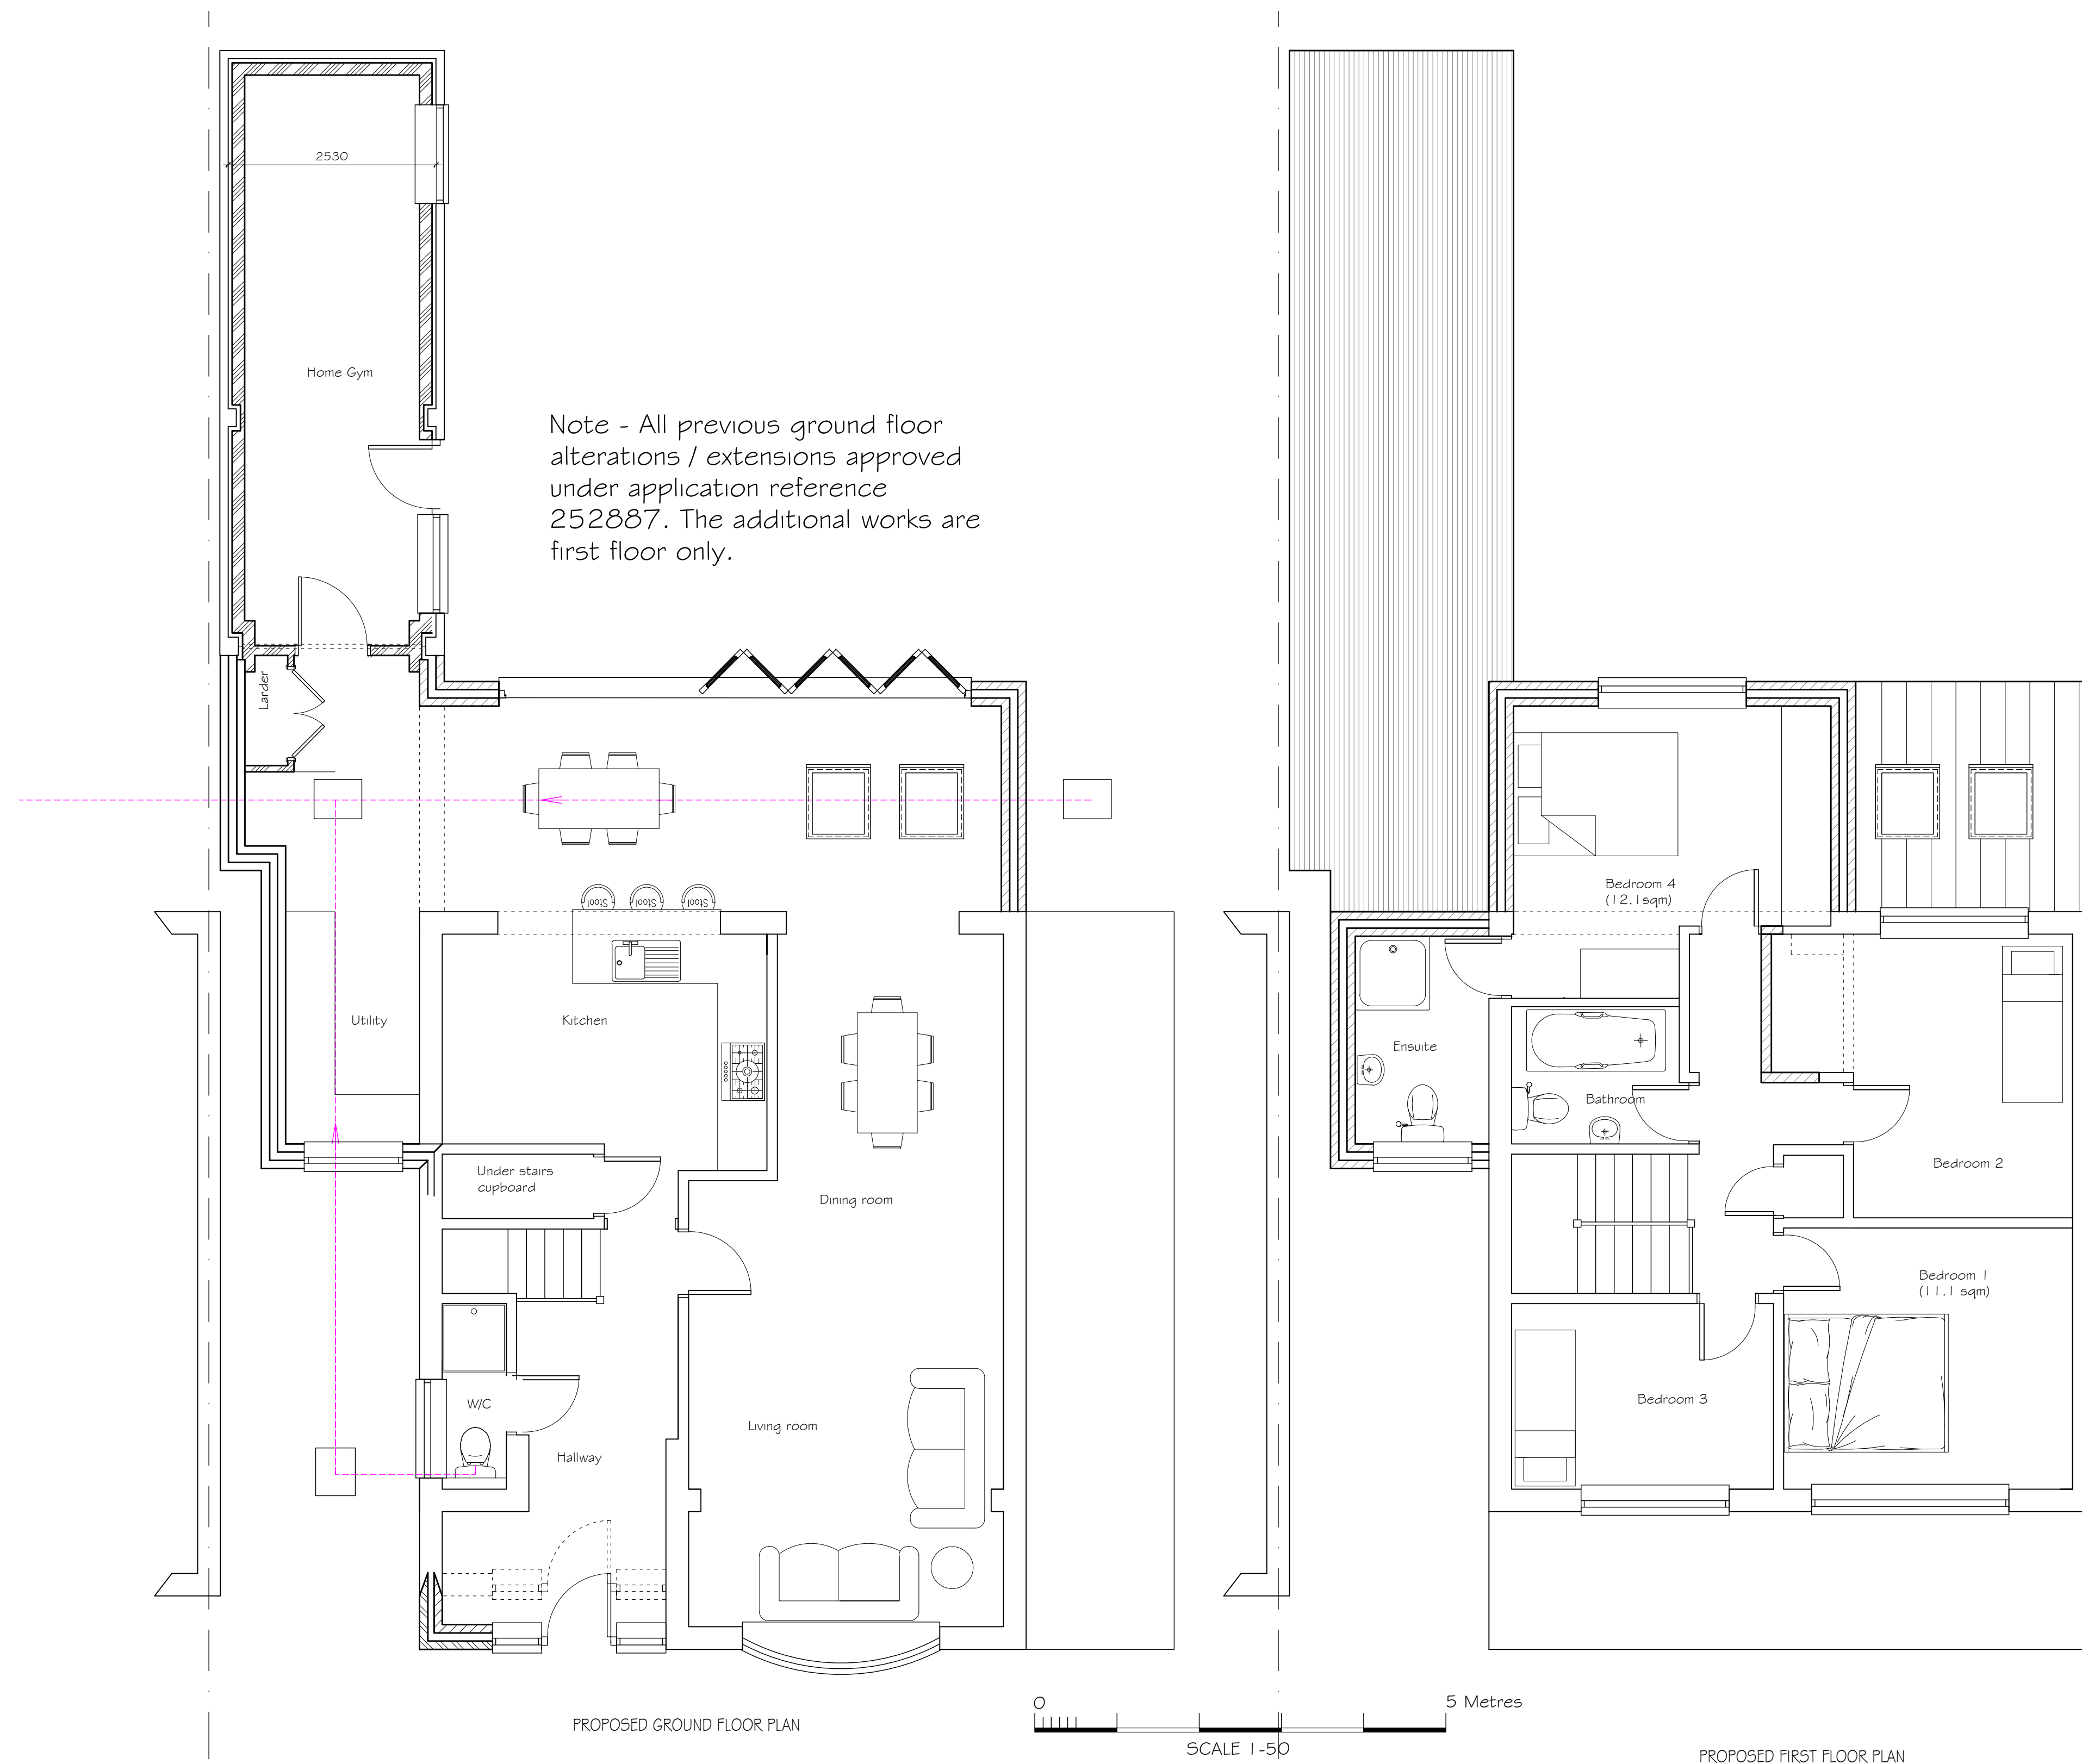

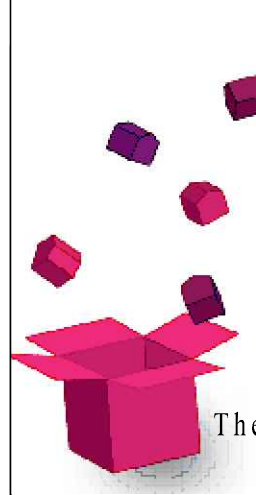

ALL
**DESIGN
MATTERS**

The Architectural Practice that thinks outside of the box

Eastlands 11, London Road, Basingstoke, RG21 4AW 01256 693077

• Design • Planning • Building Consultants

client: Mr & Mrs Bhagat

project: 25 Loxwood, Earley, Reading RG6 5QZ

title: Ground floor link extension, partial garage conversion, in-fill porch and first floor extension.
Proposed Plans & Elevations

date: June 2026	drawn: JAG
scale: As stated @ A1	drawing no: 02