
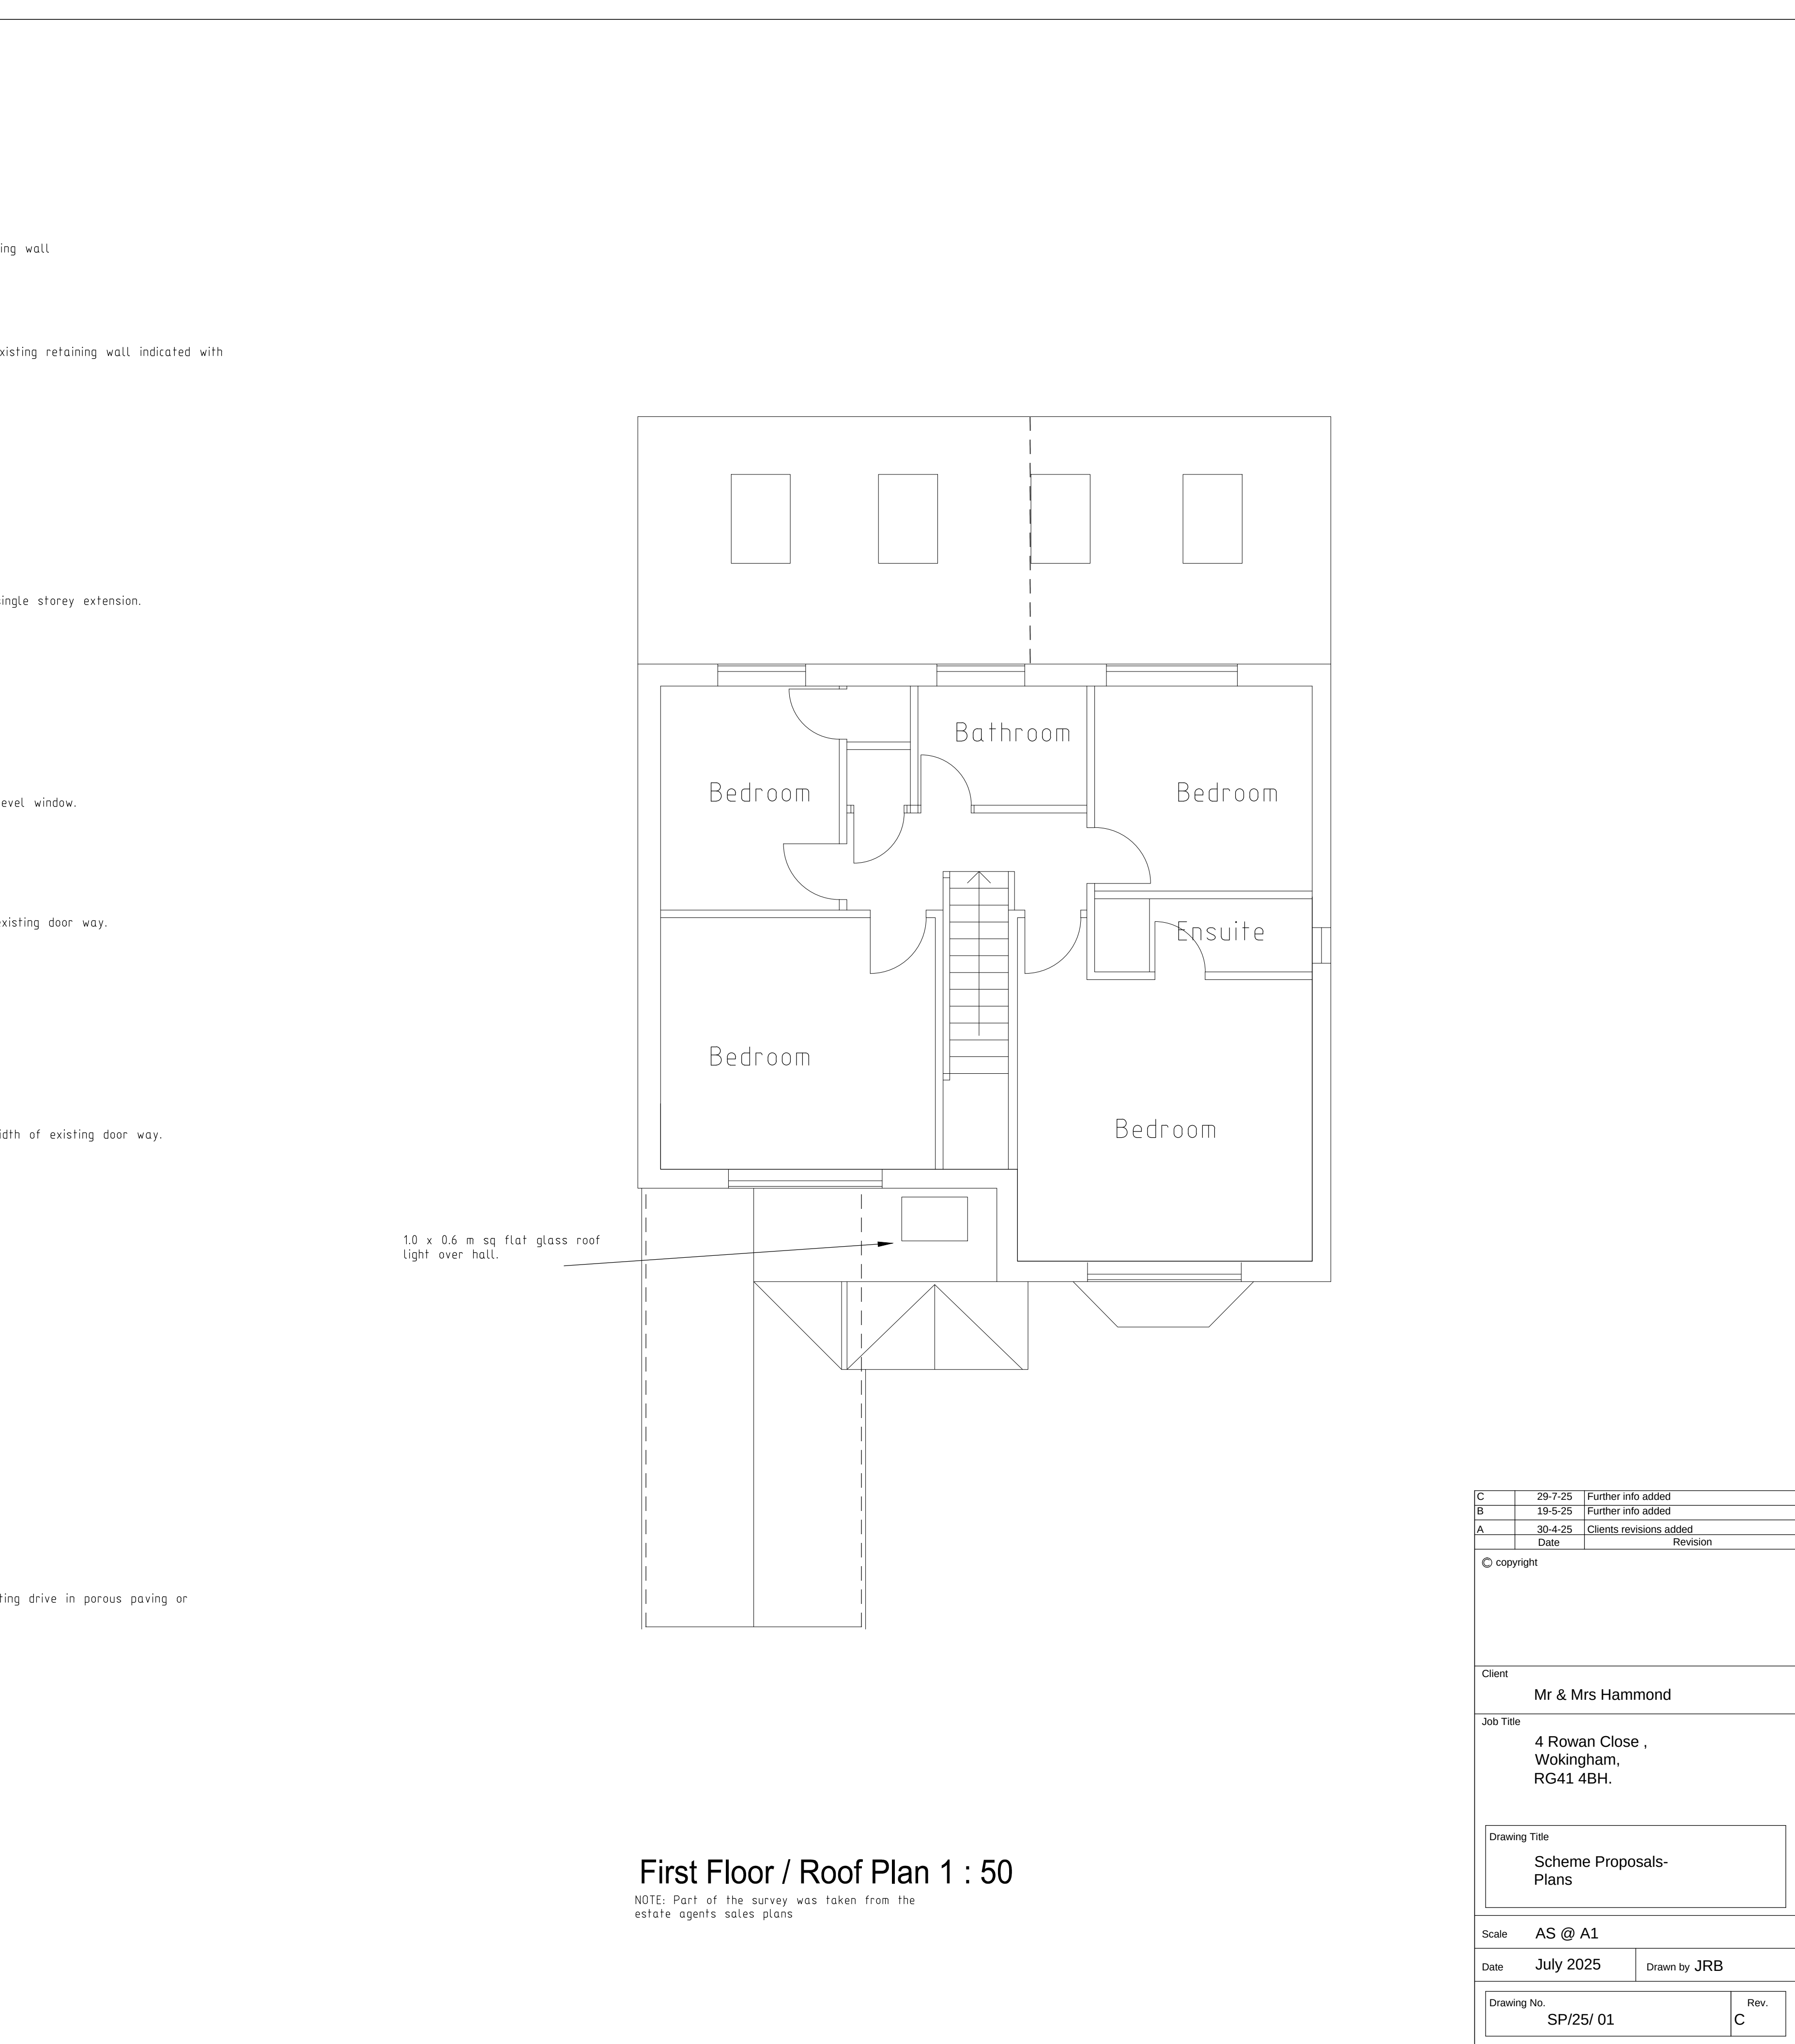


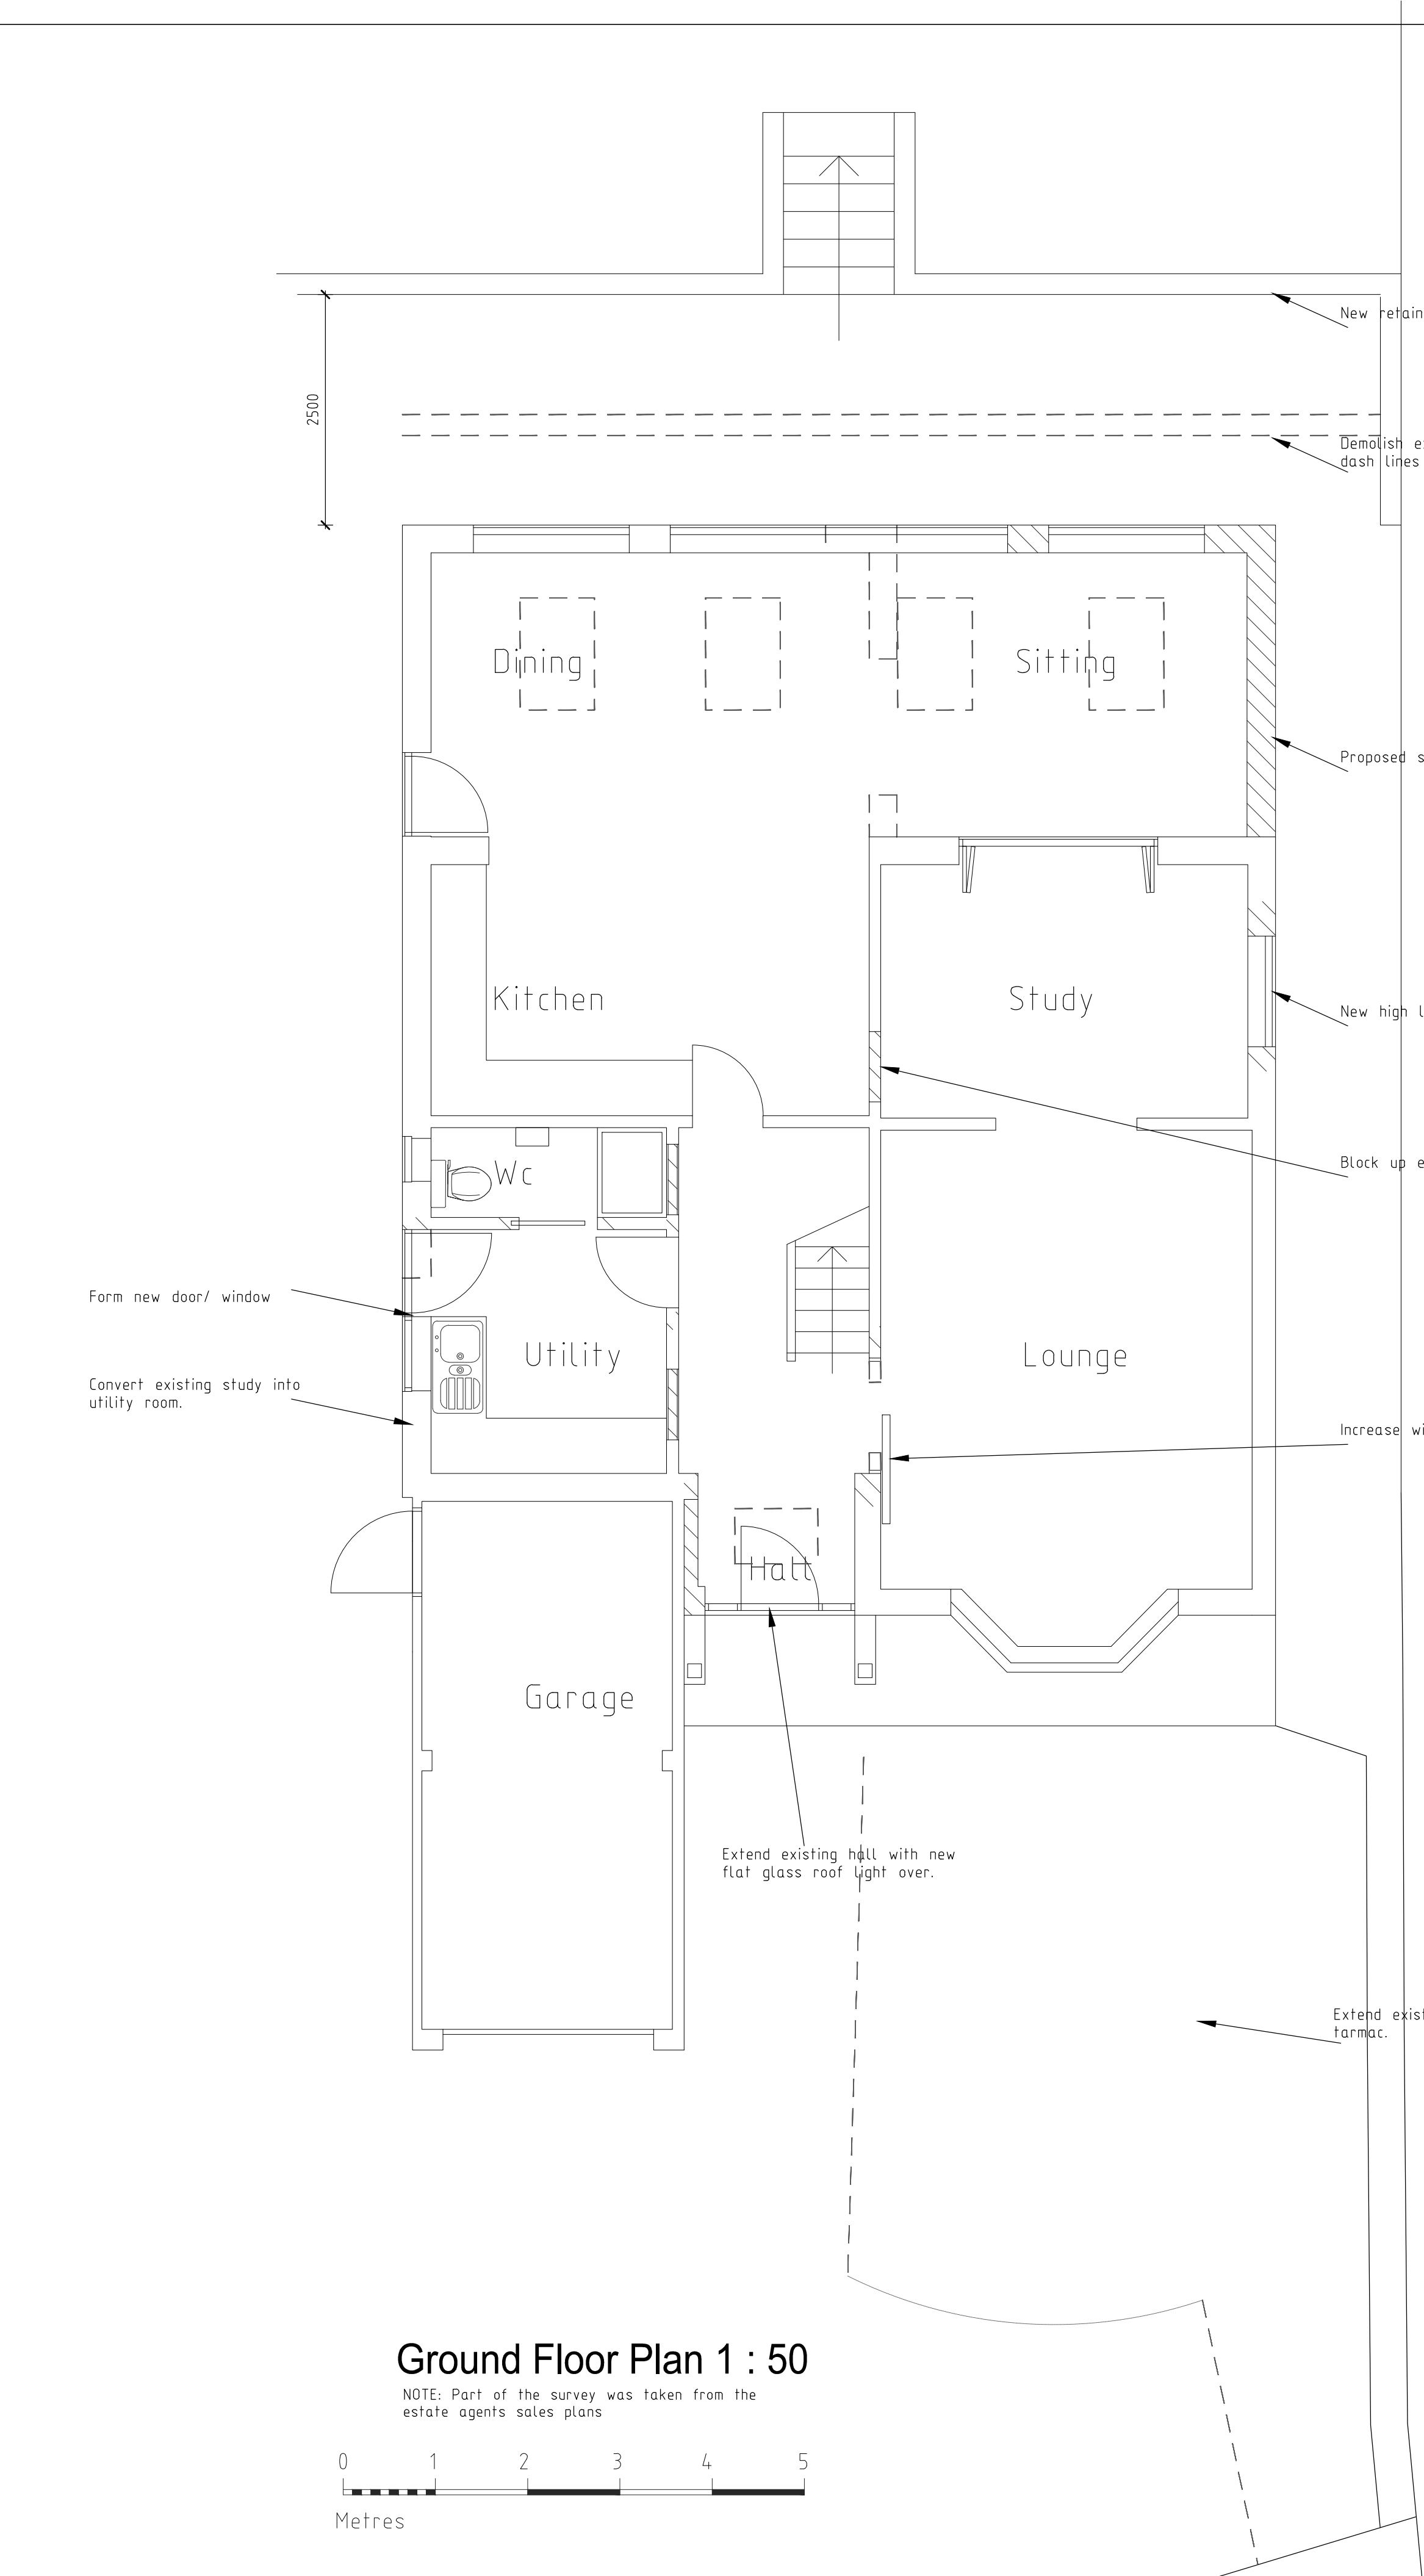

C	29-7-25	Further info added
B	19-5-25	Further info added
A	30-4-25	Clients revisions added
	Date	Revision
© copyright		
Client		
Mr & Mrs Hammond		
Job Title		
4 Rowan Close , Wokingham, RG41 4BH.		
Drawing Title		
Scheme Proposals- Plans		
Scale AS @ A1		
Date July 2025		Drawn by JRB
Drawing No. SP/25/ 01		Rev. C