

Scale 1:250



Baseline Information

This drawing is based on Murdoch Wickham drawing 14558/ALMT/LS/5703 Allotment Area C Layout


Health & Safety Comments

No specific comments

General Notes

None


Legend

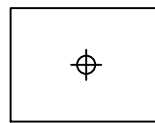

Setting out point

Setting Out Coordinates

Point	East	North
1	476664.13m E	165555.17m N
2	476663.30m E	165555.05m N
3	476616.34m E	165548.41m N
4	476614.50m E	165561.16m N
5	476614.08m E	165564.13m N
6	476611.46m E	165582.77m N
7	476588.69m E	165579.56m N
8	476574.70m E	165577.60m N
9	476574.82m E	165586.07m N
10	476579.26m E	165593.81m N
11	476579.86m E	165594.53m N
12	476584.18m E	165597.78m N
13	476588.46m E	165600.73m N
14	476597.48m E	165606.36m N
15	476607.37m E	165611.89m N
16	476610.17m E	165613.49m N
17	476616.65m E	165617.20m N
18	476626.22m E	165622.75m N
19	476631.66m E	165625.85m N
20	476634.46m E	165627.45m N
21	476649.44m E	165635.88m N
22	476652.25m E	165637.45m N
23	476666.59m E	165645.52m N
24	476679.20m E	165595.32m N
25	476679.94m E	165592.39m N
26	476684.55m E	165574.04m N
27	476685.28m E	165571.11m N
28	476688.40m E	165558.70m N
29	476674.97m E	165556.75m N
30	476668.58m E	165555.82m N
31	476673.19m E	165569.41m N
32	476661.51m E	165567.77m N
33	476653.69m E	165569.70m N
34	476642.80m E	165568.17m N
35	476651.07m E	165588.34m N
36	476640.18m E	165586.80m N
37	476658.58m E	165592.42m N
38	476655.61m E	165592.00m N
39	476639.76m E	165589.77m N
40	476636.79m E	165589.36m N
41	476614.02m E	165586.15m N
42	476611.04m E	165585.74m N
43	476588.27m E	165582.53m N

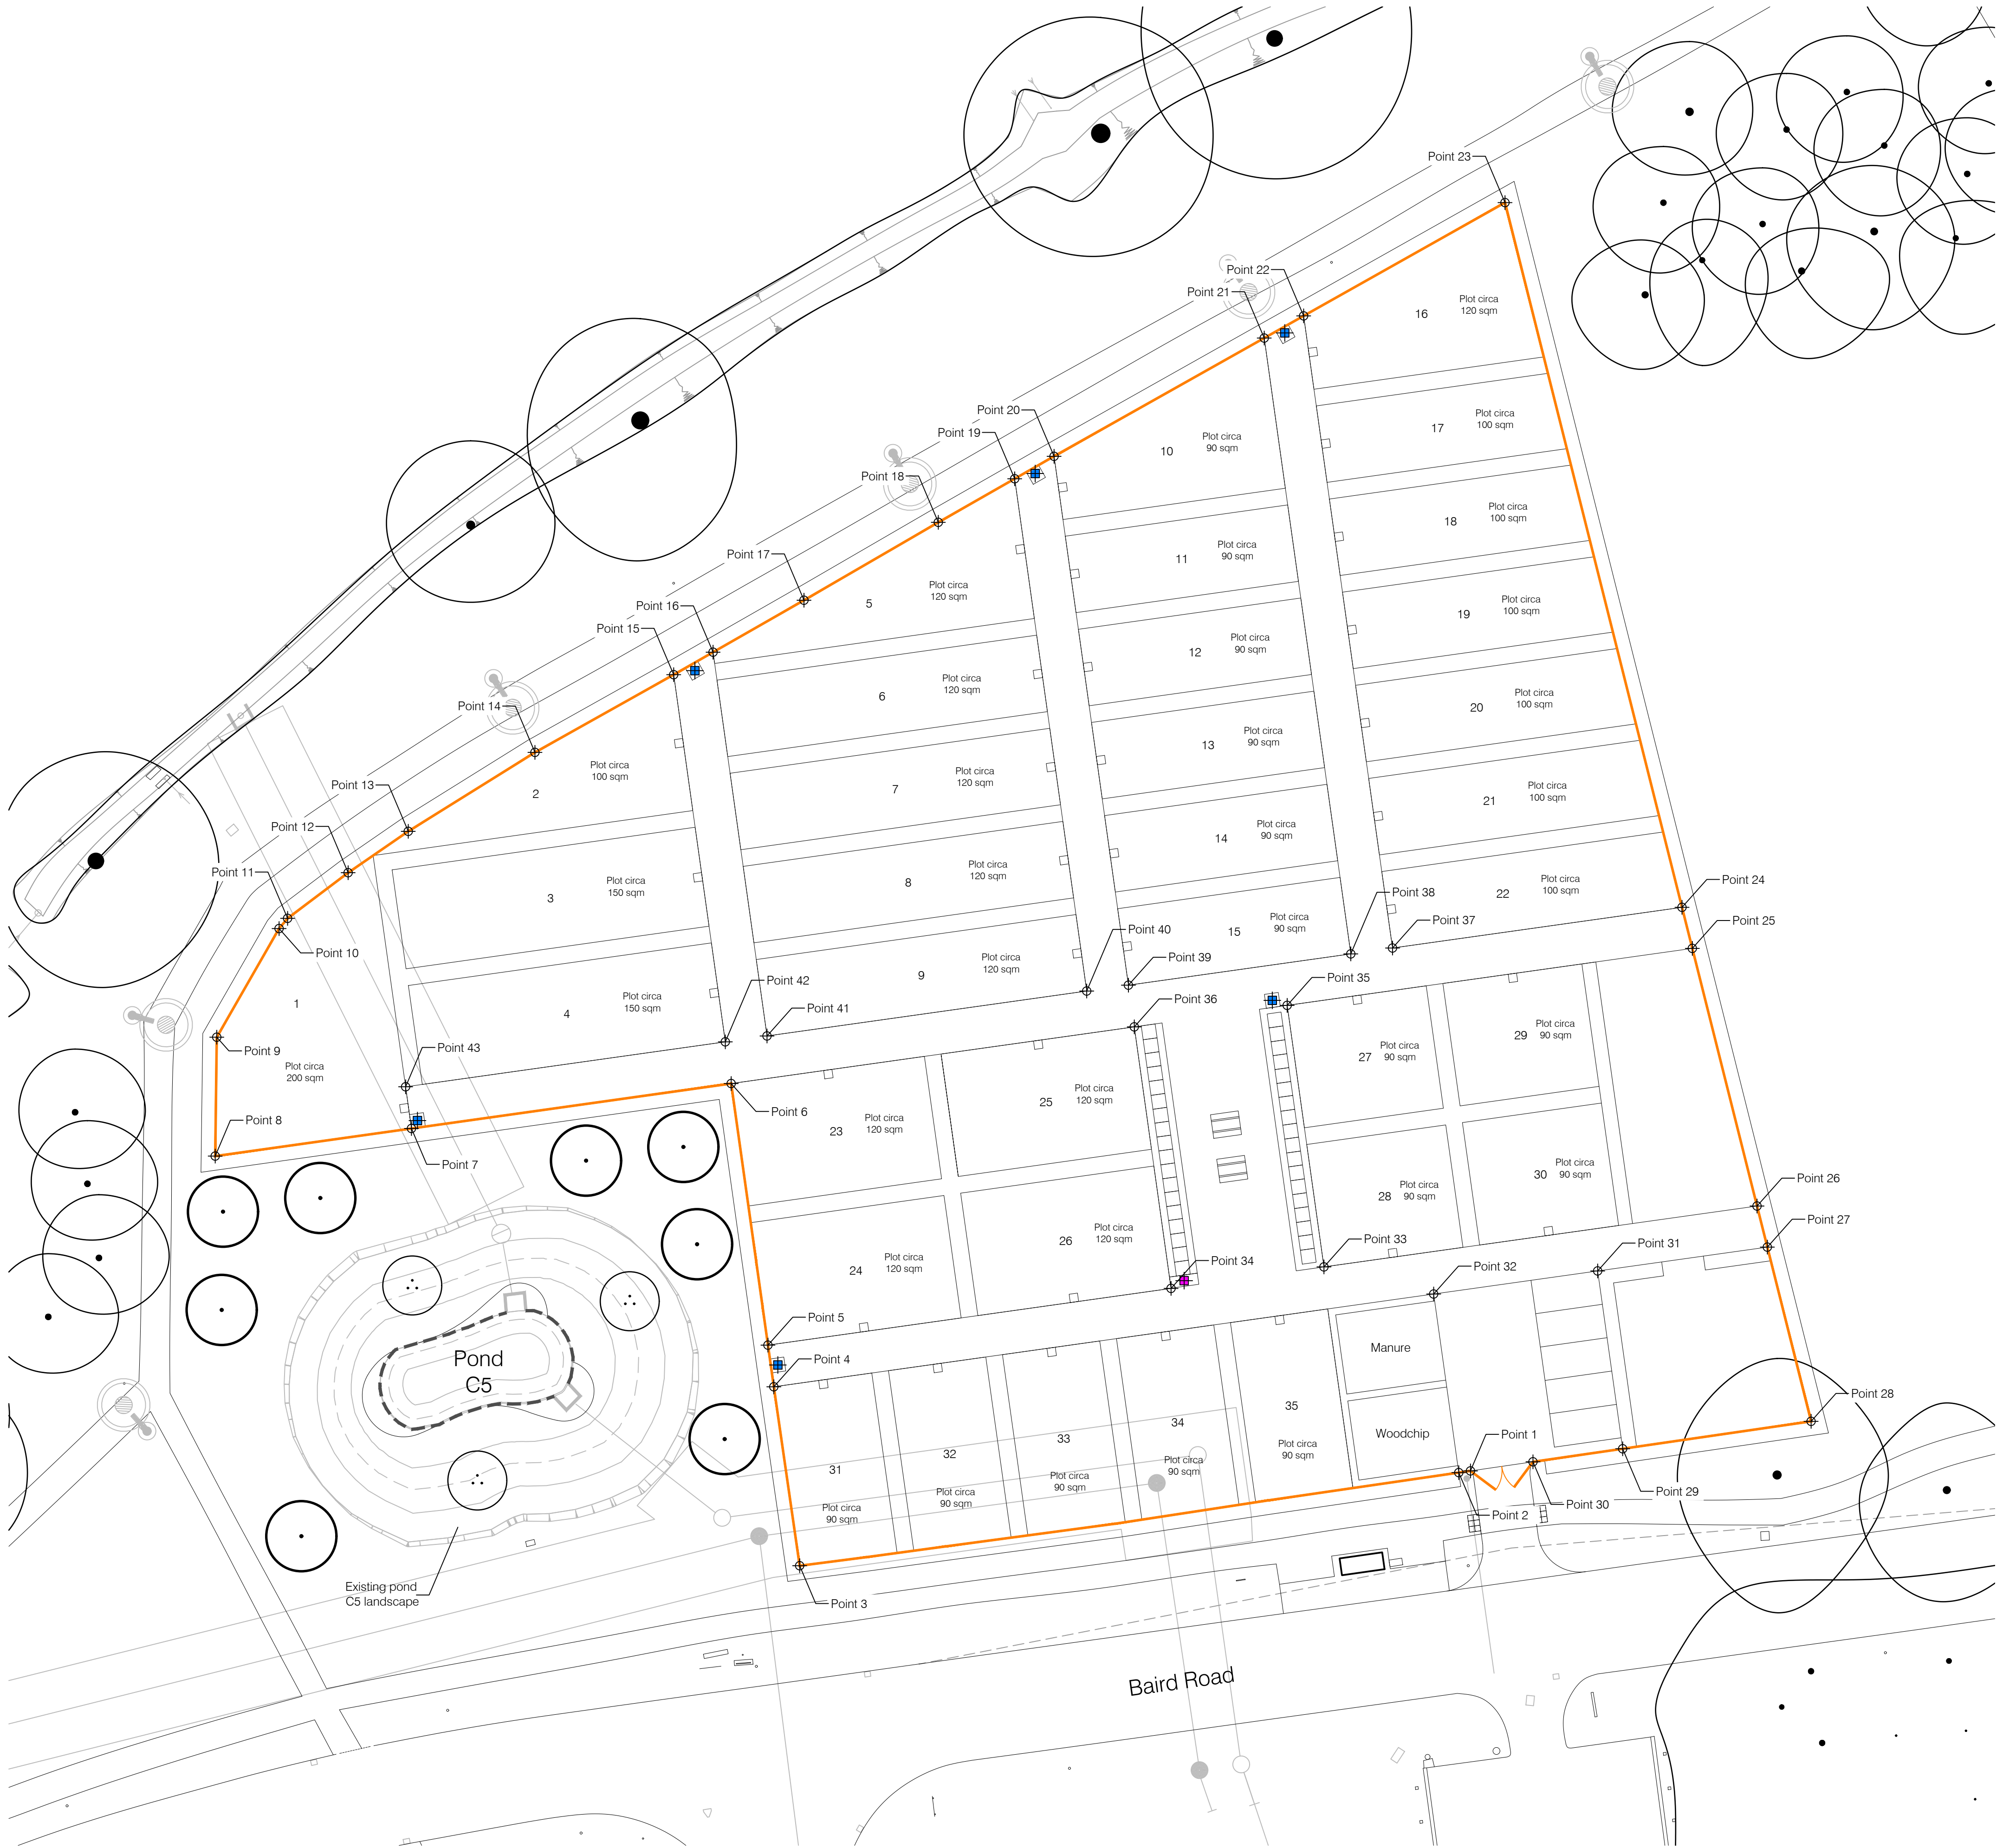

Rev C4 10.10.25 Paving slab to plots & additional shed added
Rev C3 02.09.25 Paving added beneath watering points & locations adjusted
Rev C2 26.02.25 Mains water meter and connection added
Rev C1 21.02.25 Issued for construction

Revisions



The Tide Barn
Bradbourne House
East Malling
Kent
ME19 6DZ
01732 752780
mail@murdochwickham.com
www.murdochwickham.com

Job Title

Arborfield Garrison, Infrastructure

Client

Crest Nicholson Chiltern

Drawing Title

Allotment Area C Setting Out Plan

Date 21 February 2025
Scale 1:250 @ A1
Drawn NC

Drawing no.
14558/SP/LS/5056

Rev.

C4