


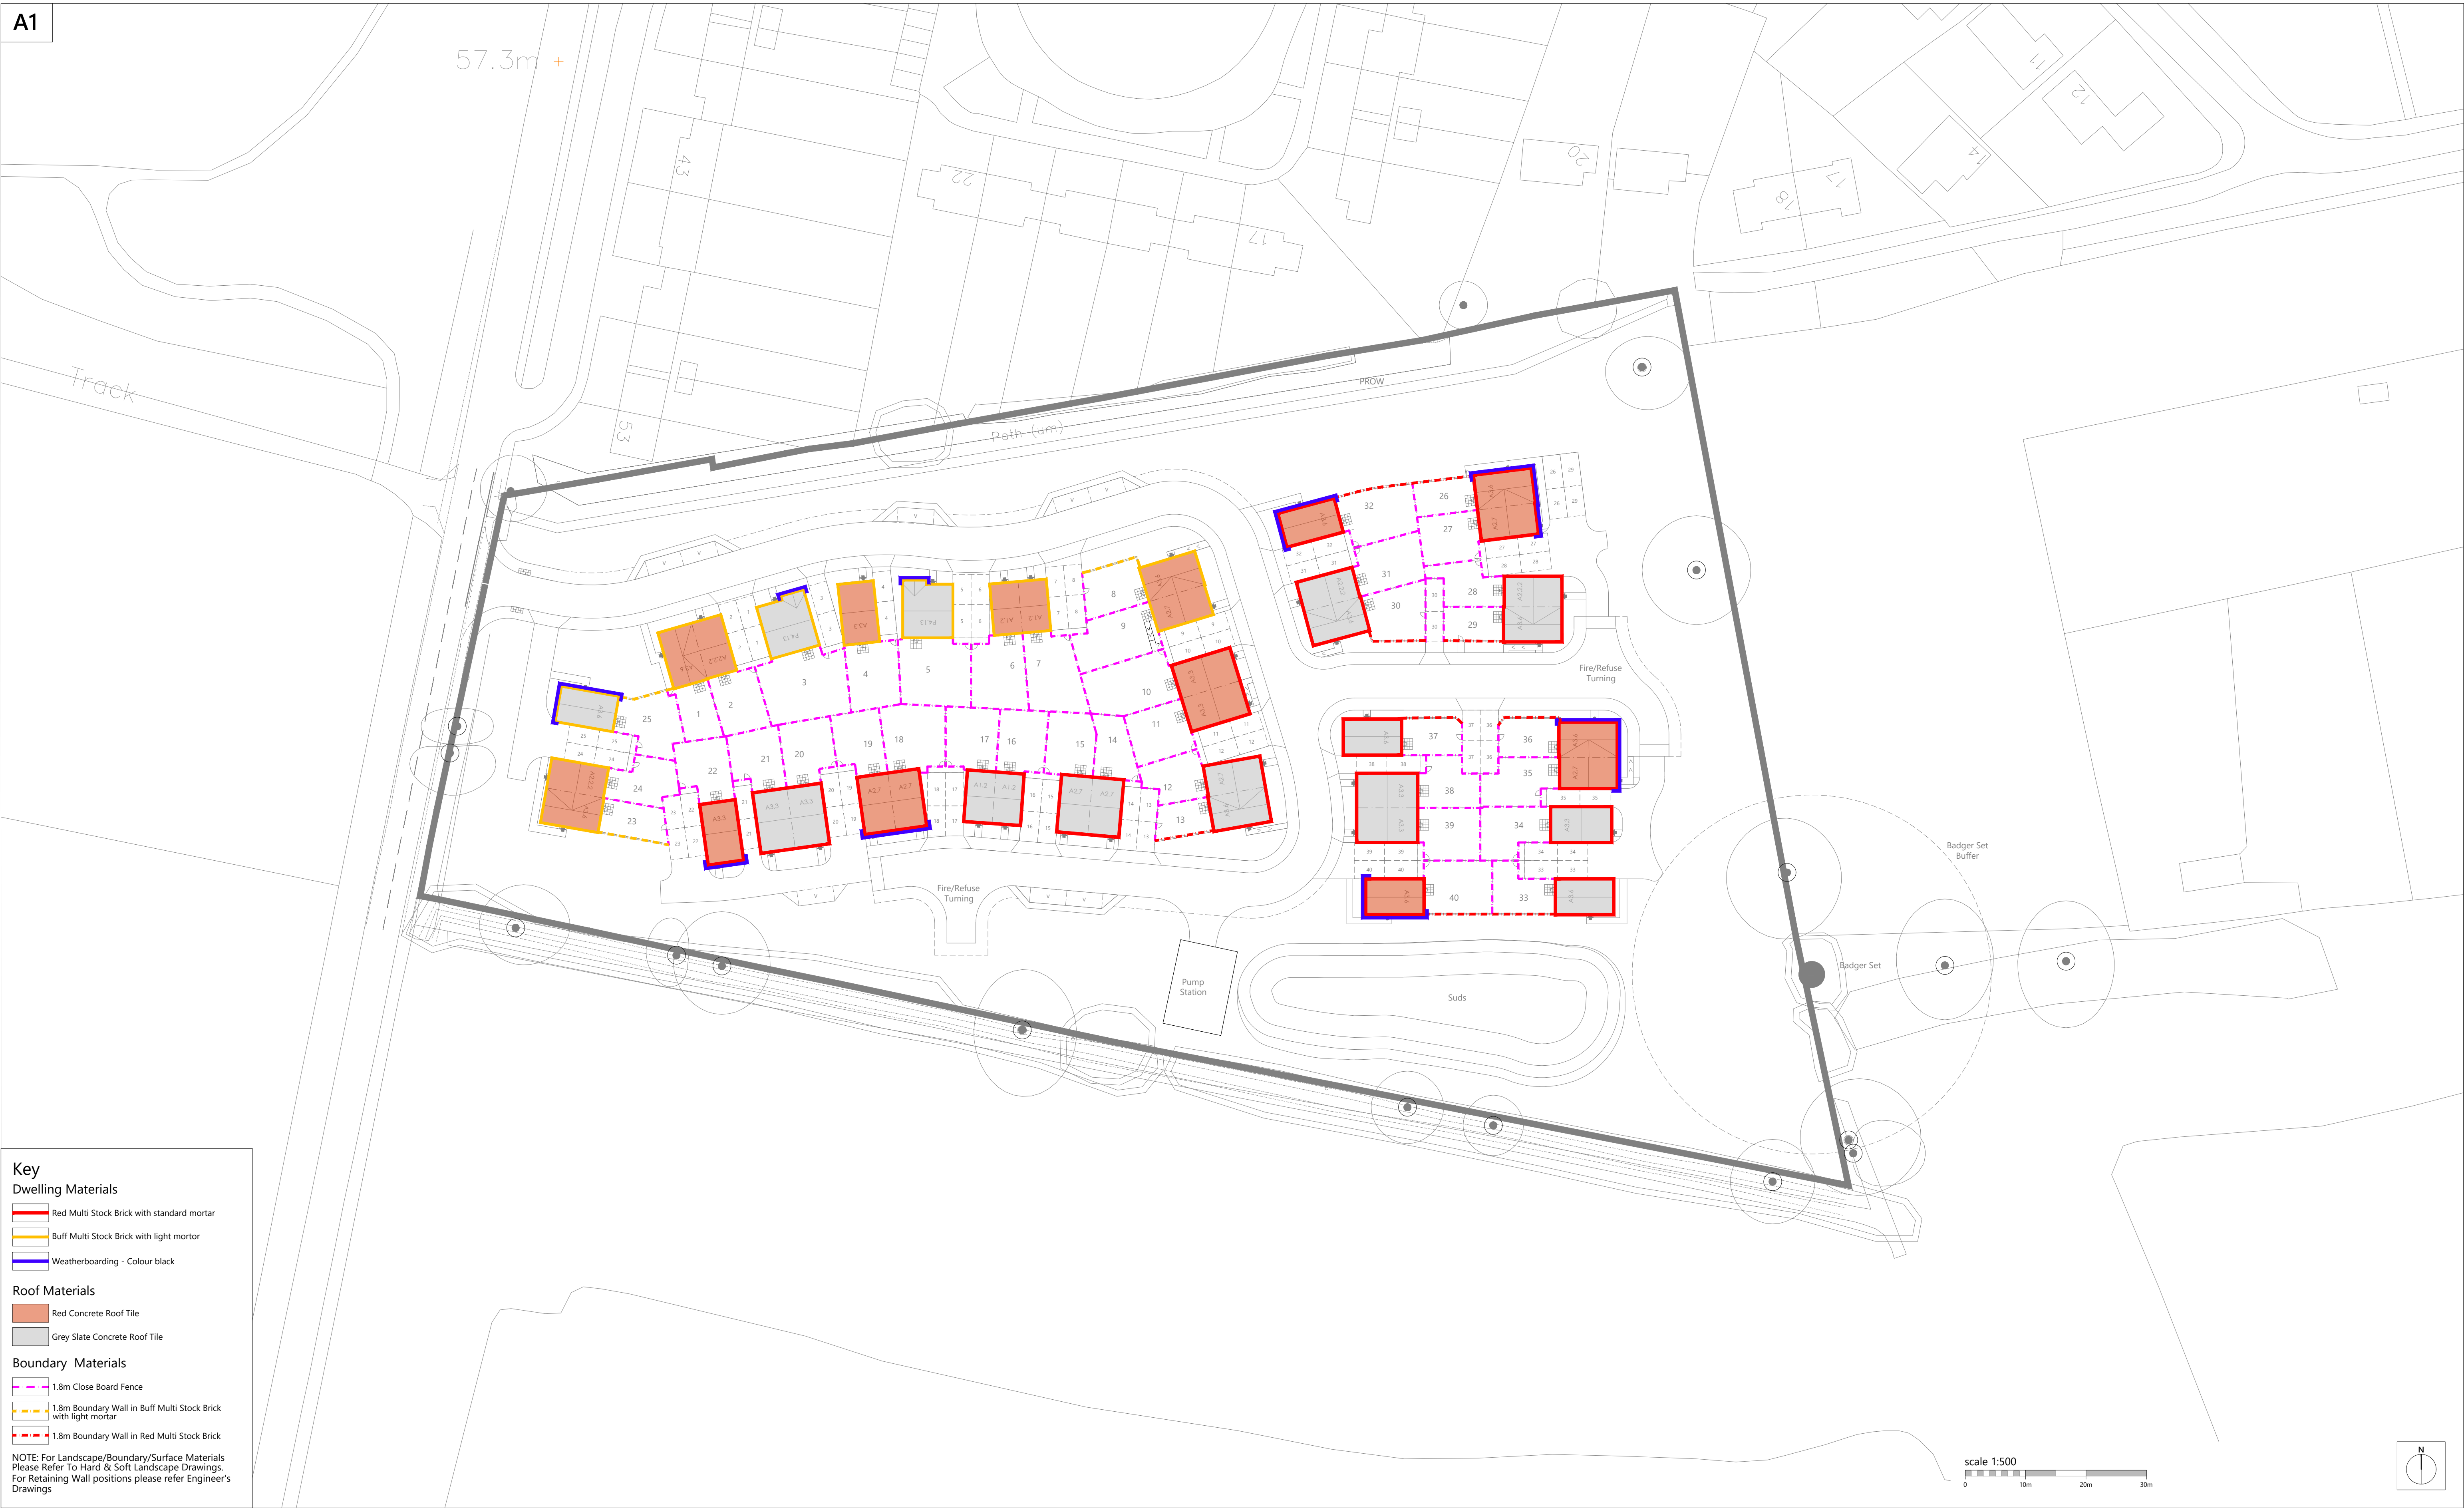

Romsey T:01794 367703
Portishead T:01275 407000
London T:01794 367703

www.thrivearchitects.co.uk

This drawing is the copyright of Thrive Architects Ltd ©. All rights reserved. Ordnance Survey Data © Crown Copyright. All rights reserved. Licence No. 100007359. Permission is granted to scale from this drawing for the purposes of **Local Authority Planning Applications only**. For all other purposes DO NOT scale from this drawing. Contractors, Sub-contractors and suppliers are to check all relevant dimensions and levels of the site and building before commencing any shop drawings or building work. Any discrepancies should be recorded to the Architect. Where applicable this drawing is to be read in conjunction with the Consultants' drawings / Clients' Construction Specification.

Rev	Description
A	Issued for Planning

Date	Au	Ch
14.06.24	MK	

Project	Land at Longwater Road, Finchampstead
Drawing	Boundary & Dwelling Material Layout

Client	Catesby Estates PLC & Stonebond Properties (Guildford) Limited				
Job no.	CATE230603	Date	26.03.24		
Dwg no.	BDML01	Rev.	A		
Author	MK	Checked	NC	Scale	1:500 at A1
Status	PLANNING	Office	Romsey		
Client ref.					

