



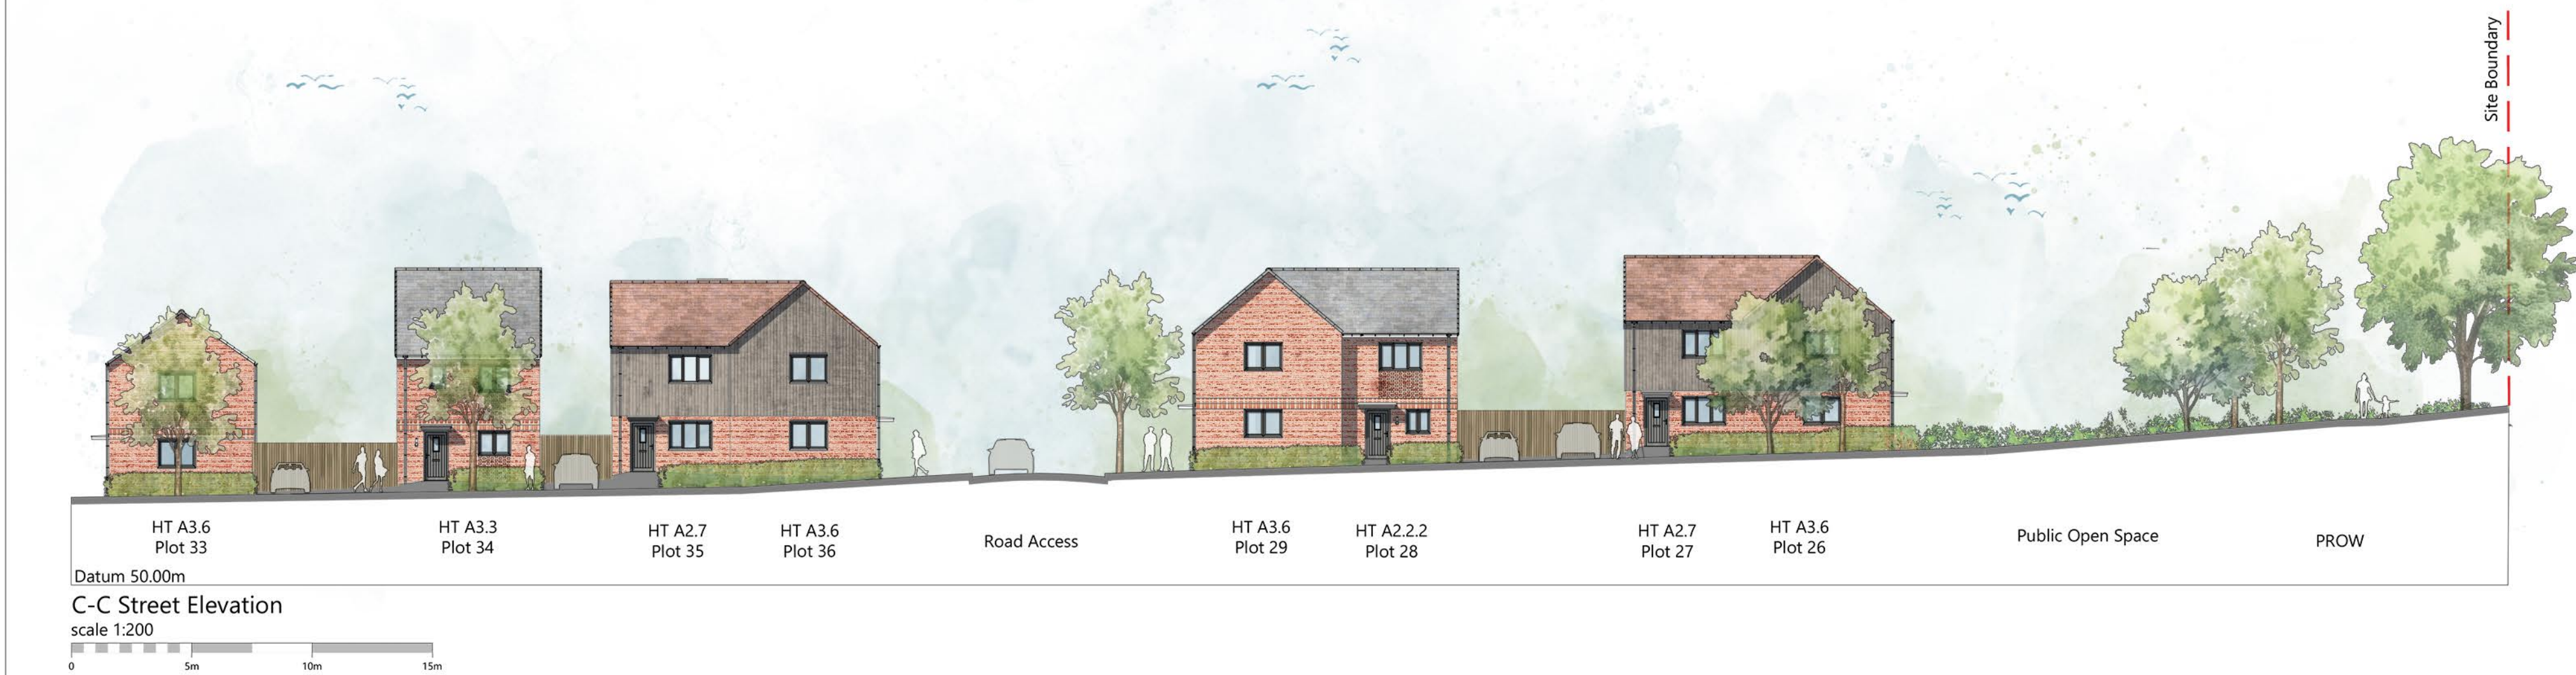

KEY: NTS

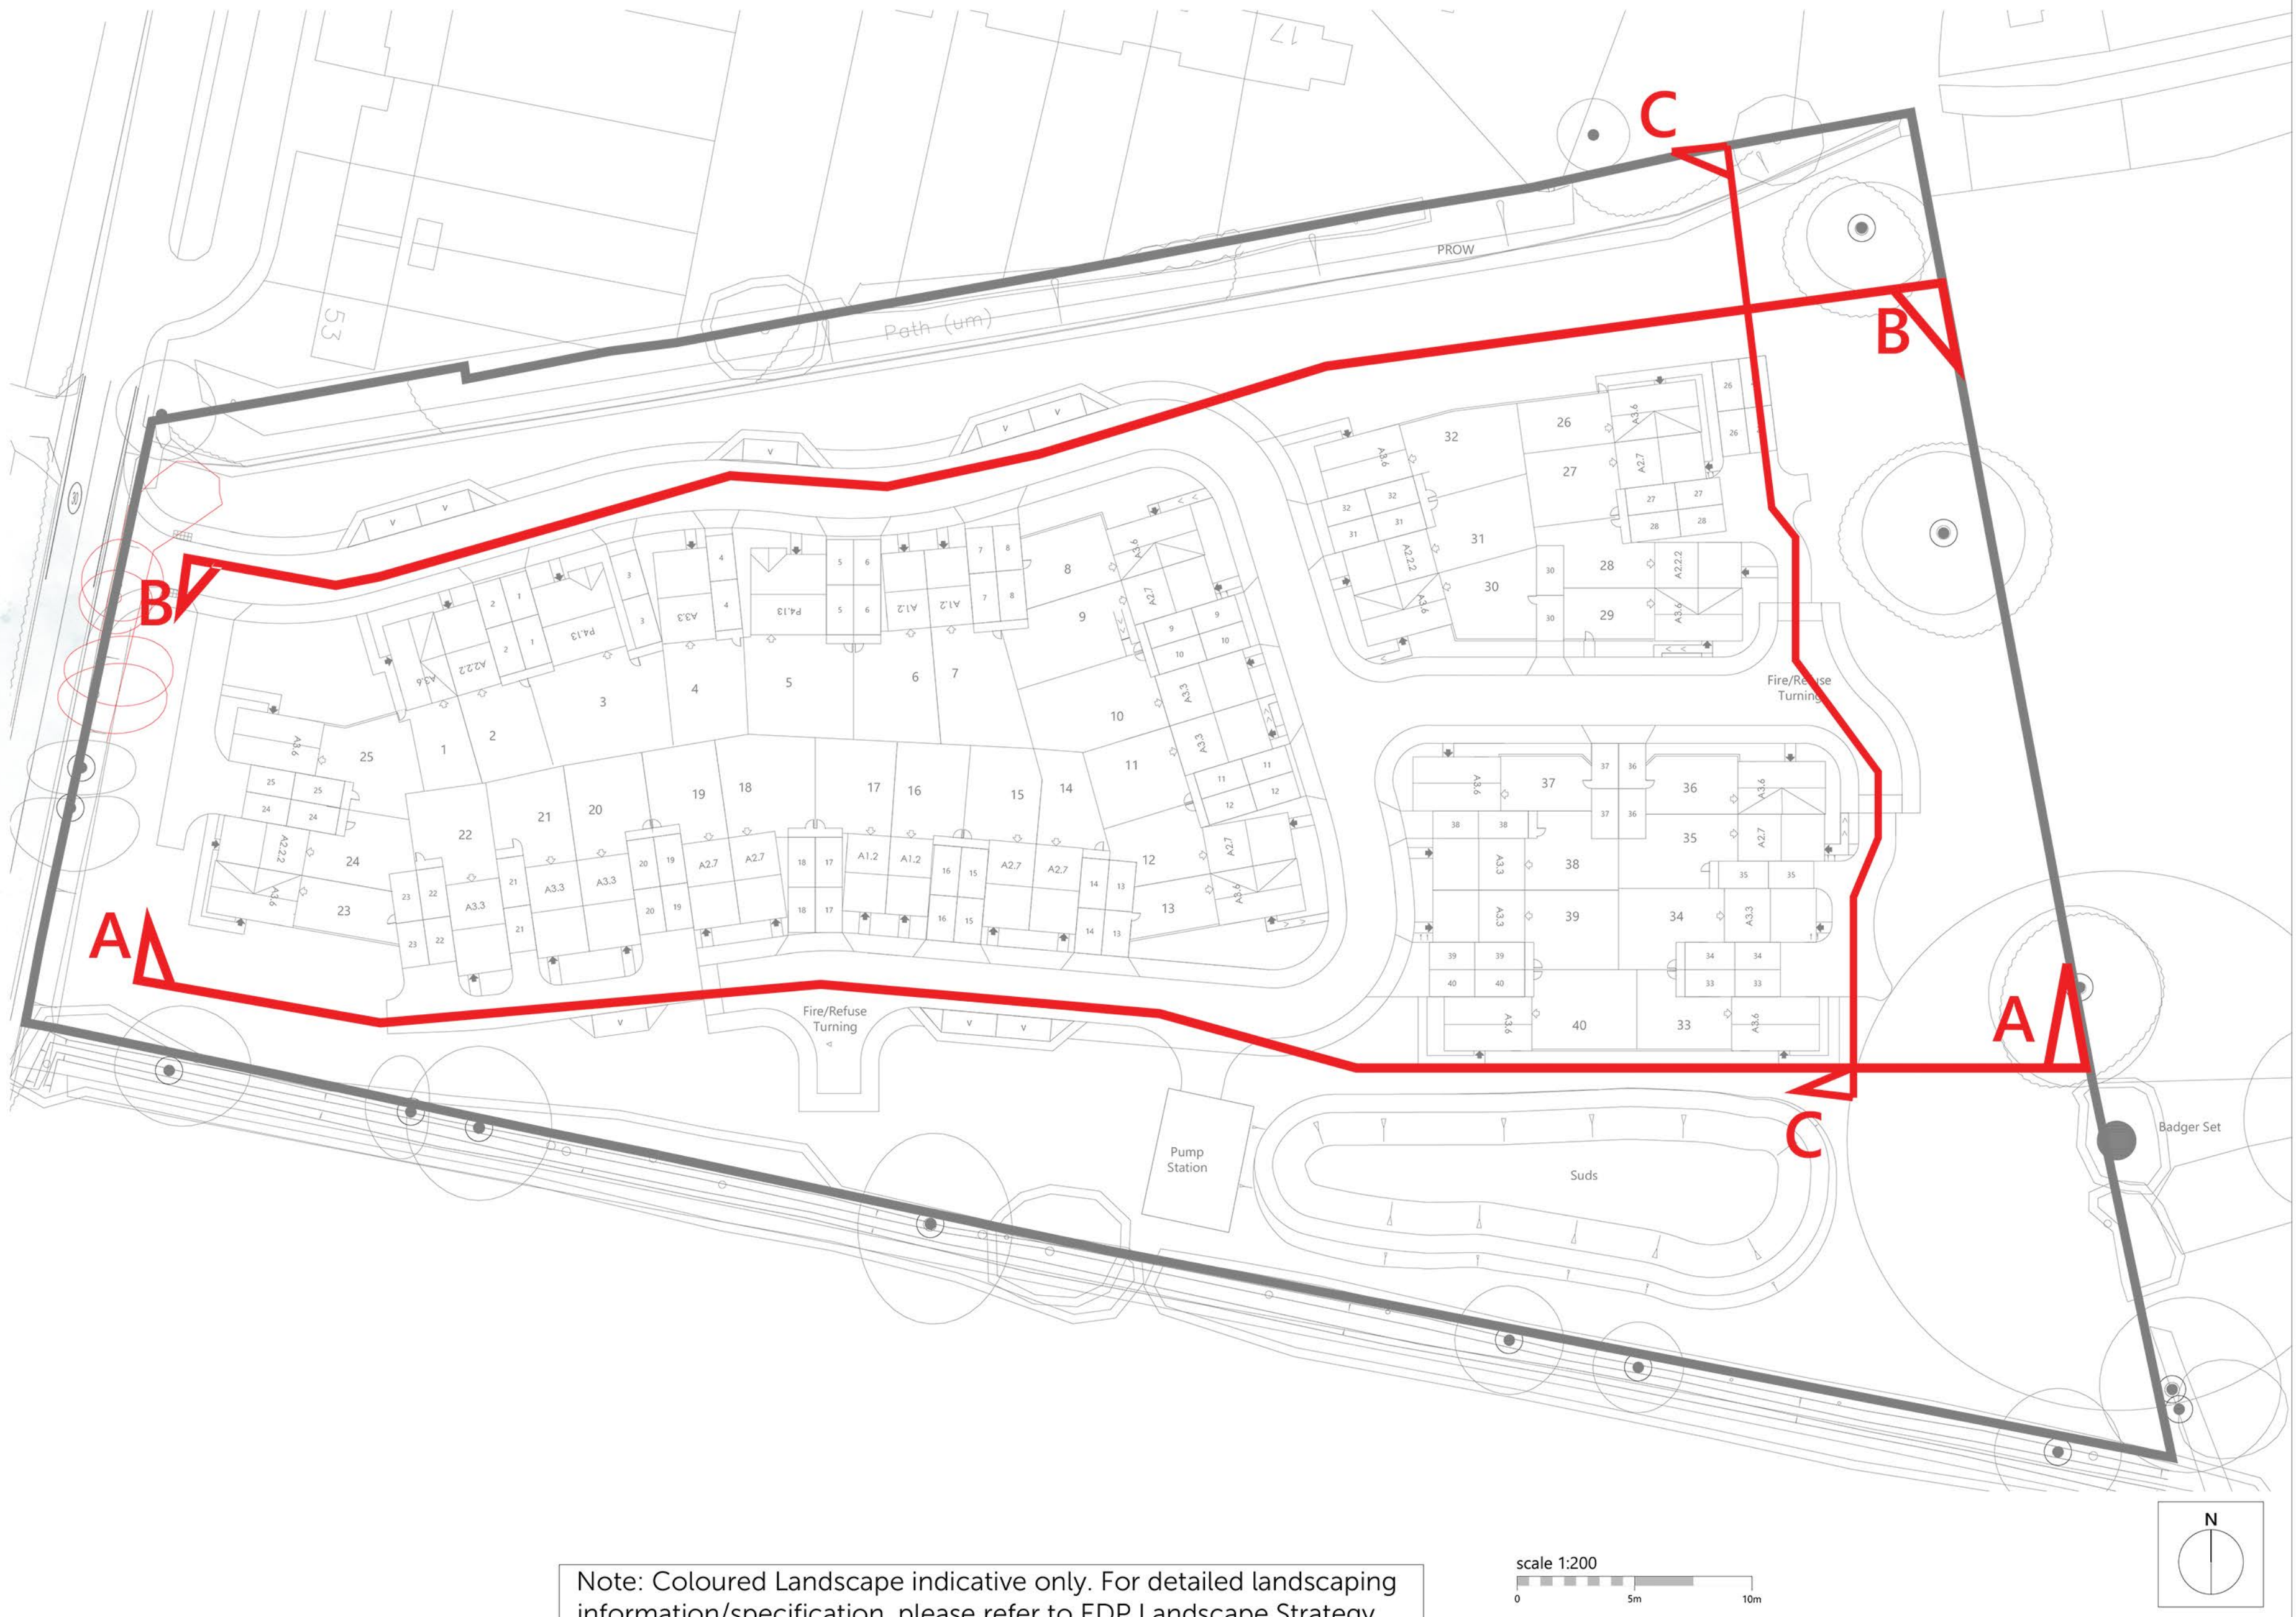

Romsey T:01794 367703
Portsmouth T:01275 407000
London T:01794 367703

www.thrivearchitects.co.uk

This drawing is the copyright of Thrive Architects Ltd ©. All rights reserved. Ordnance Survey Data © Crown Copyright. All rights reserved. Licence No. 100007359. Permission is granted to scale from this drawing for the purposes of Local Authority Planning Applications only. For all other purposes DO NOT scale from this drawing. Contractors, Sub-Contractors and suppliers are to check all relevant dimensions and levels of the site and building before commencing any shop drawings or building work. Any discrepancies should be recorded to the Architect. Where applicable this drawing is to be read in conjunction with the Consultant's drawings / Client's Construction Specification.

Rev	Description	Date	Au	Ch	Rev	Description	Date	Au	Ch
A	Issued for Planning	10.06.24	NC						

Project	Land at Longwater Road, Finchampstead
Drawing	Street Elevations 01
Client	Catesby Estates PLC & Stonebond Properties (Guildford) Limited
Job no.	CATE230603
Dwg no.	SE.01
Author	NC/CJB
Status	PLANNING
Client ref.	
Date	14.05.24
Rev.	A
Scale	1:200 at A0
Office	Romsey

