



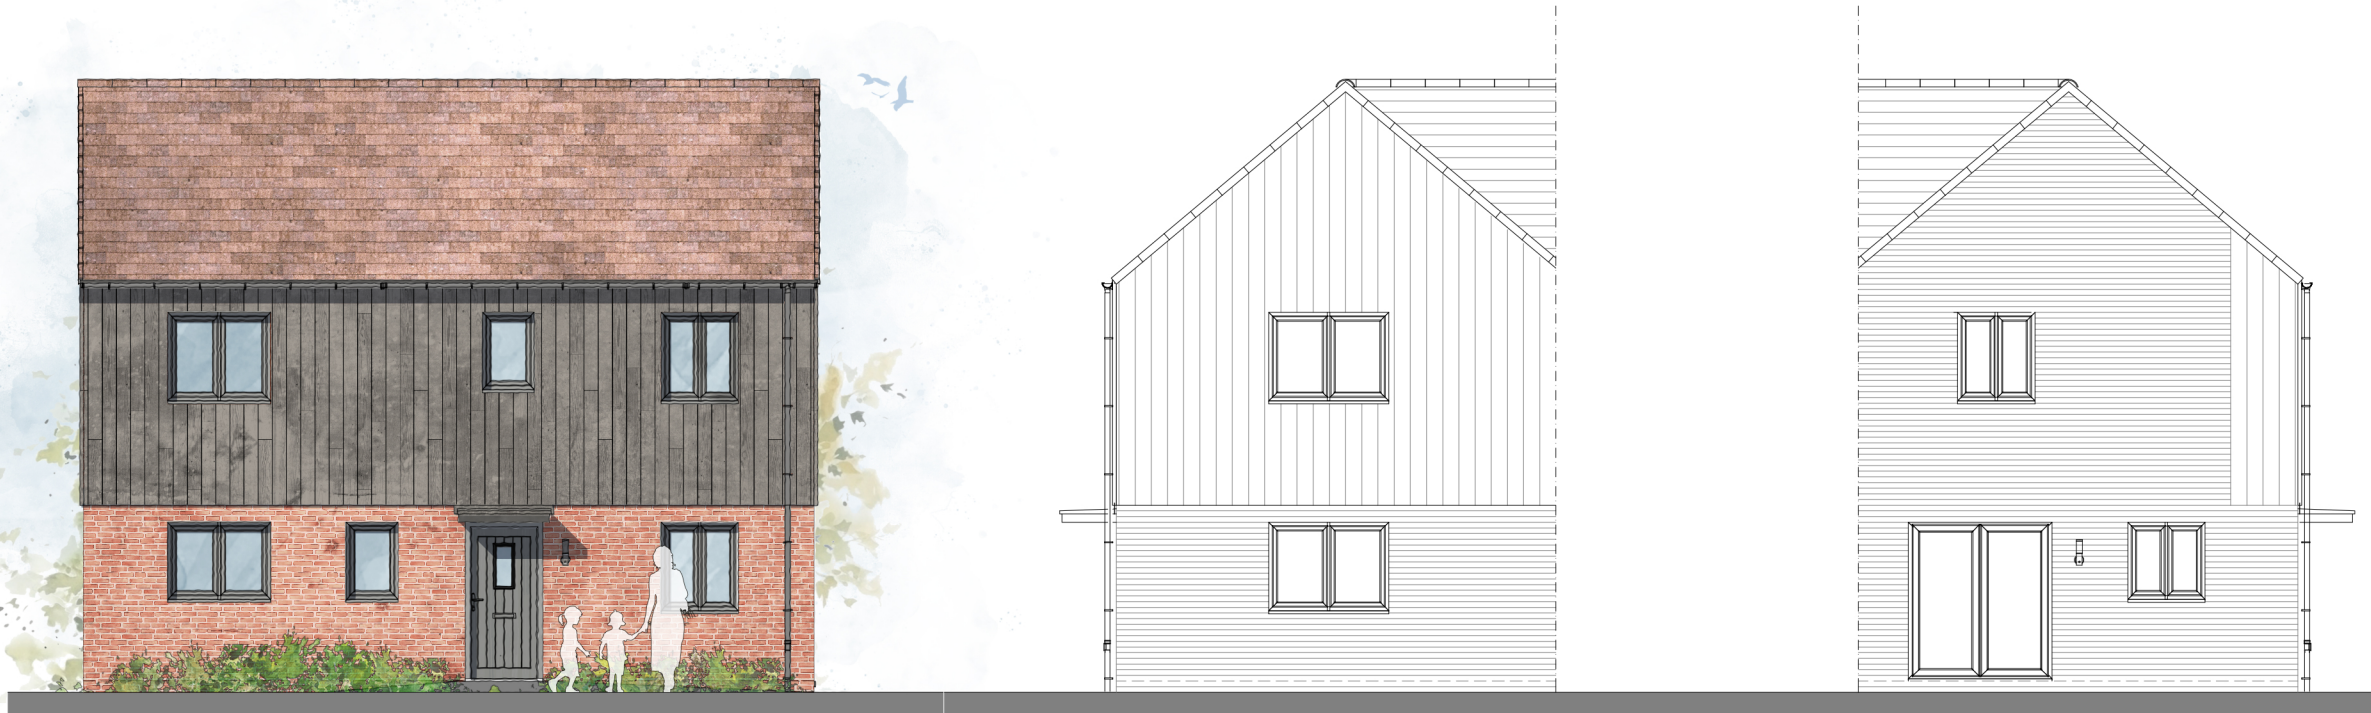


Front Elevation

Side Elevation


Side Elevation

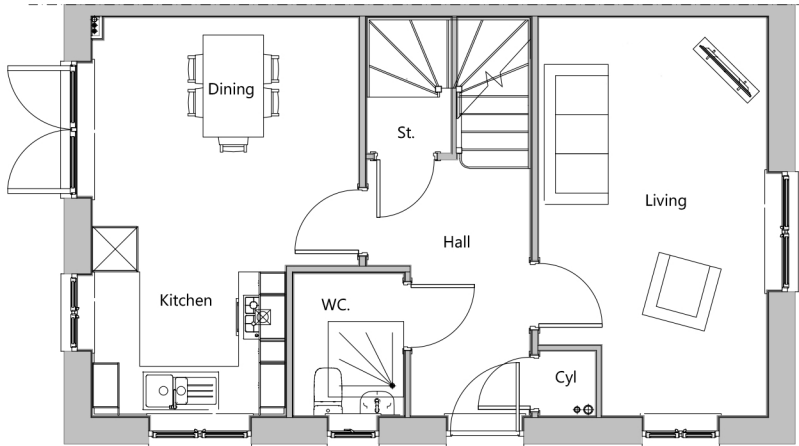

Ground Floor Plan

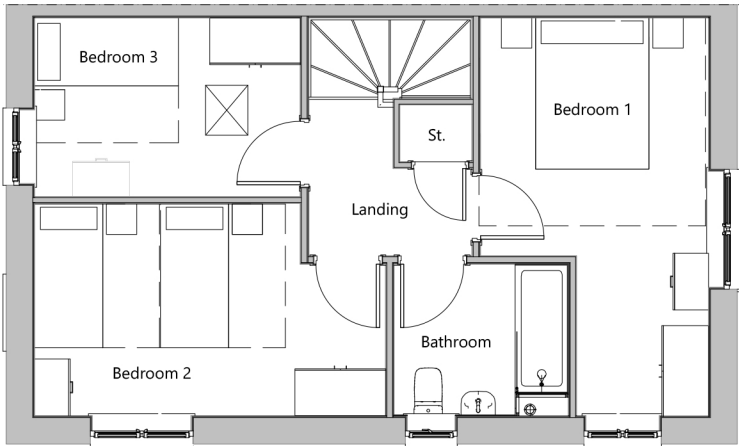

First Floor Plan

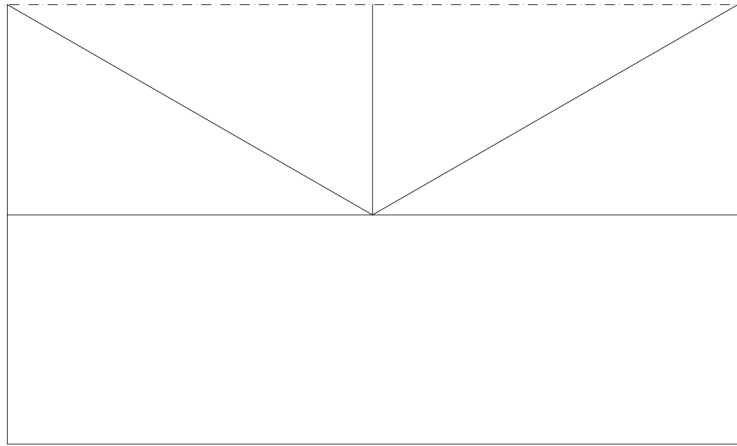

Roof Plan

House Type	A3.6	Variation	Option 2	PLOT No. As Drawn - Handed - 26,36
Bedrooms	3	Persons	5	
Sq.ft	1008	Sq.m	93.69	

Note: Coloured elevations are indicative only. For detailed material specification, please refer to dwelling materials layout BDML.01.

