
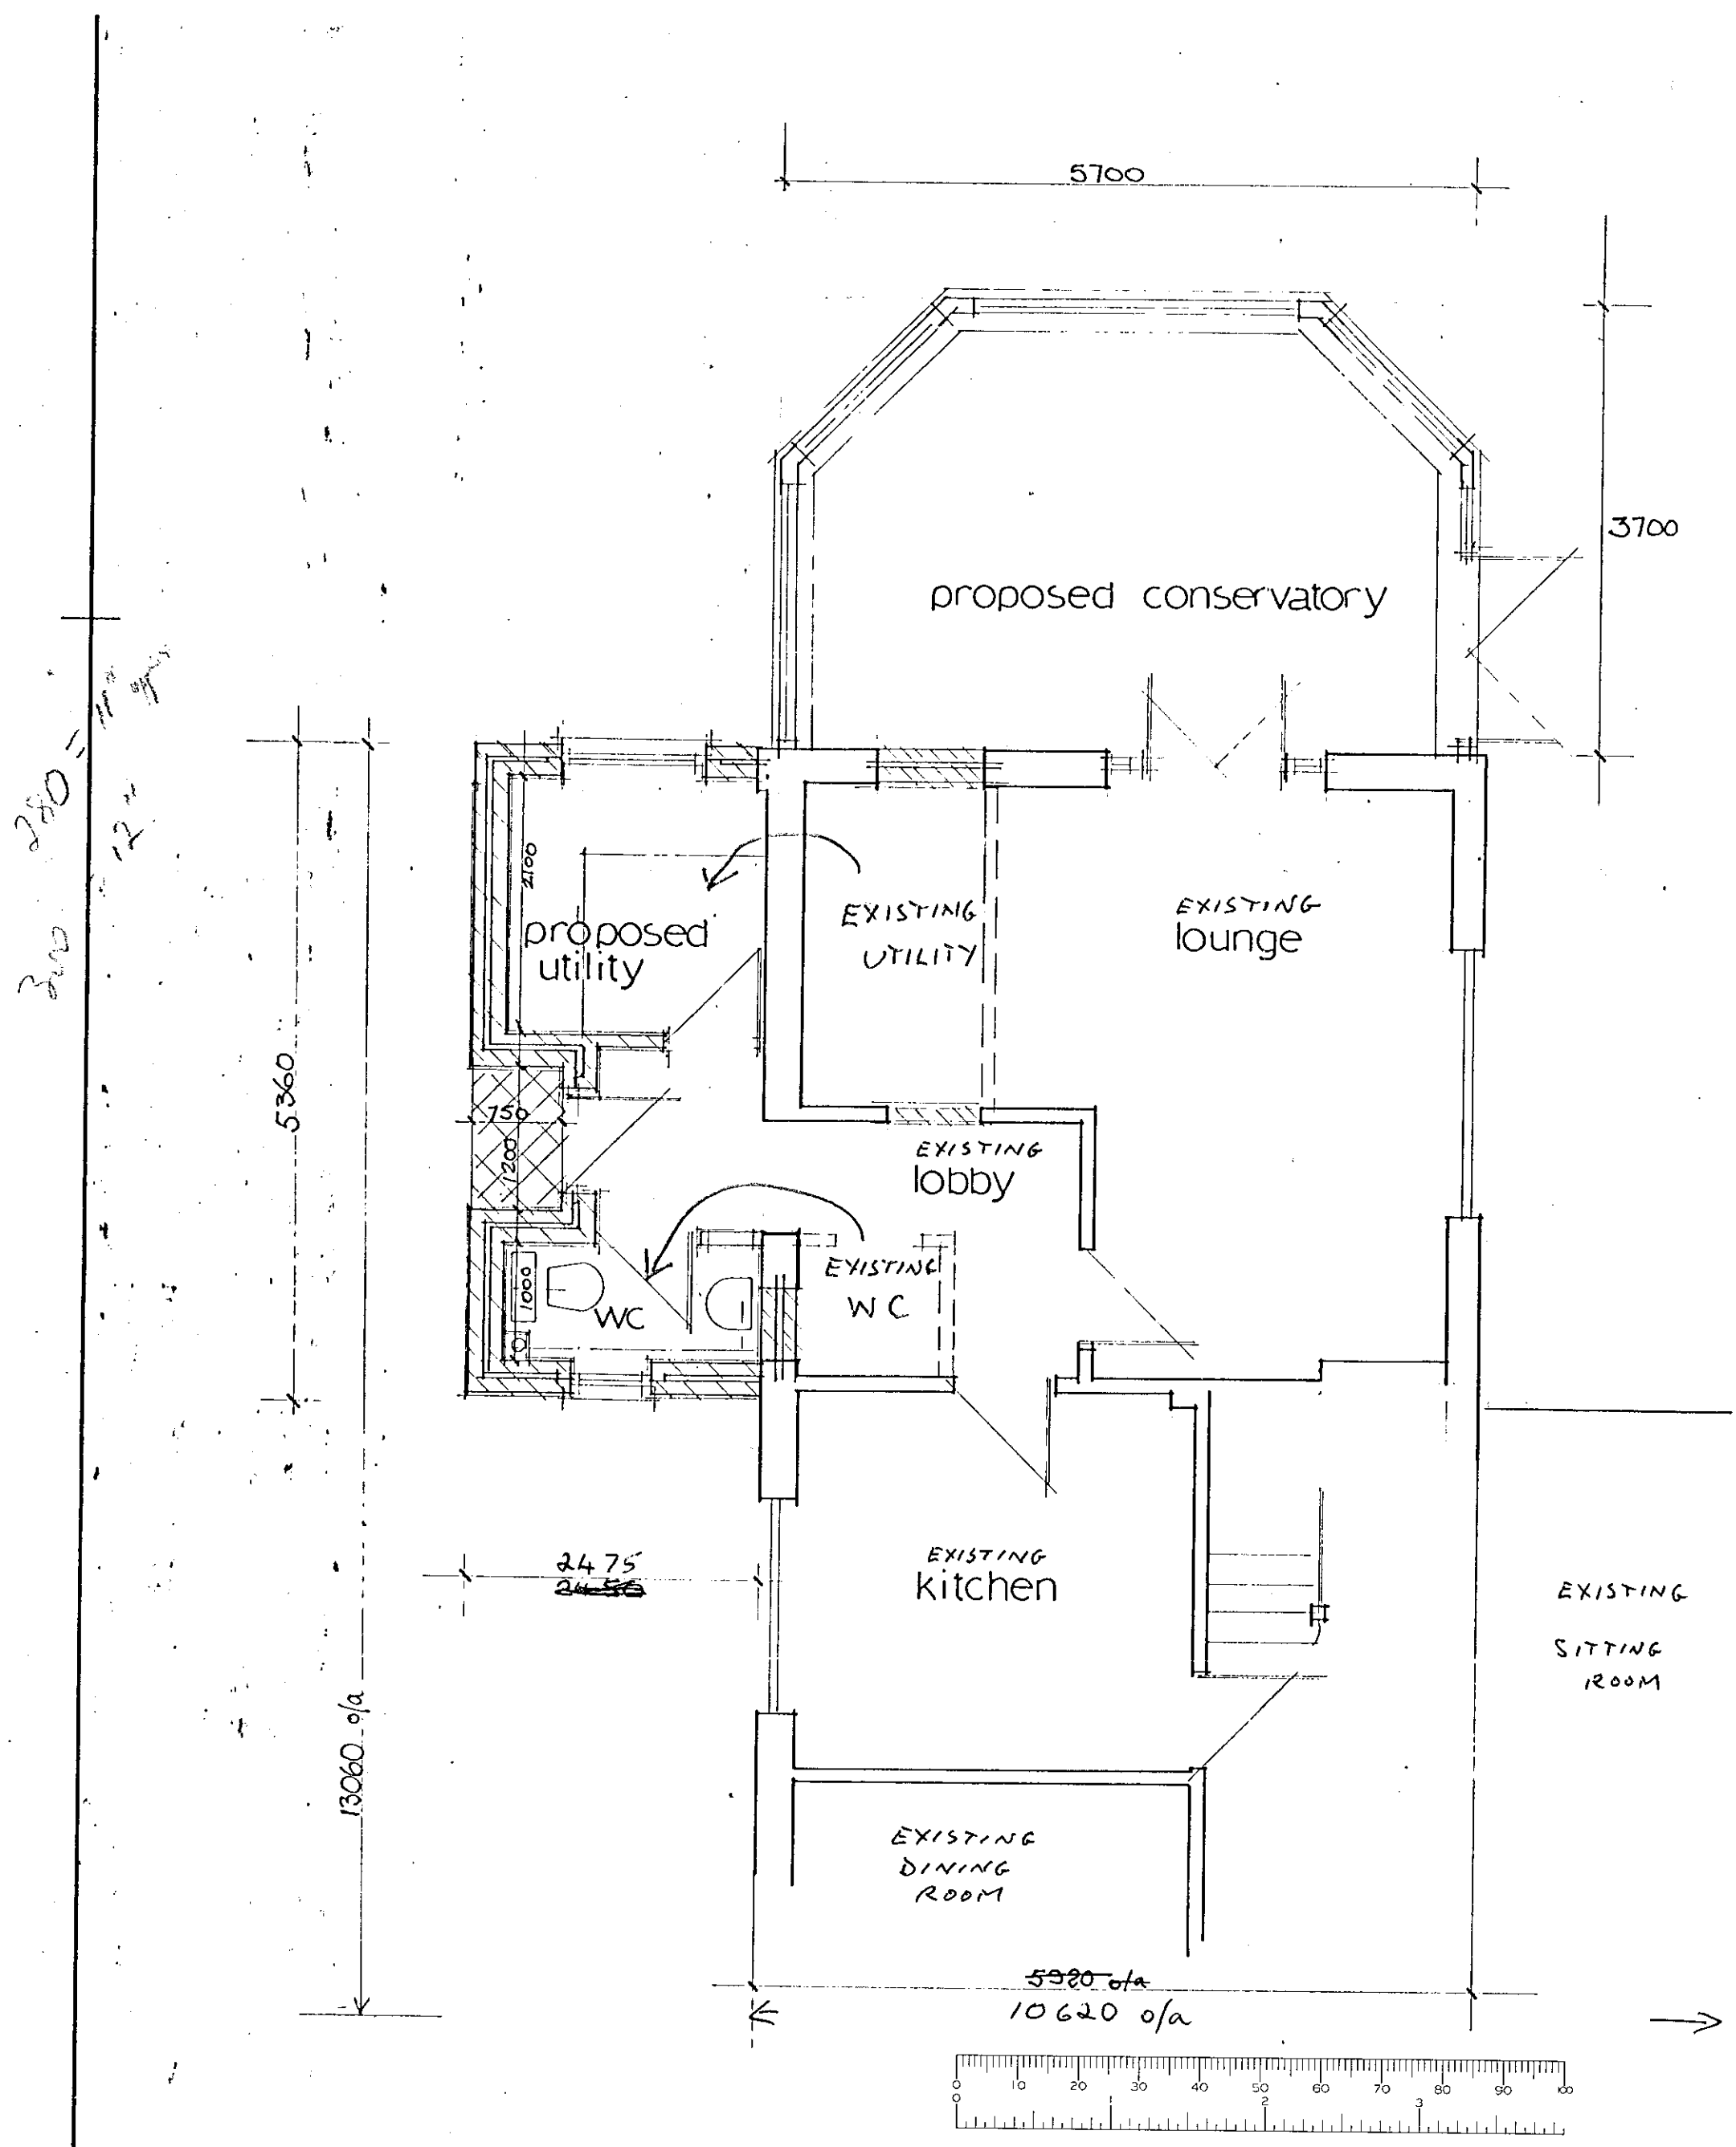



PLANNING REF F/2000/0963

SOUTH RIDGE DELL Rd FINCHAMPSTEAD.


(ARCH.)

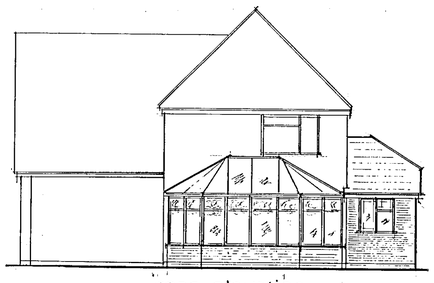


rear elevation

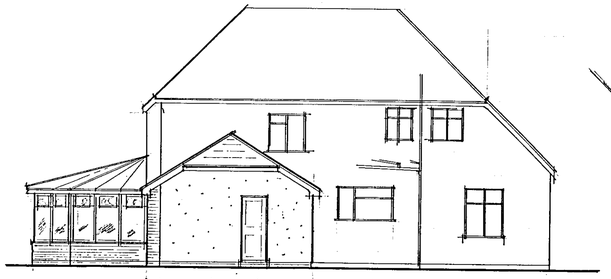


side elevation

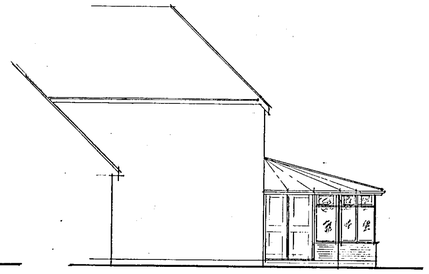

side elevation

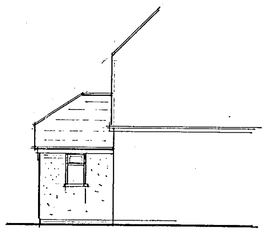

part front elevation

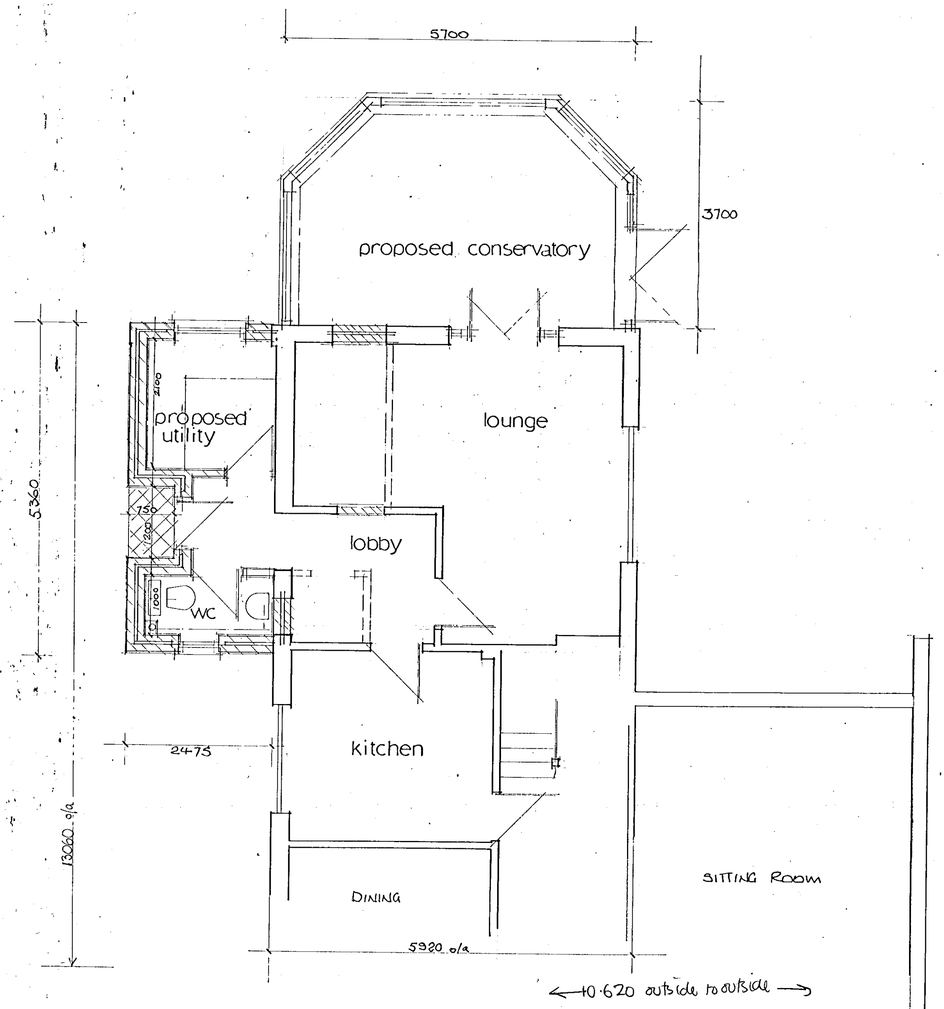

Notes:
All dimensions must be checked on site and not scaled from this drawing.

A		
	Date	Revisions

© copyright

Client
Mr and Mrs Blackman

Job Title
South Ridge
Dell Road
Finchampstead

Drawing Title
single storey side and conservatory to rear

Scale 1/50 1/100

Date mar 00 Drawn by hen

Org. No. B/1807 Rev.

APPROVED

18/7/00

594 x 841mm A1

(ARCH.)