

EXISTING EAST ELEVATION



EXISTING EAST ELEVATION SHOWING PROPOSED ALTERATIONS



EAST ELEVATION OF PROPOSED EXTENSION

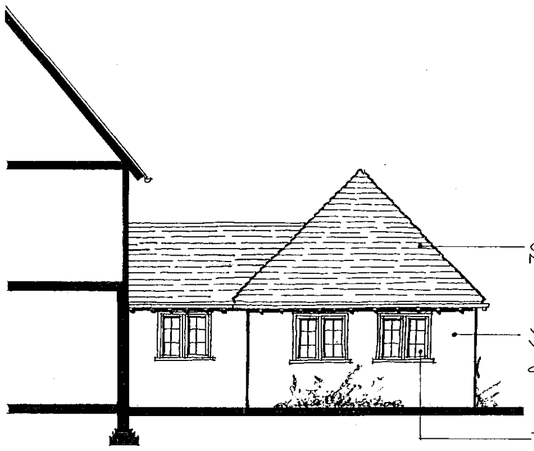

SOUTH ELEVATION OF PROPOSED EXTENSION

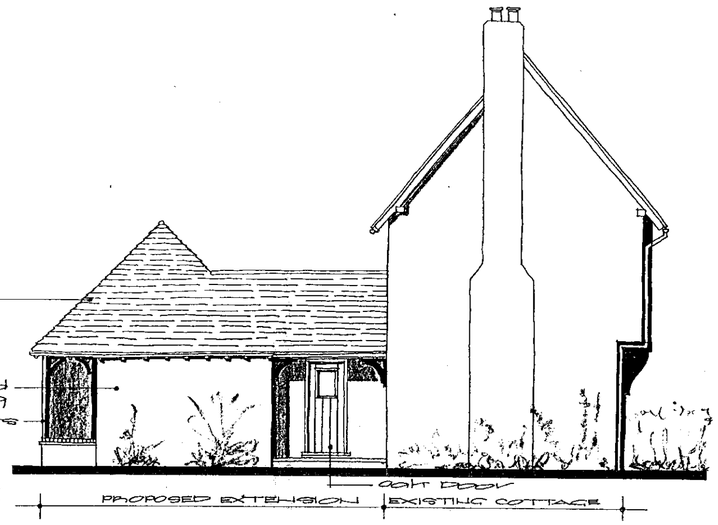

NORTH ELEVATION OF PROPOSED EXTENSION

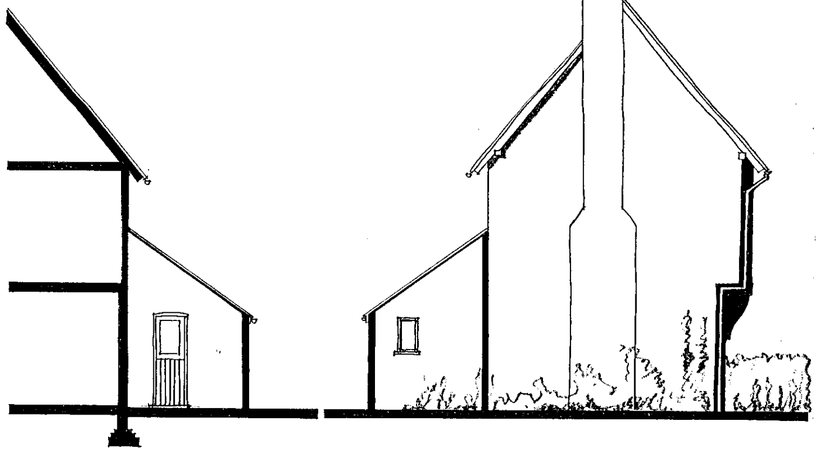

SOUTH EXISTING ELEVATIONS

NORTH

SUPERSEDED

CLIENT :
MR. & MRS. U. UMMAT.

PROJECT :
PROPOSED EXTENSION TO 1 HATCHGATE FARM COTTAGES, LINES ROAD, HLIPAST, BERKSHIRE.

DRAWING :
ELEVATIONS

SCALE : 1:100

DRAWING No. 07-99-02

DATE : 9TH APRIL 1999

BRIAN CLAYDEN & ASSOCIATES,
4 CHANCE COTTAGES,
BROADMOOR ROAD,
HLIPAST, BERKSHIRE. RG10 0AD
TELEPHONE - 0118 9845157

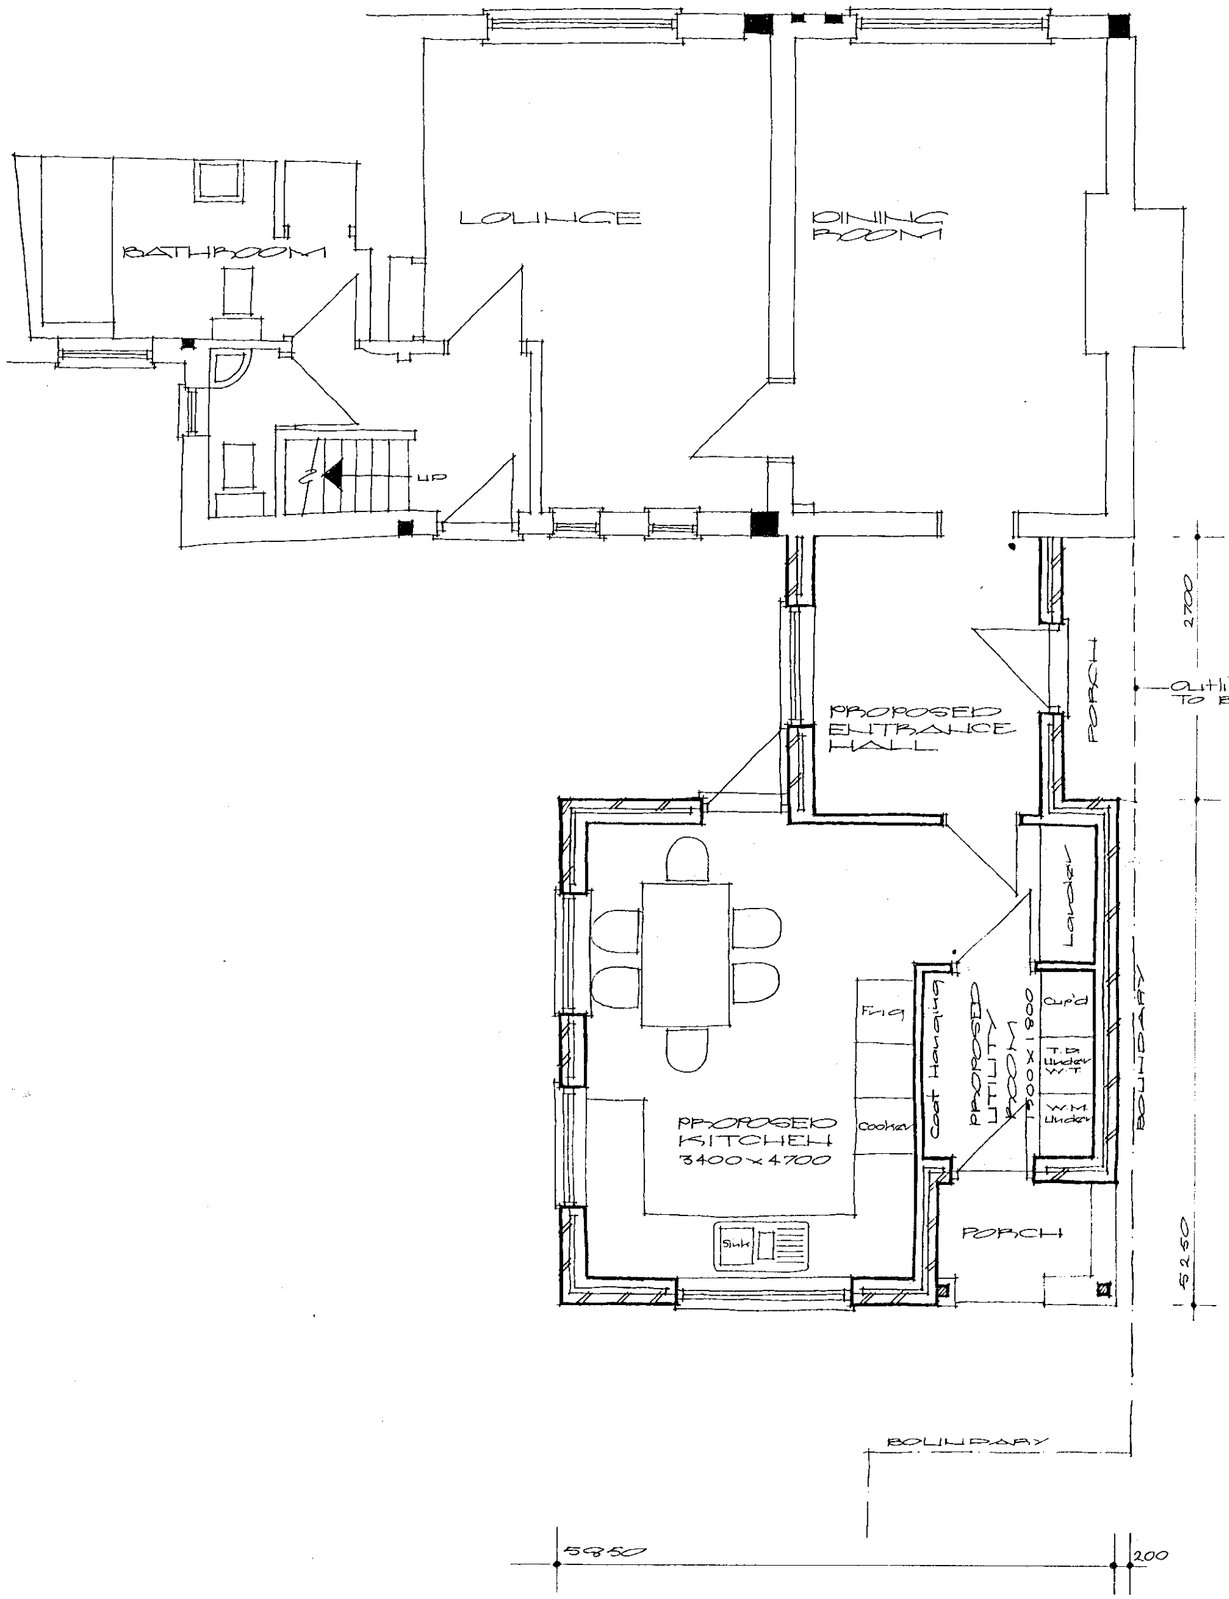

PROPOSED GROUND FLOOR PLAN

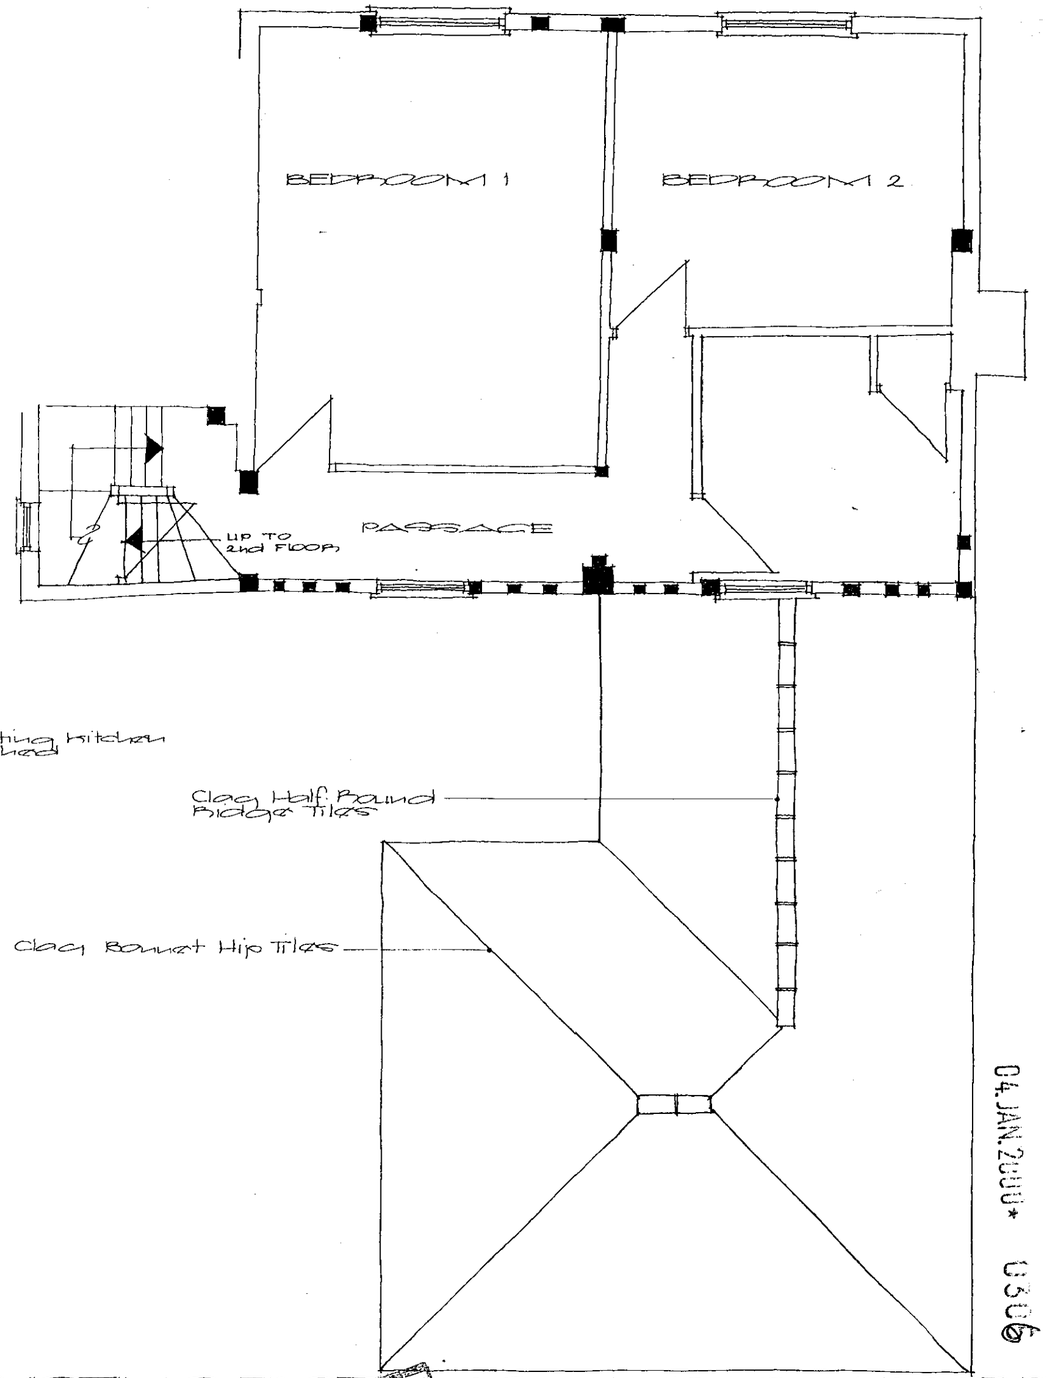

EXISTING FIRST FLOOR AND NEW ROOF PLAN

SUPERSEDED

04.JAN.2000* 0506

CLIENT:
MR. & MRS. U. LIMMAT.

PROJECT:
PROPOSED EXTENSION TO 1 HATCHGATE FARM COTTAGES, LINES ROAD, HURST, BERKSHIRE.

DRAWING:
PROPOSED FLOOR PLANS

SCALE: 1:50

DRAWING NO: 07.99.01

DATE: 8TH APRIL 1999

BRIAN CLAYDEN & ASSOCIATES
4 CHANCE COTTAGES,
BROADCOMMON ROAD,
HURST, BERKSHIRE. RG10 0RD
TELEPHONE & 0118 9343157

0 10 20 30 40 50 60 70 80 90 100
1 2 3

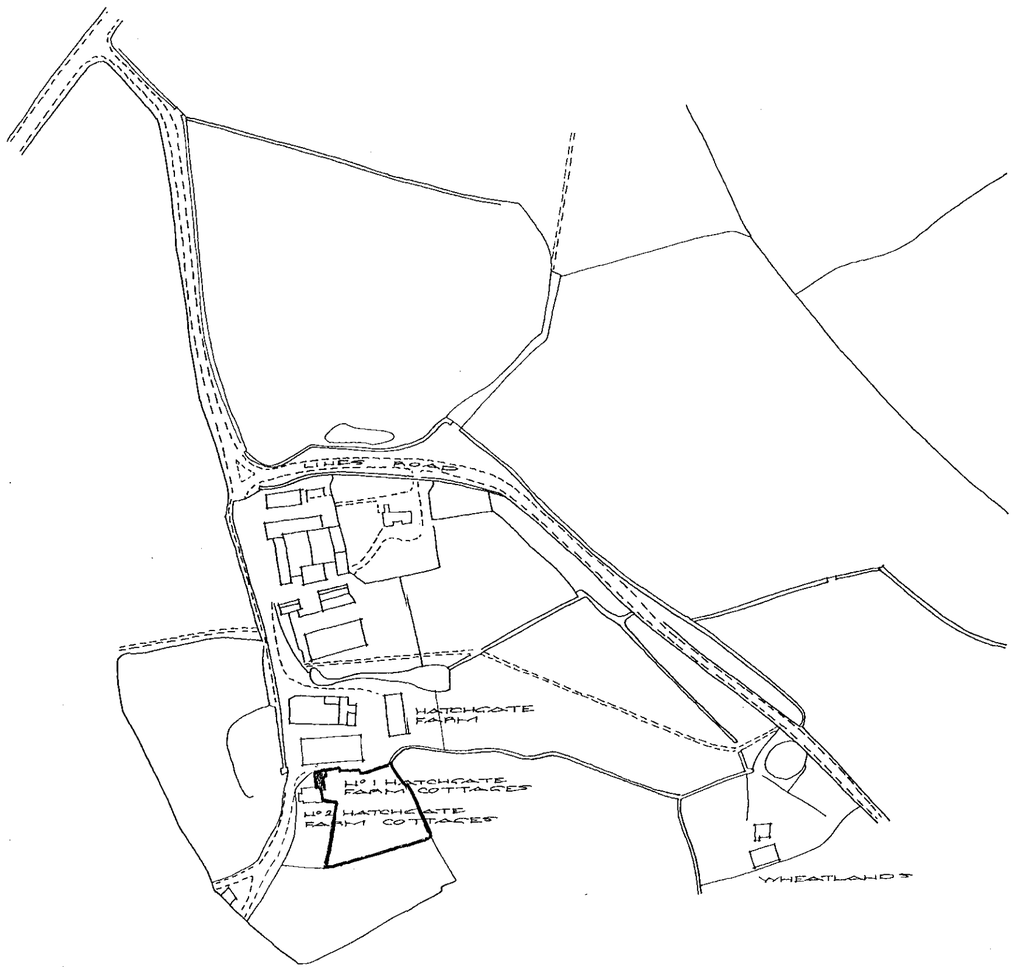

LOCATION PLAN
scale 1:2500

SUPERSEDED

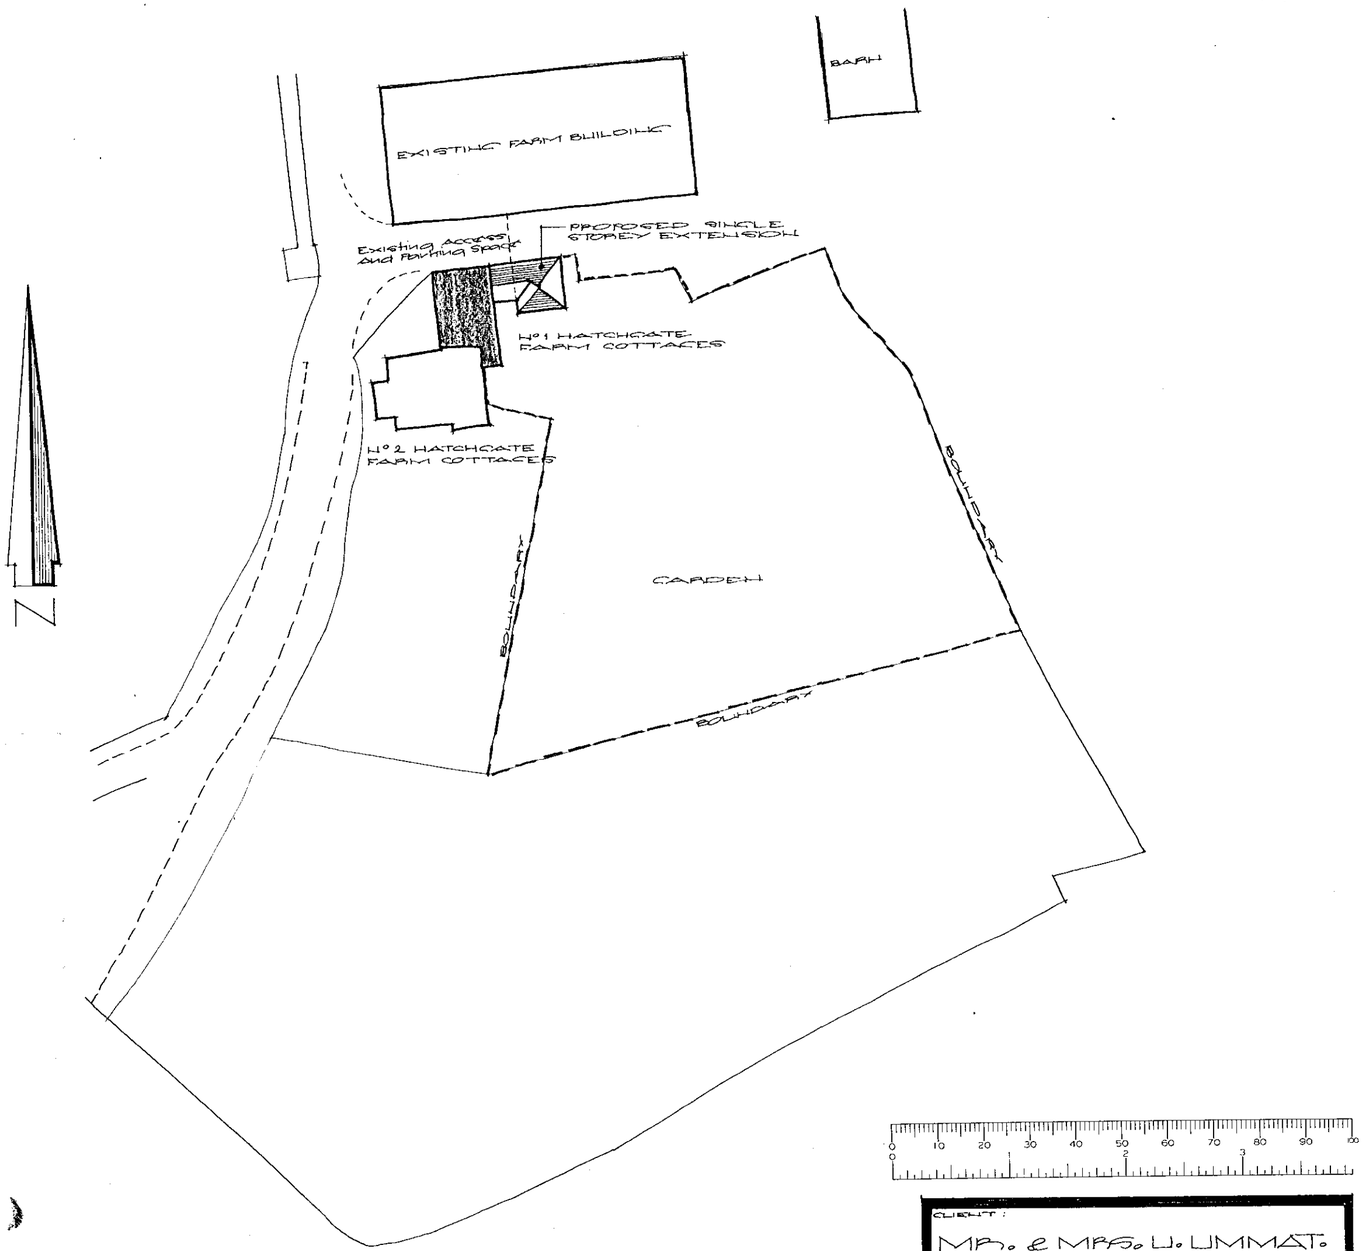

BLOCK PLAN
scale 1:500

CLIENT:
MR. & MRS. L. UMMAT.

PROJECT:
PROPOSED EXTENSION TO 1 HATCHGATE FARM COTTAGES, LIKES ROAD, HURST, BERKSHIRE.

DRAWING:
LOCATION AND BLOCK PLAN

SCALE: AS NOTED
DATE: 17TH DEC 1999
07.99.03

BRIAN CLAYDEN & ASSOCIATES,
4 CRANCE COTTAGES,
BROADCOMMON ROAD,
HURST, BERKSHIRE. RG10 0RD
TELEPHONE & 0118 9343157

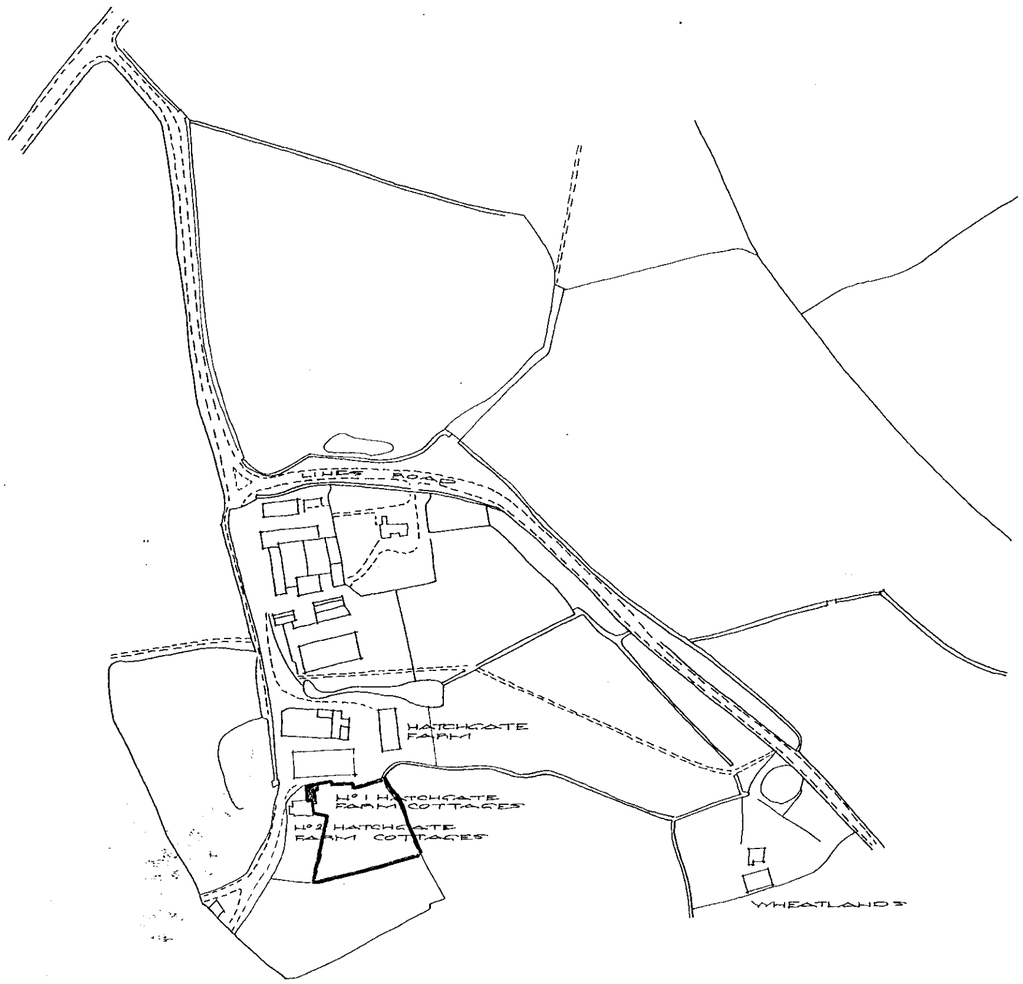

LOCATION PLAN
scale 1:2500

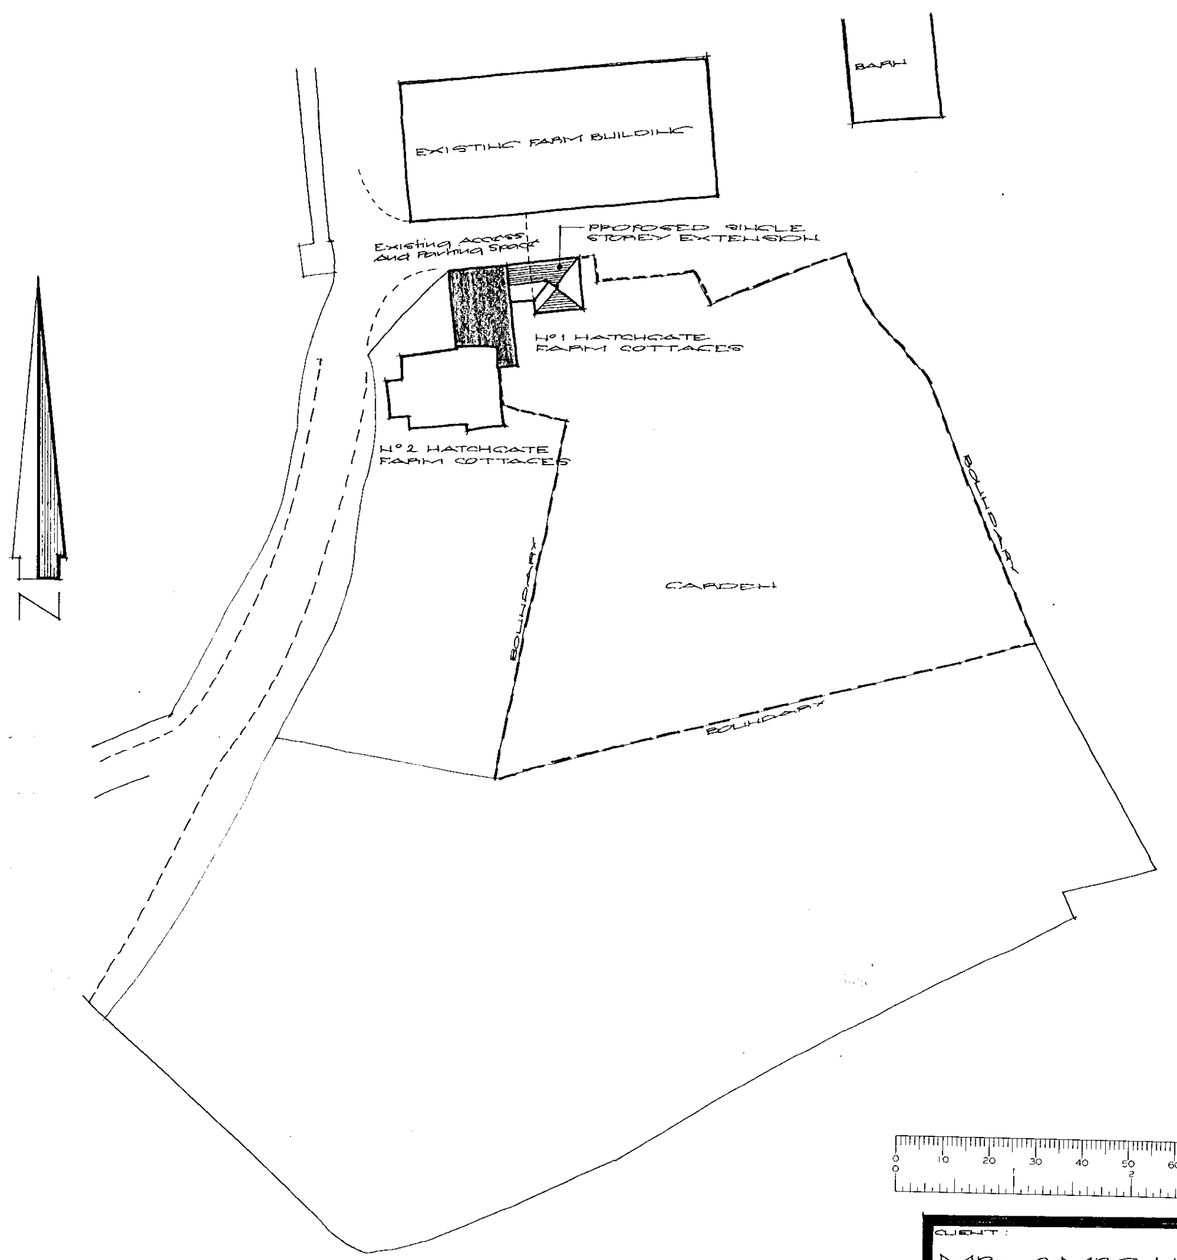

BLOCK PLAN
scale 1:500

APPROVED

CLIENT:
MR. & MRS. U. UMMAT.

PROJECT:
PROPOSED EXTENSION TO 1 HATCHGATE FARM COTTAGES, LINES ROAD, HURST, BERKSHIRE.

DRAWING:
LOCATION AND BLOCK PLAN

SCALE: As Noted
DATE: 17TH DEC 1999
07.99.03

BRIAN CLAYDEN & ASSOCIATES,
4 CHANCE COTTAGES,
BROADCOMMON ROAD,
HURST, BERKSHIRE. RG10 0RD
TELEPHONE 0118 9343157



EXISTING EAST ELEVATION

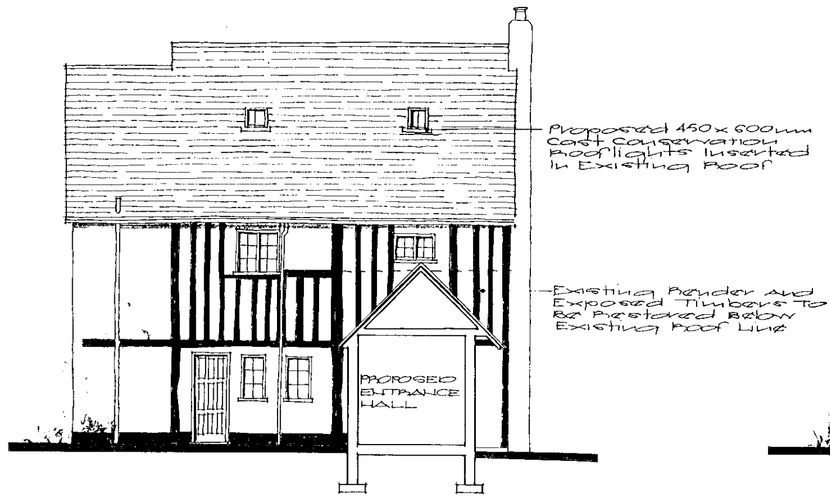

EXISTING EAST ELEVATION SHOWING PROPOSED ALTERATIONS



EAST ELEVATION OF PROPOSED EXTENSION

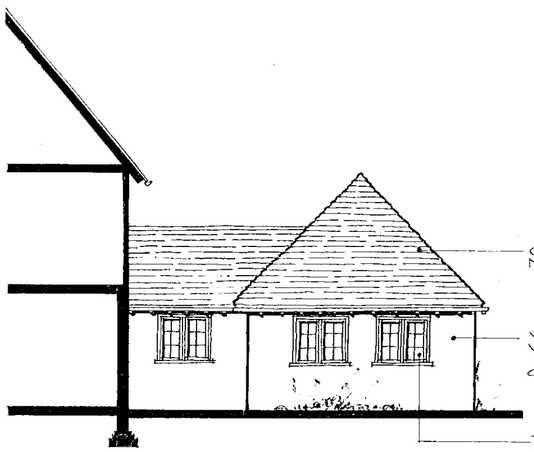

SOUTH ELEVATION OF PROPOSED EXTENSION

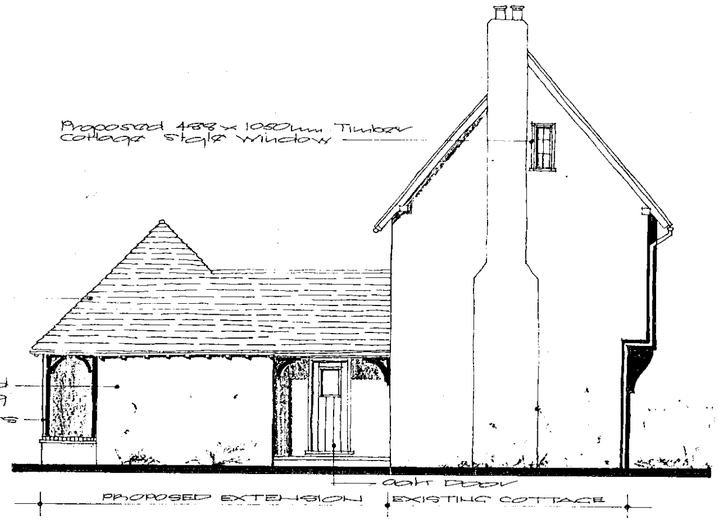

NORTH ELEVATION OF PROPOSED EXTENSION

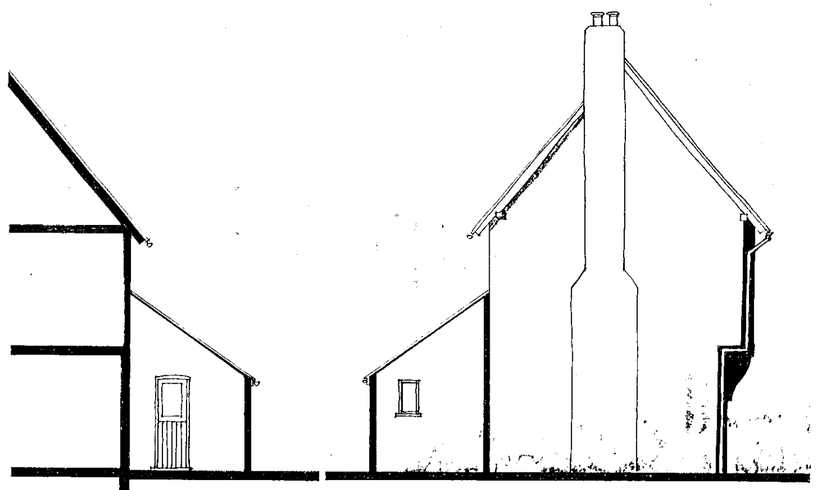

SOUTH EXISTING ELEVATIONS

NORTH

APPROVED

APPROVED

MINOR AMENDMENTS
0305
0306

PLANNING SERVICES	NPT
POL	TLS
DC	ENF
APP	
CS	
05 APR 2000	
COPIES TO:	ACK:
	FILE:

REVISIONS
A 3.4.2000 Rooflights Reduced In Size And Additional Window Added In North Elevation - Planning Requirement

CLIENT
MR. & MRS. U. UMMAT.

PROJECT
PROPOSED EXTENSION TO 1 HATCHGATE FARM COTTAGES, LINES ROAD, HURST, BERKSHIRE.

DRAWING
ELEVATIONS

SCALE 1:100
DRAWING No 07.99.02 A
DATE 8TH APRIL 1999

BRIAN CLAYDEN & ASSOCIATES
4 CHANCE COTTAGES
BROADCOMMON ROAD,
HURST, BERKSHIRE RG10 0RD
TELEPHONE & 0118 9343157

0 10 20 30 40 50 60 70 80 90 100

REVISIONS
A 25.2.2000 Plan of Existing Kitchen added

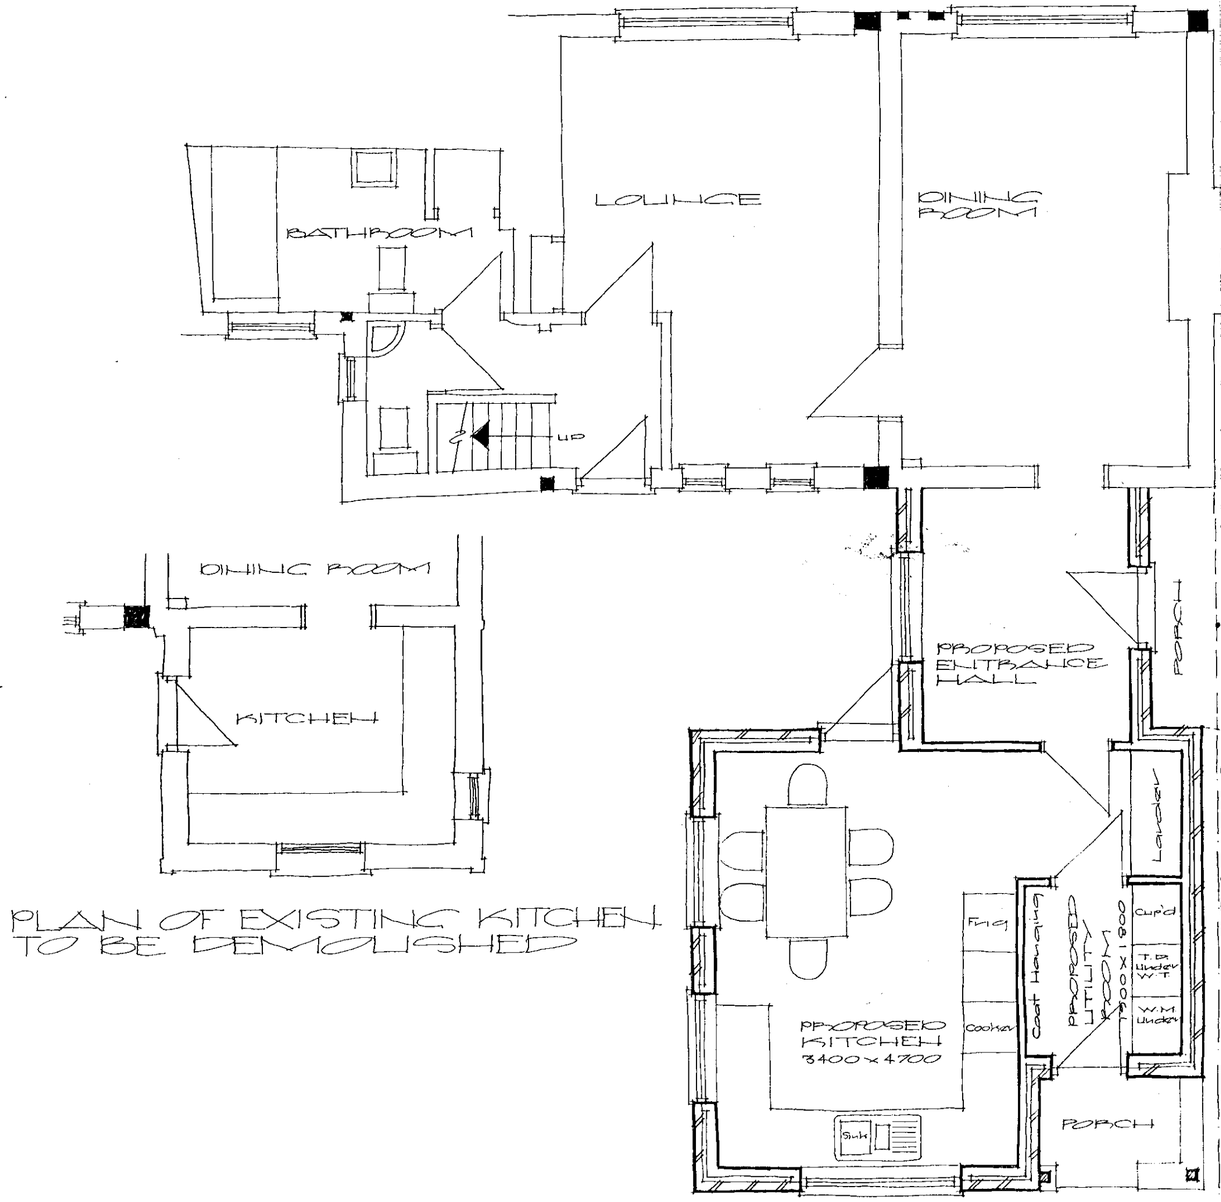

PLAN OF EXISTING KITCHEN TO BE DEMOLISHED

PROPOSED GROUND FLOOR PLAN

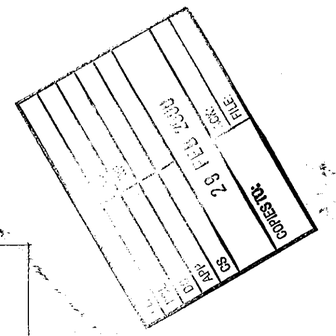

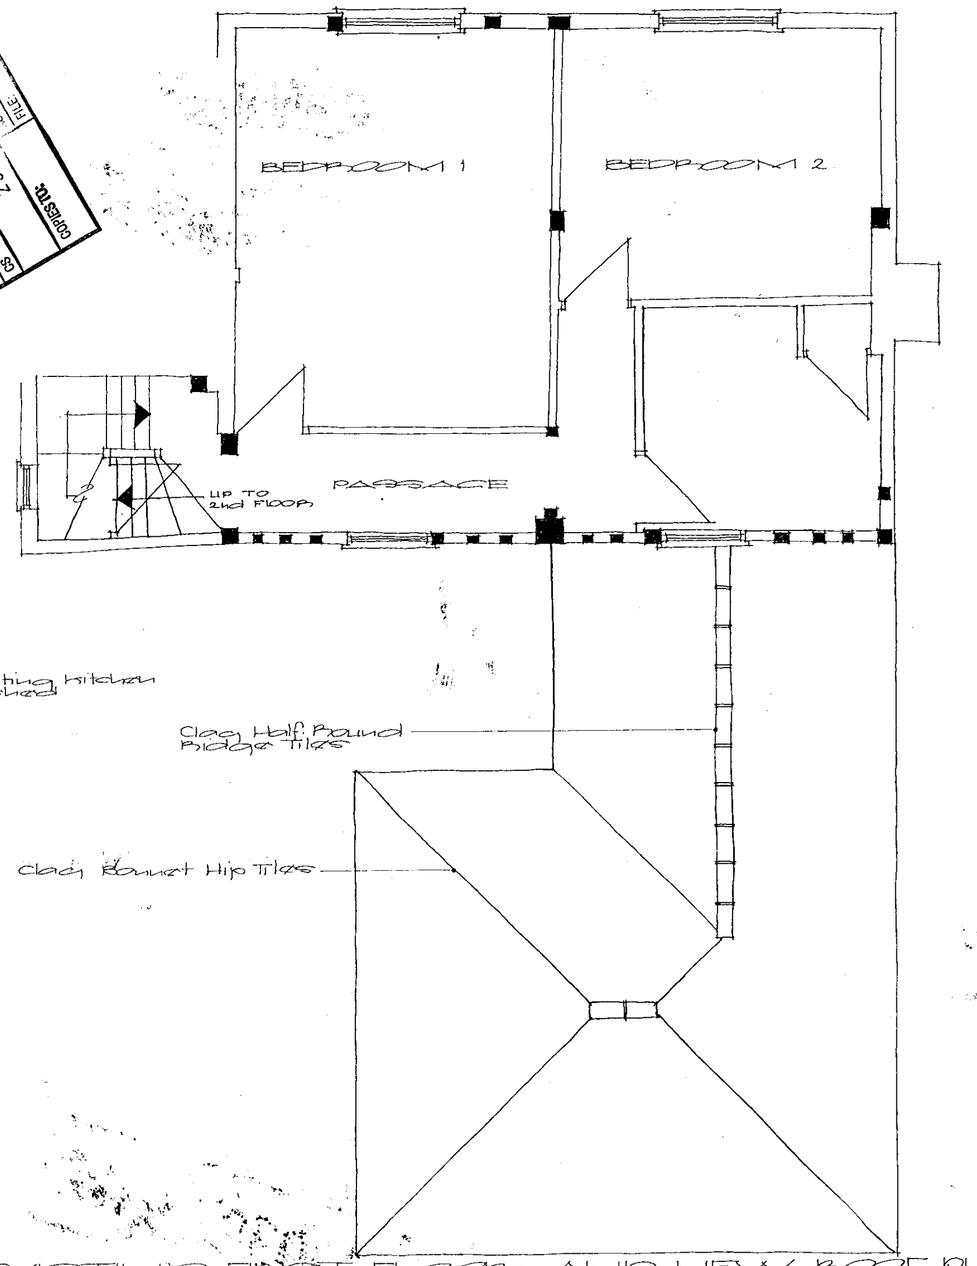

EXISTING FIRST FLOOR AND NEW ROOF PLAN

1500

CLIENT:
MR. & MRS. U. LIMMAT.

PROJECT:
PROPOSED EXTENSION TO 1 HATCHGATE FARM COTTAGES, LINES ROAD, HURST, BERKSHIRE.

DRAWING:
PROPOSED FLOOR PLANS

SCALE: 1:50
DRAWING No: 07:99:01 A
DATE: 8TH APRIL 1999

BRIAN CLAYDEN & ASSOCIATES
4 CHANCE COTTAGES,
BROADCOMMON ROAD,
HURST, BERKSHIRE. RG10 0RD
TELEPHONE: 0118 9343157

APPROVED

0 10 20 30 40 50 60 70 80 90 100