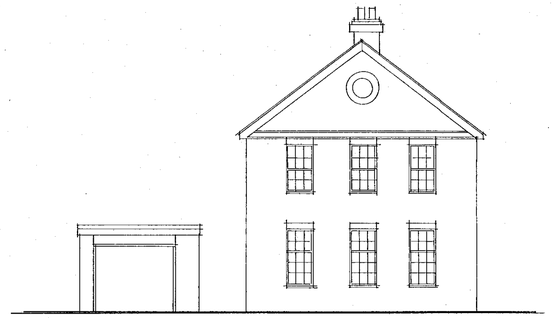

FRONT ELEVATION 1:100

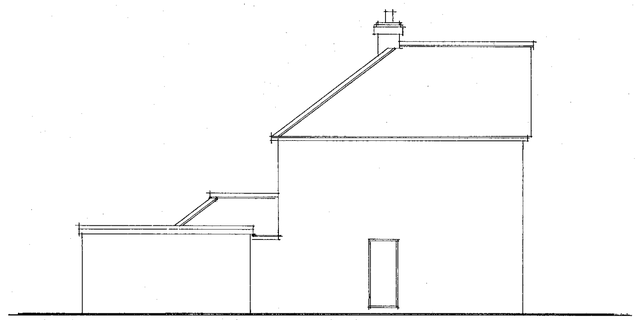

SIDE ELEVATION 1:100



REAR ELEVATION 1:100

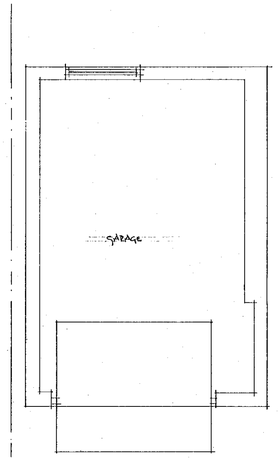

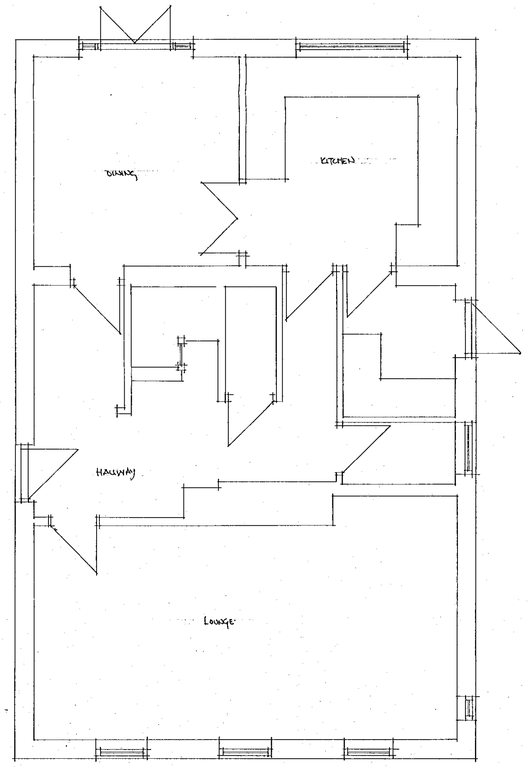

GROUND FLOOR PLAN 1:50

25 MAR 2000 * 1047



40 NEW WOKINGHAM ROAD, WOKINGHAM.
FOR :- MR + MRS TAMSETT.
5136/01 - EXISTING PLANS + ELEVATIONS 1:100. 1:50
MARCH 2000

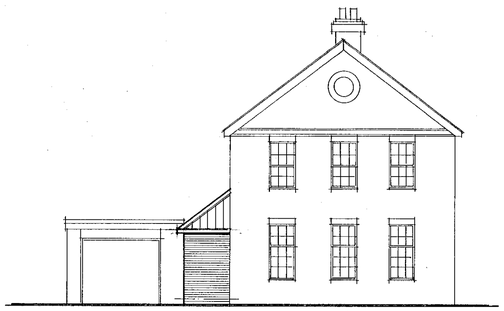

Front elevation 1:100

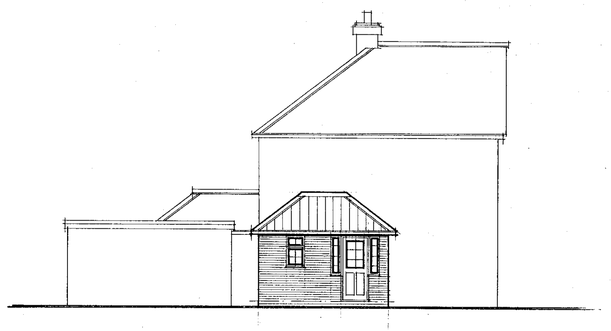

Side elevation 1:100

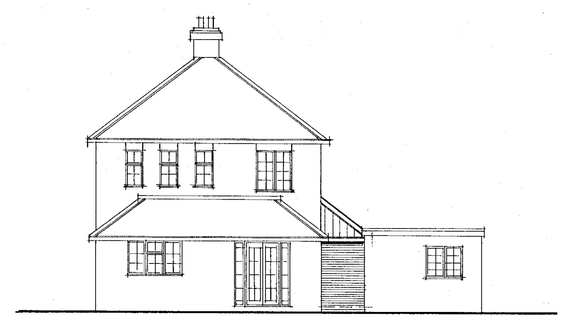

Rear elevation 1:100

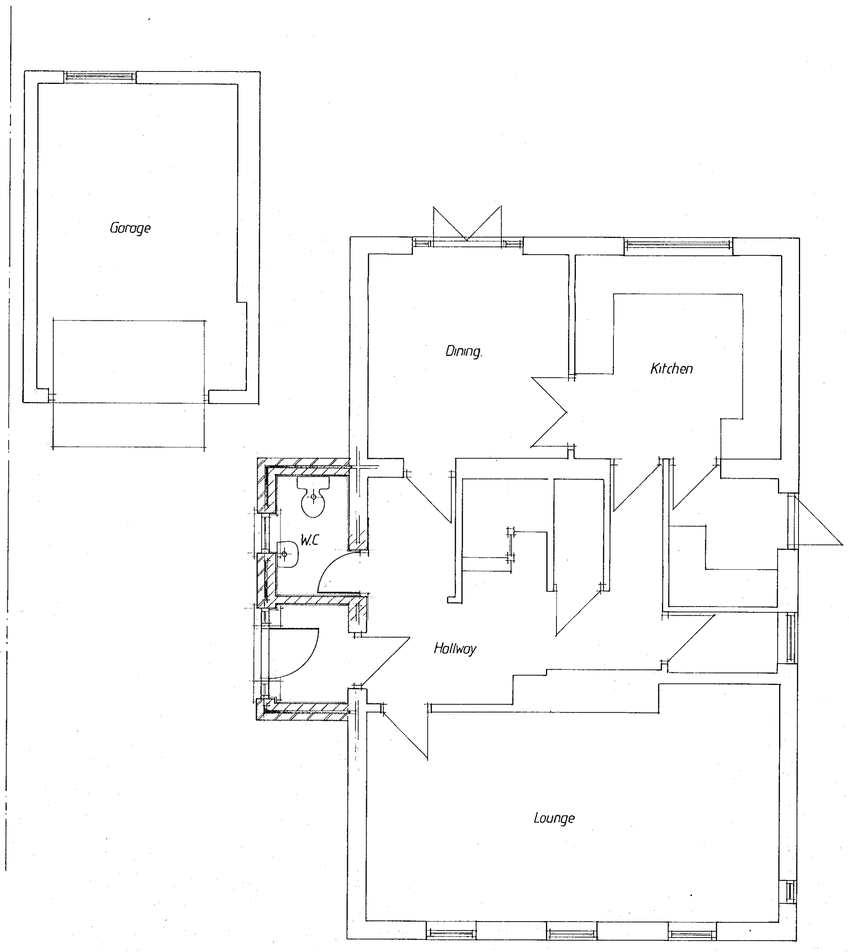

Ground floor layout 1:50

23.MAR2000 1047

APPROVED

© Copyright Reserved

Project:- EXTENSION:- 40 New Wokingham Road, CROWTHORNE

Client:- Mr+Mrs Tomsett

Drg. No. 5136/02

Description:- Proposals

Date:- March 2000 Scale:- 1:50 1:100

Drawn:- RTH

1 Holly Cottage, High Street, Crowthorne, Berkshire, RG11 7AE. Tel: Crowthorne (0344) 761727 / 778989

DIMENSION BUILDING DESIGN

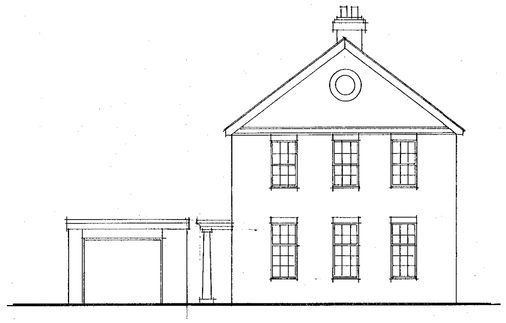

Front elevation 1:100

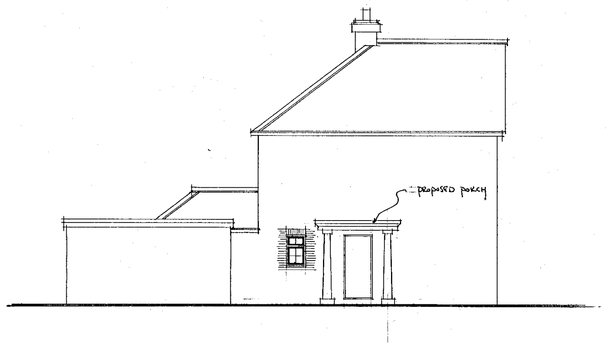

Side elevation 1:100

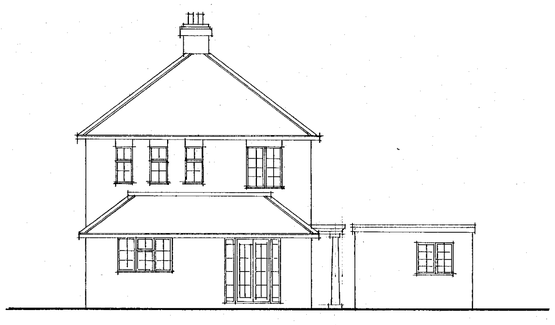

Rear elevation 1:100

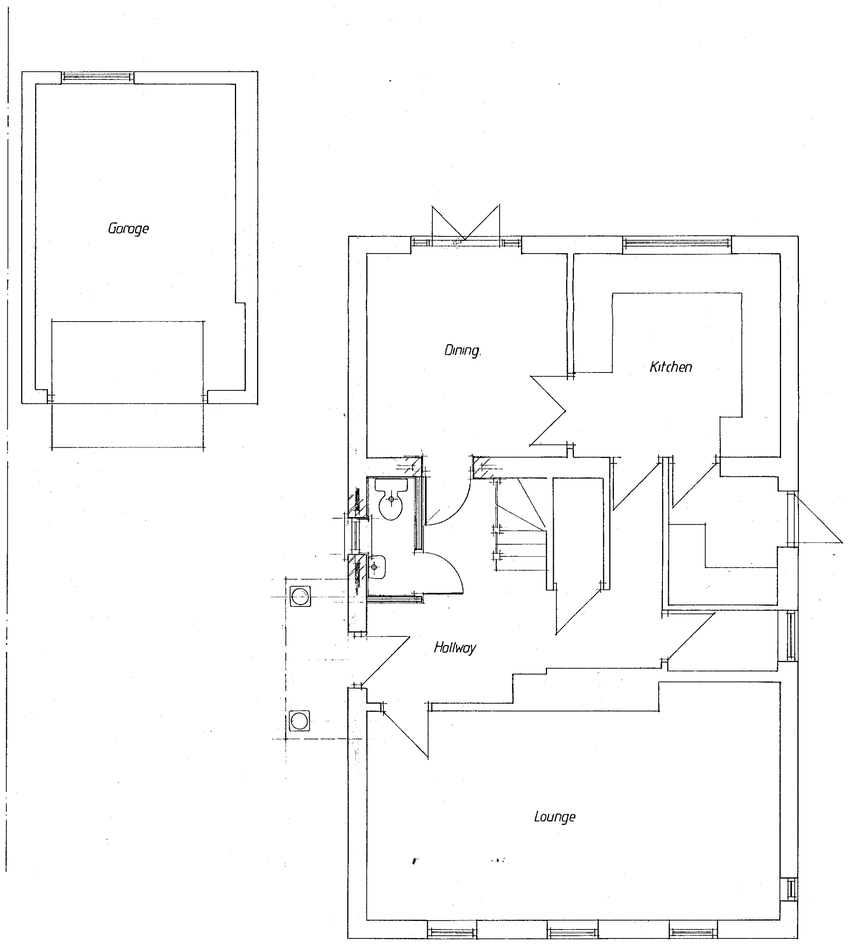

Ground floor layout 1:50

PLANNING SERVICES	HPT
POL	TLS
DC	
APP	
CS	
16 JUN 2000	
COPIES TO:	ACK:
	FILE:

Rev. A - Extension Removed + Porch Added. MAY 2000

© Copyright Reserved

Project:- EXTENSION:- 40 New Wokingham. Road, CROWTHORNE

Client:- Mr+Mrs Tomsett.

Drg. No. 5136/02 ~~A~~ Description:- Proposals

Date:- March 2000 Scale:- 1:50 1:100

Drawn:- RTH

1 Holly Cottage, High Street, Crowthorne, Berkshire, RG11 7AE. Tel: Crowthorne (0344) 761727 / 779989

DIMENSION BUILDING DESIGN

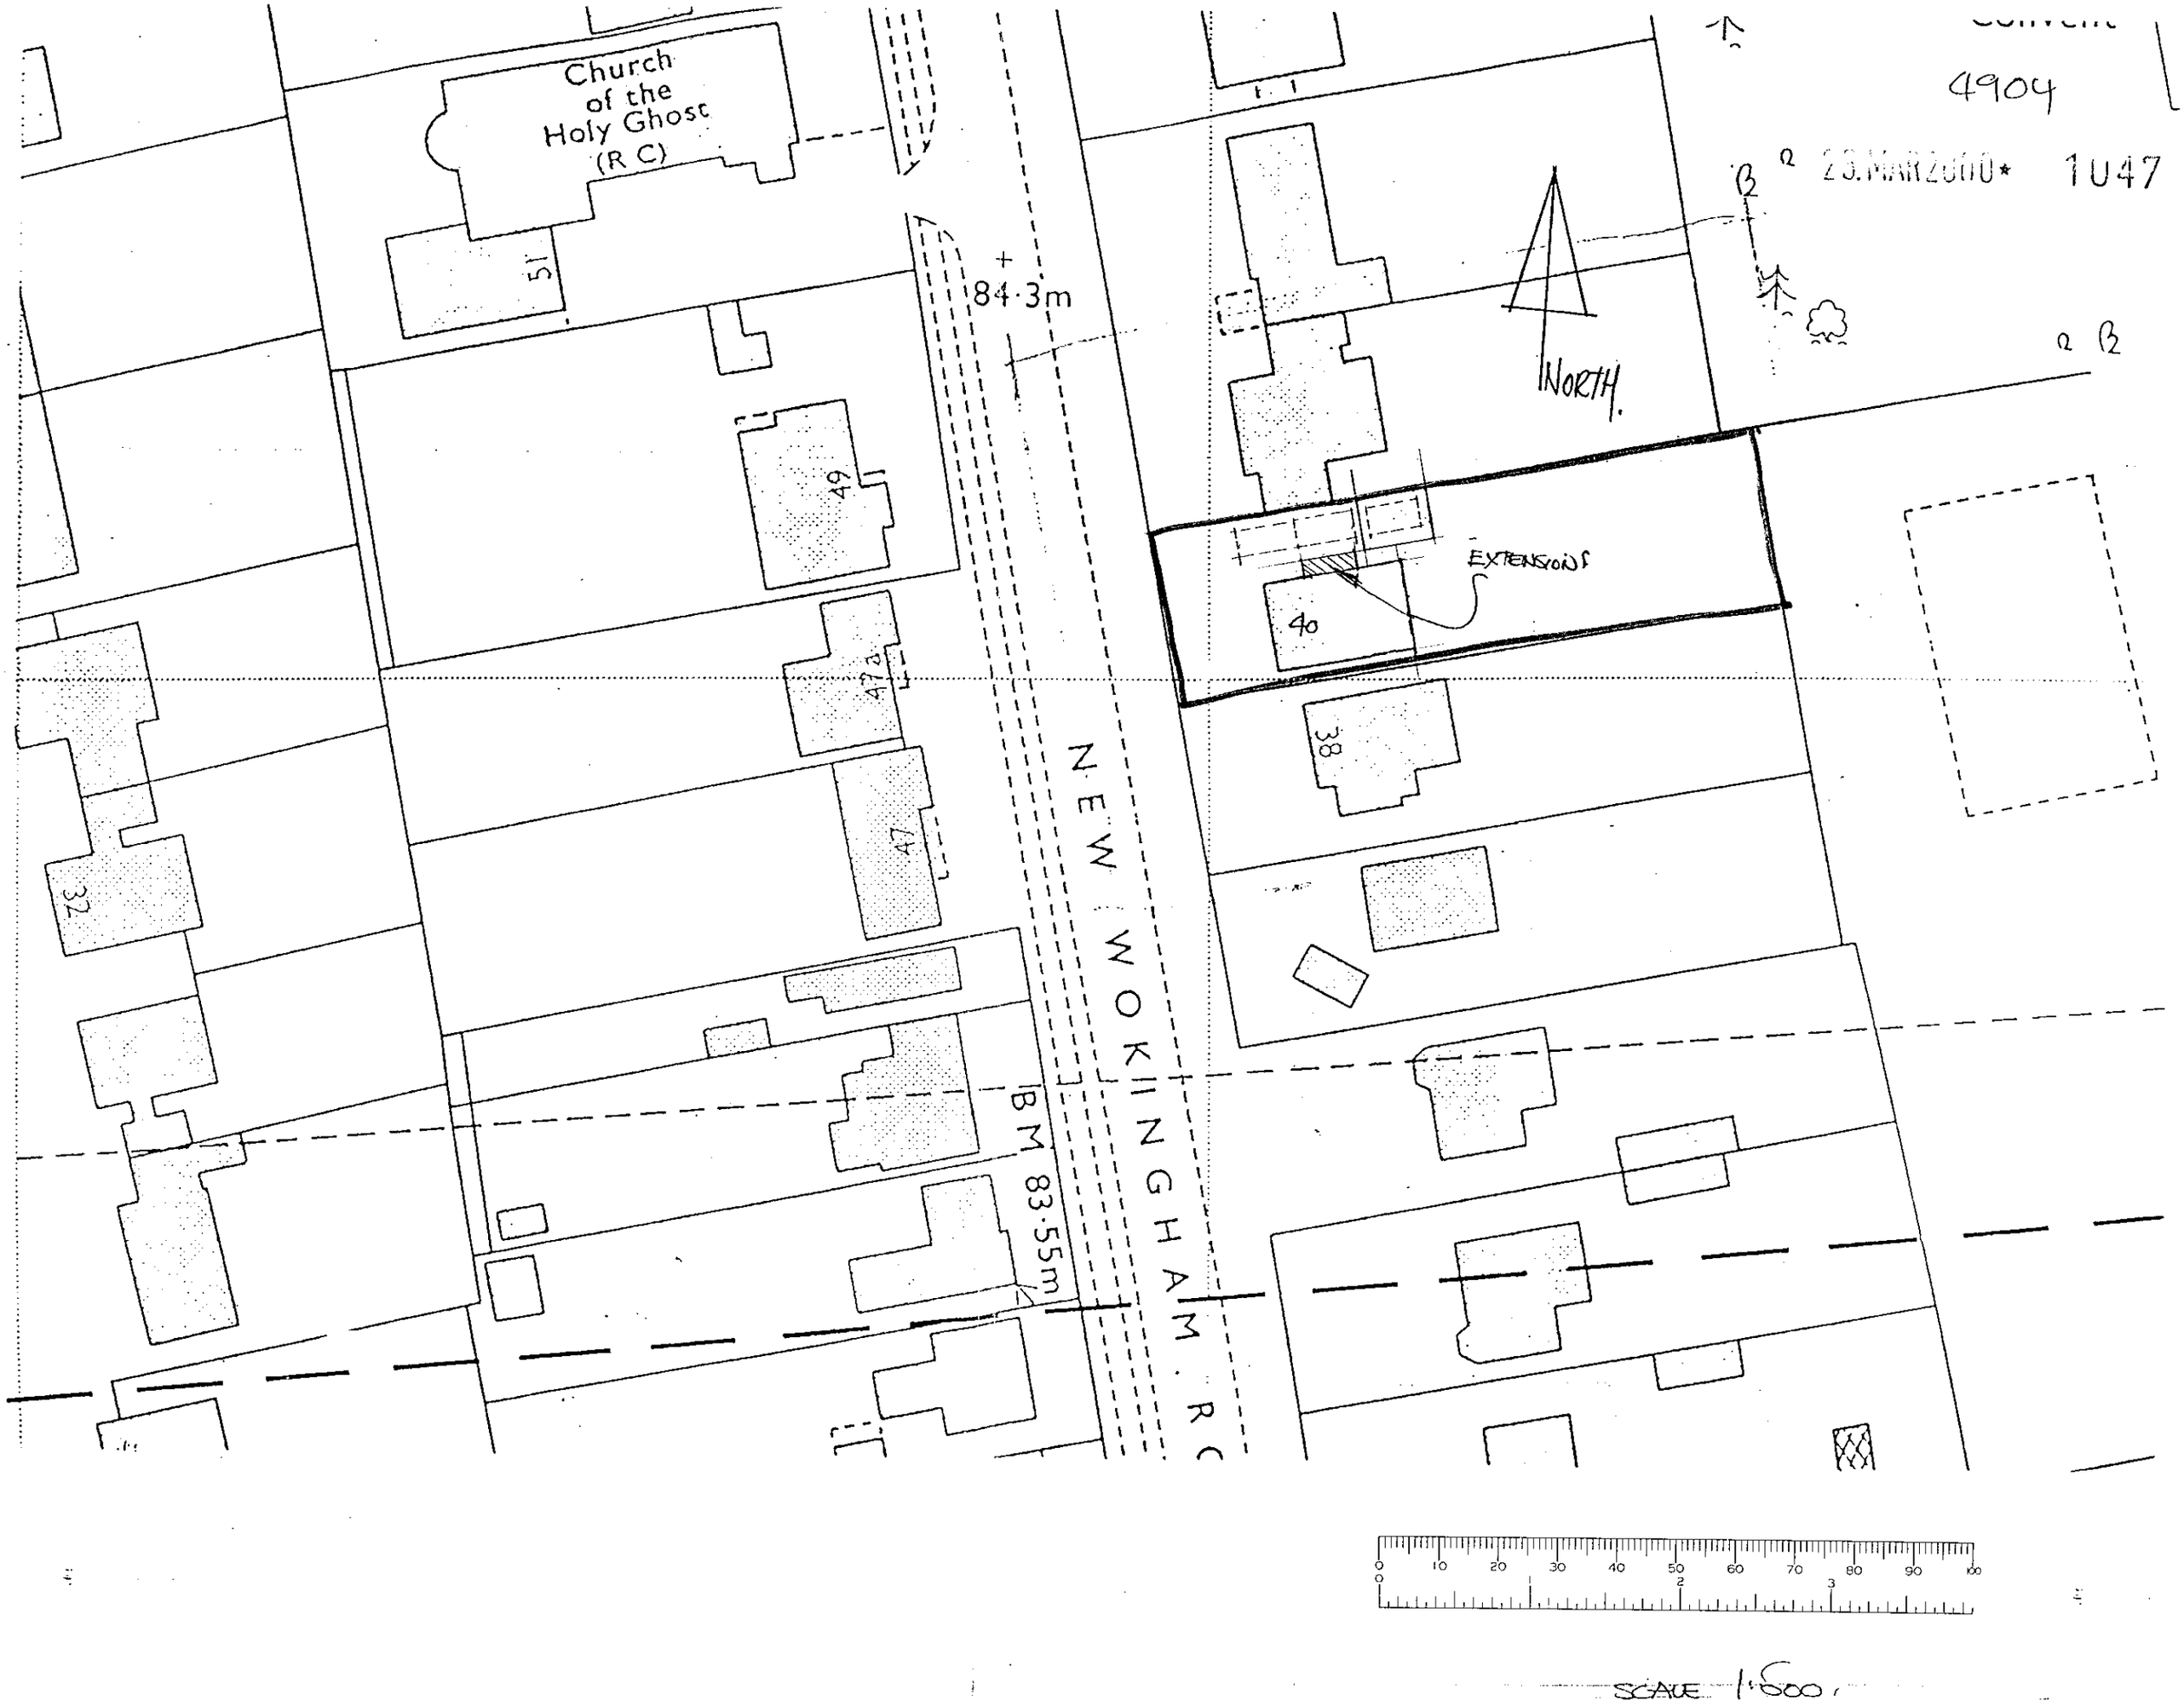

Church of the Holy Ghost (R C)
51
49
47a
47
32
84·3m
NEW WOKINGHAM R C
BM 83·55m
NORTH
EXTENSIONS
40
38
4904
23.MAR2000*
1U47
SCALE 1:500