This drawing is copyright and may not be reproduced without the written consent of the Architect.

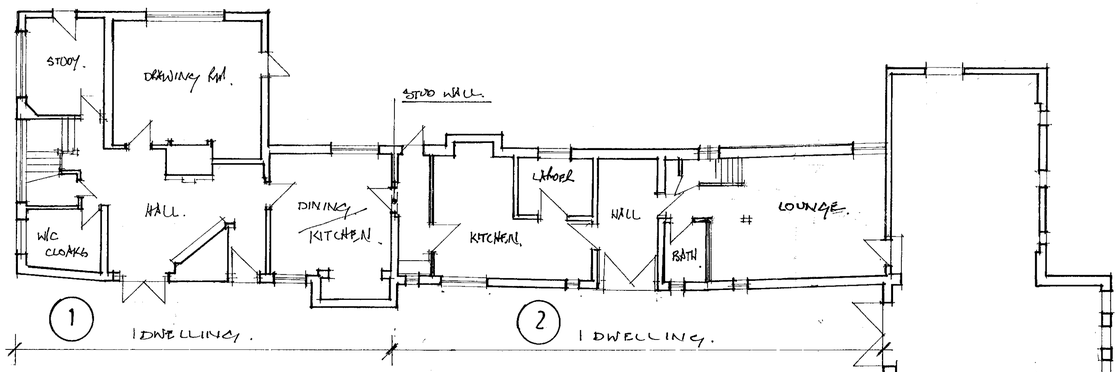

GROUND

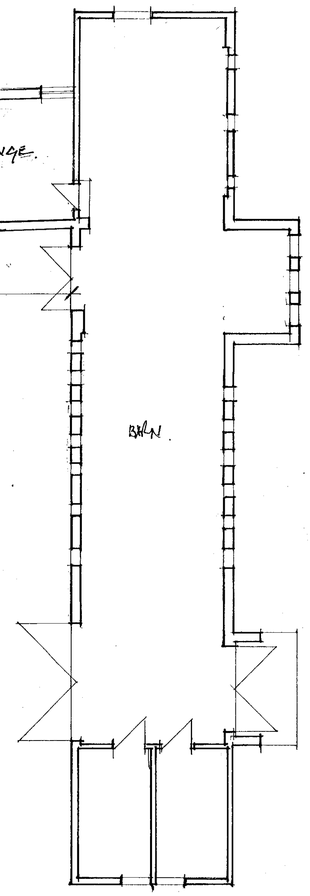

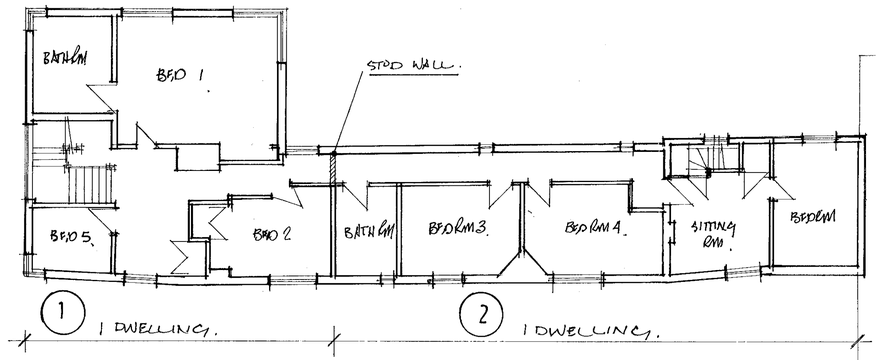

FIRST

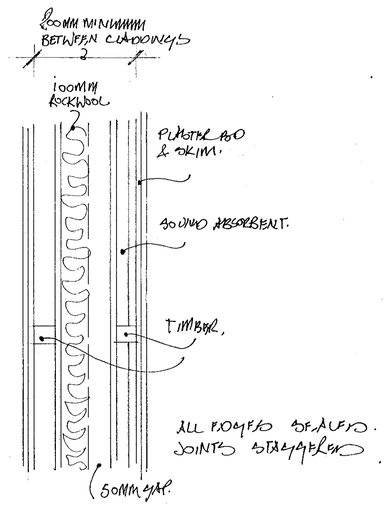

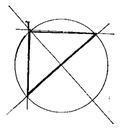

NO CHANGE. VEHICLE OR PEDESTRIAN ACCESS
NO EXTERNAL CHANGES
NO DIVISION OF GARDEN.

SUPERSEDED

LB|2004 1048

A. 5·4·2000.

W. M. GRAHAM ASSOCIATES
CHARTERED ARCHITECTS
1 Rectory Road,
Wokingham,
Berkshire, RG40 1DJ,
Tel: 0118 9770464
Fax: 0118 9770482

Job
CUTBUSH
CUTBUSH LANE
SHINFIELD

Title
EXISTING & PROPOSED

Scale	Date	Drawn By
1·100	MAR 2000.	
Job No.	**Drawing No.**	**Revision**
2284	01	A

Artworker DS(UK) 00129

This drawing is copyright and may not be reproduced without the written consent of the Architect.

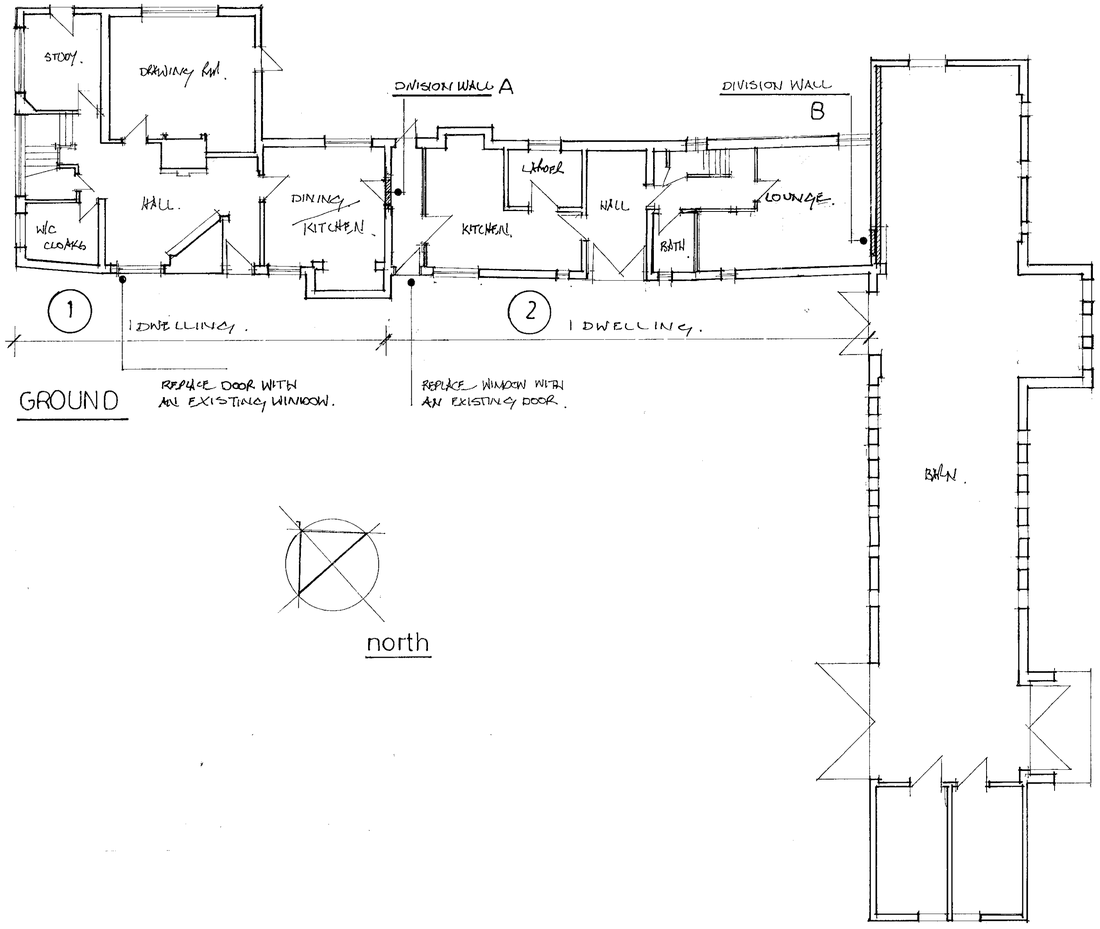

GROUND

north

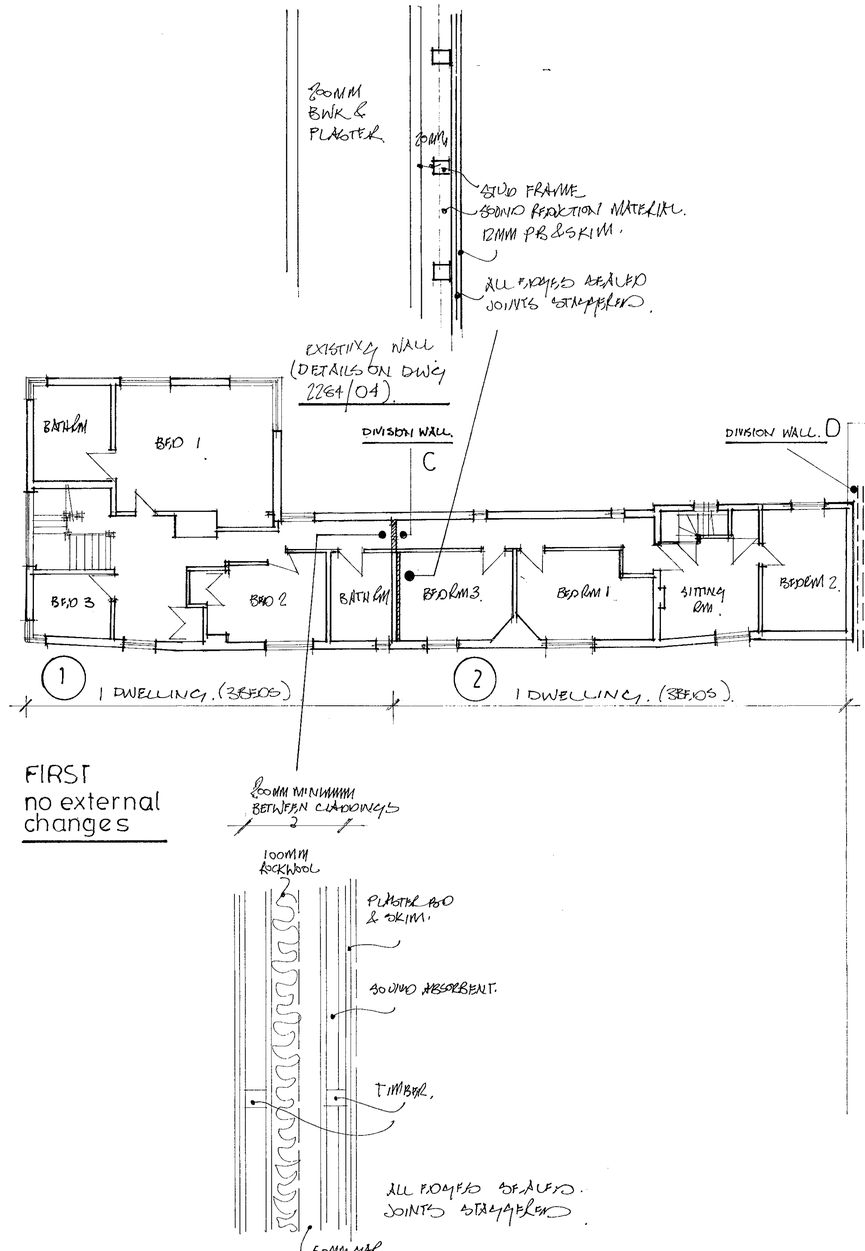

FIRST
no external changes

STUD WALL. (DETAILS ON DWG 2264/04).



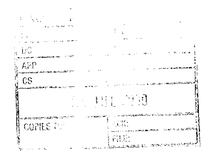

D.	REVISED PLAN	19.7.2000.
C.	1048	4.7.2000
B.		7.6.2000
A.		5.4.2000.

W. M. GRAHAM ASSOCIATES
CHARTERED ARCHITECTS
1 Rectory Road,
Wokingham,
Berkshire, RG40 1DJ.
Tel: 0118 9770464
Fax: 0118 9770482

Job
CUTBUSH
CUTBUSH LANE
SHINFIELD

Title
EXISTING & PROPOSED

Scale	Date	Drawn By
1:100	MAR 2000.	
Job No.	**Drawing No.**	**Revision**
2284	01	D

Artworker DS(UK) 00129

This drawing is copyright and may not be reproduced without the written consent of the Architect.

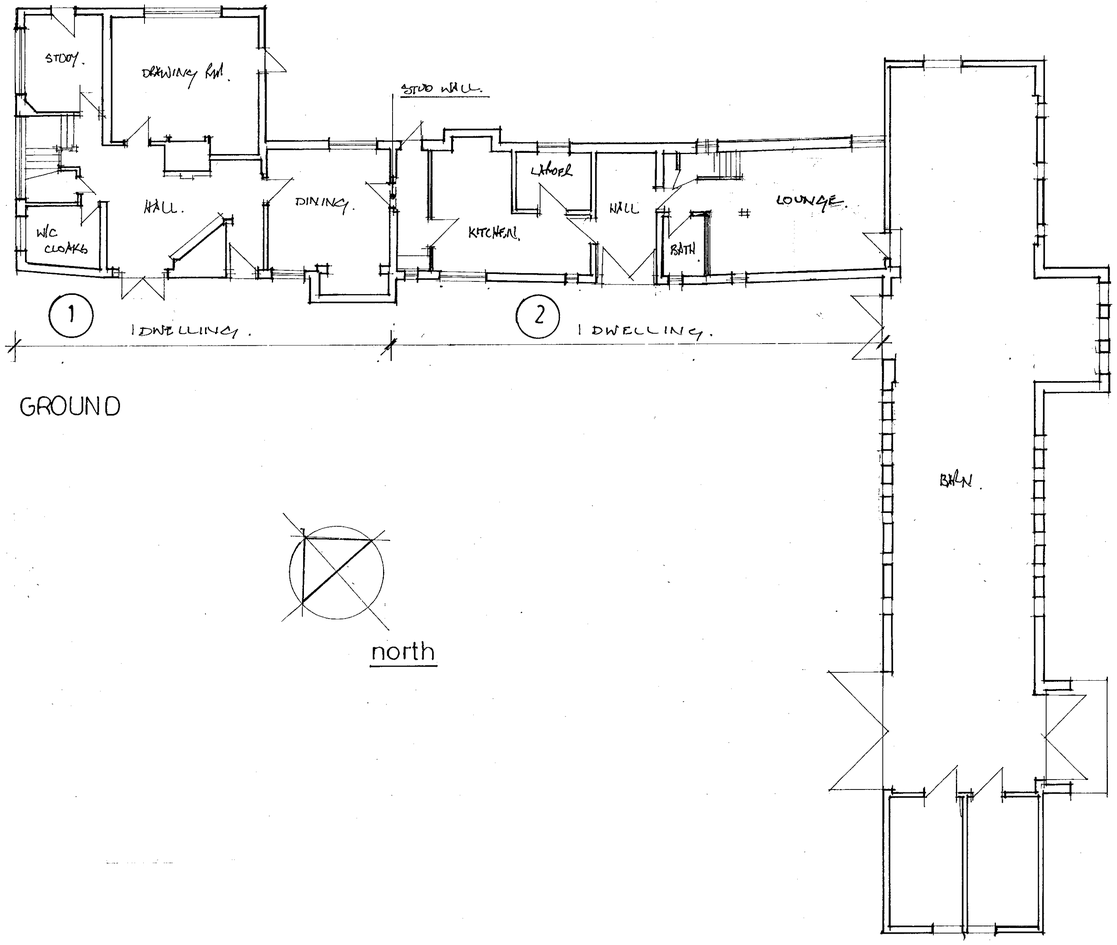

GROUND

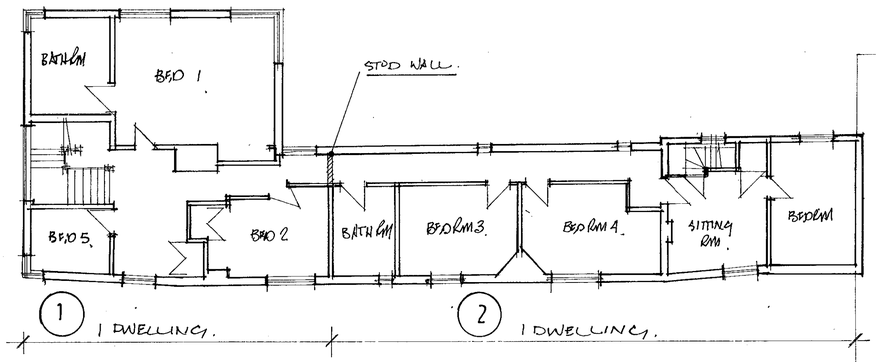

FIRST

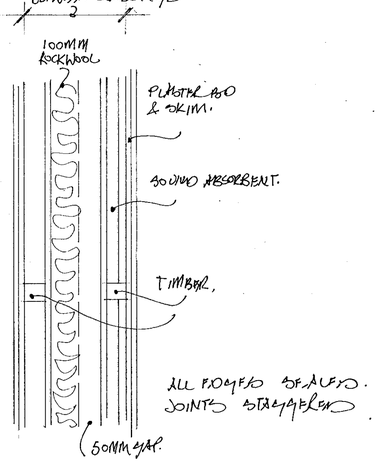

25 MAR 2000 1048

SUPERSEDED

W. M. GRAHAM ASSOCIATES
CHARTERED ARCHITECTS
1 Rectory Road,
Wokingham,
Berkshire, RG40 1DJ,
Tel: 0118 9770464
Fax: 0118 9770482

Job
CUTBUSH
CUTBUSH LANE
SHINFIELD

Title
EXISTING & PROPOSED

Scale 1:100	Date MAR 2000.	Drawn By
Job No. 2284	Drawing No. 01	Revision

Artworker DS(UK) 00129

This drawing is copyright and may not be reproduced without the written consent of the Architect.

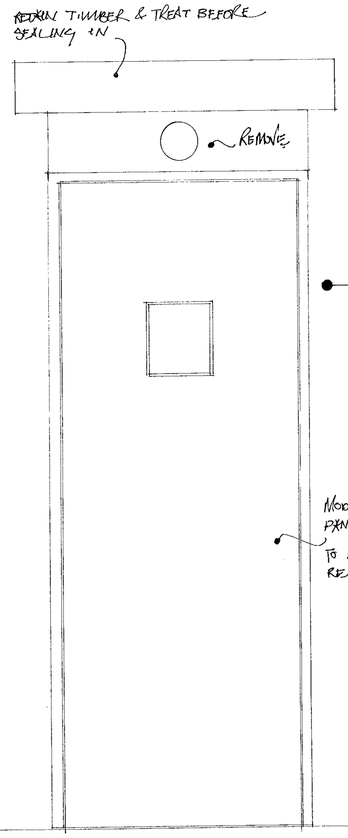

ELEVATION

FFL.

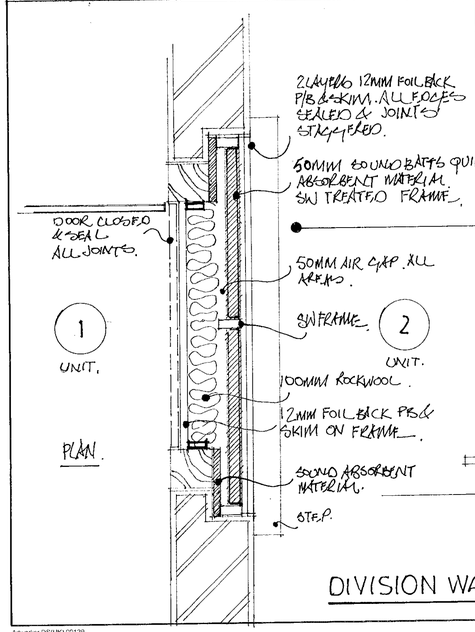

PLAN.

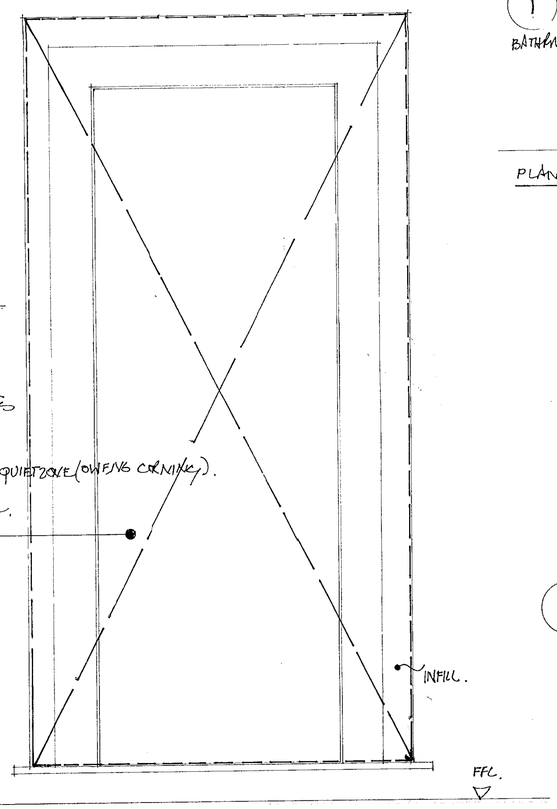

ELEVATION. (UNIT 2).

DIVISION WALL @ A. SCALE 1:10.

REMOVE TIMBER & TREAT BEFORE SEALING IN

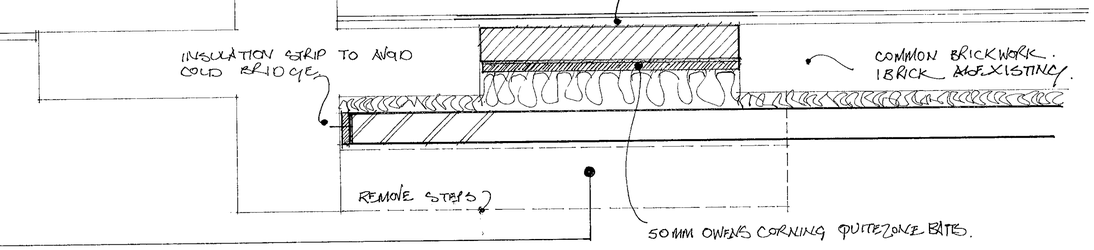

DIVISION WALL @ B SCALE 1:10.

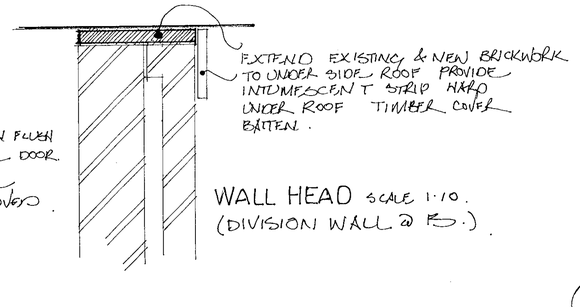

WALL HEAD SCALE 1:10.
(DIVISION WALL @ B.)

BARN

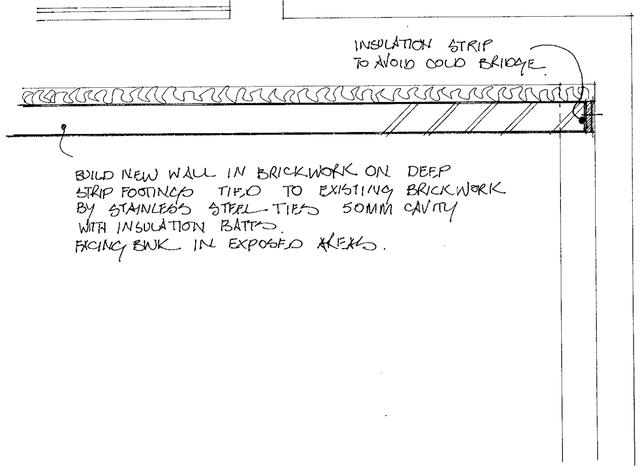

BUILD NEW WALL IN BRICKWORK ON DEEP STRIP FOOTINGS TIED TO EXISTING BRICKWORK BY STAINLESS STEEL TIES 50MM CAVITY WITH INSULATION BATTS. FACING BRK IN EXPOSED AREAS.

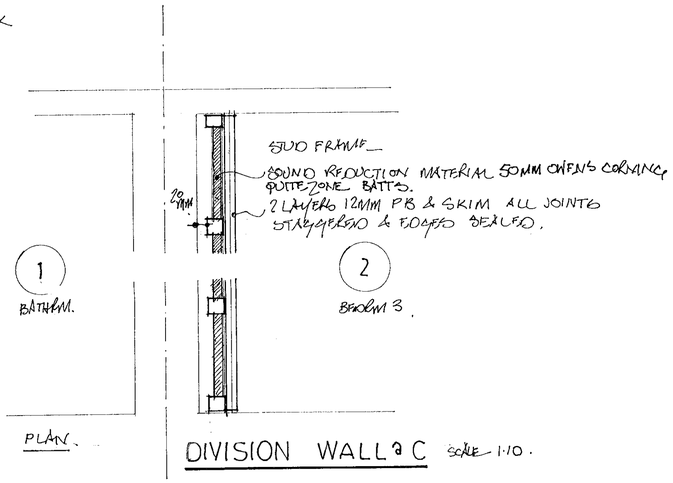

PLAN.

DIVISION WALL @ C SCALE 1:10.

200MM MINIMUM BETWEEN CENTRINGS

12MM FOIL BACK P/B & SKIM BOTH SIDES. SW FRAME. PLASTER BD ALL EDGES SEALED & JOINTS STAGGERED

100MM ROCKWOOL 50MM CAVITY.

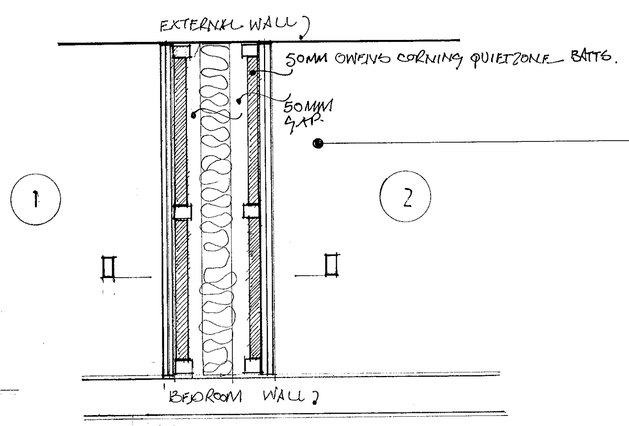

PLAN.

DIVISION WALL @ C SCALE 1:10.

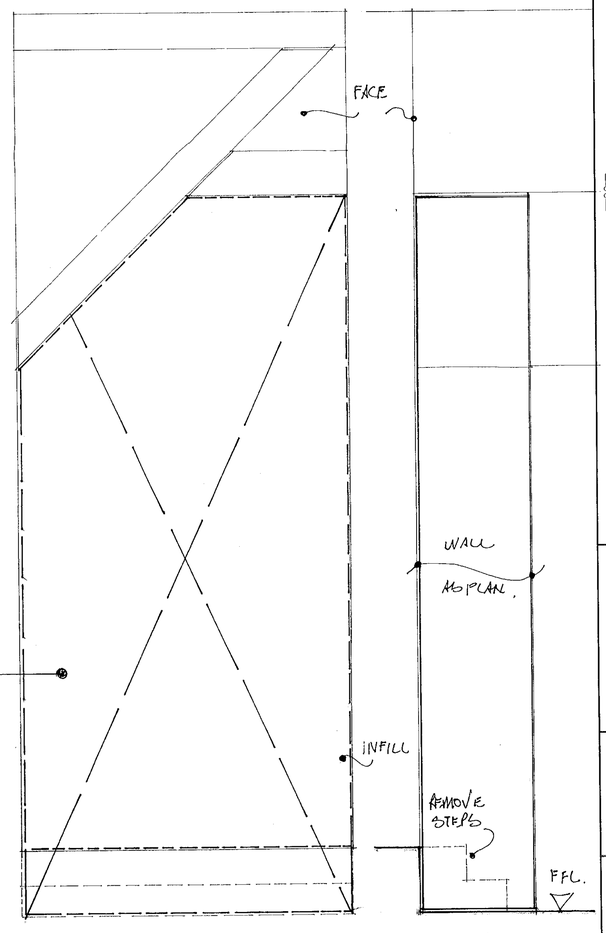

ELEVATION. (UNIT 1.)

SECTION

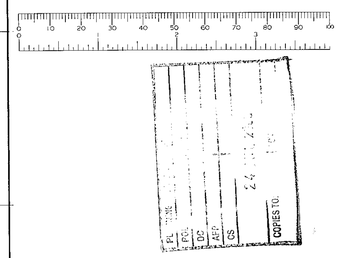

REVISED PLAN 1048

W. M. GRAHAM ASSOCIATES
CHARTERED ARCHITECTS
1 Rectory Road,
Wokingham,
Berkshire, RG40 1DJ.
Tel: 0118 9770464
Fax: 0118 9770482

Job
CUTBUSH
CUTBUSH LANE
SHINFIELD

Title
DIVISION OF PARTY WALLS (DETAILS)

Scale 1:5	Date JULY 2000.	Drawn By
Job No. 2284	Drawing No. 04	Revision

Artworker DS(UK) 00129

This drawing is copyright and may not be reproduced without the written consent of the Architect.

2

REMOVE DOOR BUILD UP BLOCKWORK & PROVIDE DRY LINING AS EXISTING.

INSULATION STRIP TO AVOID COLD BRIDGE.

COMMON BRICKWORK. 1 BRICK AS EXISTING.

REMOVE STEPS

50MM OWENS CORNING QUITEZONE BATTS.

DIVISION WALL 2 B SCALE 1:10.

BARN

INSULATION STRIP TO AVOID COLD BRIDGE.

BUILD NEW WALL IN BRICKWORK ON DEEP STRIP FOOTINGS TIED TO EXISTING BRICKWORK BY STAINLESS STEEL TIES 50MM CAVITY WITH INSULATION BATTS. FACING BWK IN EXPOSED AREAS.

REDRY TIMBER & TREAT BEFORE SEALING IN

REMOVE

MODERN FLUSH PANEL DOOR TO BE REMOVED.

EXTEND EXISTING & NEW BRICKWORK TO UNDER SIDE ROOF PROVIDE INTUMESCENT STRIP HARD UNDER ROOF TIMBER COVER BATTEN.

WALL HEAD SCALE 1:10. (DIVISION WALL 2 F.)

1

BATHRM.

2

BEDRM 3.

PLAN.

STUD FRAME

SOUND REDUCTION MATERIAL 50MM OWENS CORNING QUITEZONE BATTS.

2 LAYERS 12MM P/B & SKIM ALL JOINTS STAGGERED & EDGES SEALED.

28MM

DIVISION WALL 2 C SCALE 1:10.

200MM MINIMUM BETWEEN CHOCKINGS

12MM FOIL BACK P/B & SKIM BOTH SIDES. SW FRAME PLASTER BOD ALL EDGES SEALED & JOINTS STAGGERED

100MM ROCKWOOL 50MM CAP.

EXTERNAL WALL

50MM OWENS CORNING QUIETZONE BATTS.

50MM GAP.

1

2

BEDROOM WALL 2

PLAN.

DIVISION WALL 2 C SCALE 1:10.

FACE

WALL AS PLAN.

INFILL

REMOVE STEPS

FFL.

ELEVATION. (UNIT 1.)

SECTION

ELEVATION FFL.

2 LAYERS 12MM FOIL BACK P/B & SKIM. ALL EDGES SEALED & JOINTS STAGGERED.

50MM SOUND BATTS QUIETZONE (OWENS CORNING). ABSORBENT MATERIAL. SW TREATED FRAME.

DOOR CLOSED & SEAL ALL JOINTS.

50MM AIR GAP. ALL AREAS.

SW FRAME.

100MM ROCKWOOL.

12MM FOIL BACK P/B & SKIM ON FRAME.

SOUND ABSORBENT MATERIAL.

STEP.

1 UNIT.

2 UNIT.

PLAN.

INFILL.

FFL.

ELEVATION. (UNIT 2).

DIVISION WALL 2 A. SCALE 1:10.

1081

REVISED PLAN

W. M. GRAHAM ASSOCIATES
CHARTERED ARCHITECTS
1 Rectory Road,
Wokingham,
Berkshire, RG40 1DJ.
Tel: 0118 9770464
Fax: 0118 9770482

Job
CUTBUSH
CUTBUSH LANE
SHINFIELD

Title
DIVISION OF PARTY WALLS (DETAILS)

Scale	Date	Drawn By
A.S	JULY 2000	
Job No.	Drawing No.	Revision
2284	04	

Artworker DS(UK) 00129

This drawing is copyright and may not be reproduced without the written consent of the Architect.

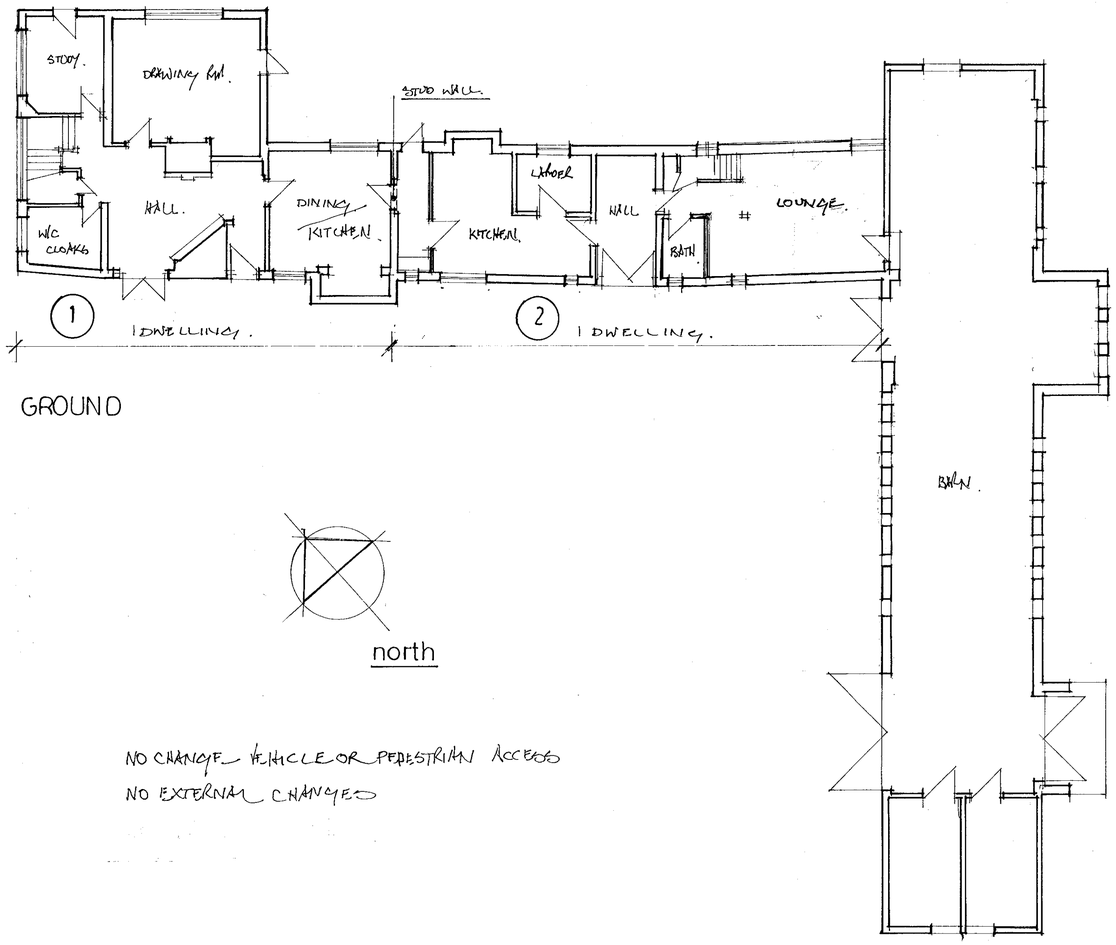

GROUND

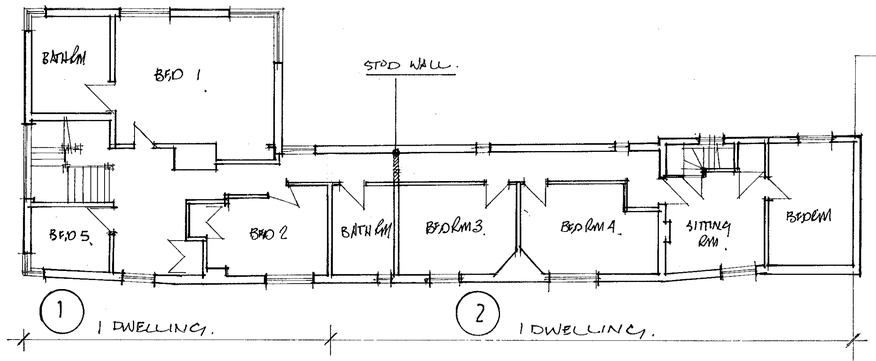

FIRST

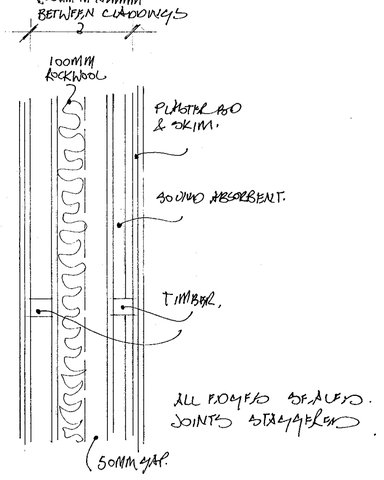

north

NO CHANGE TO VEHICLE OR PEDESTRIAN ACCESS
NO EXTERNAL CHANGES

APPROVED

COMPLETION
PLANNING CONDITION
CS
APP
DO
POL
PLANNING OFFICER



REVISED PLAN
1081
1048

B. 7·6·2000
A. 5·4·2000.

W. M. GRAHAM ASSOCIATES
CHARTERED ARCHITECTS
1 Rectory Road,
Wokingham,
Berkshire, RG40 1DJ,
Tel: 0118 9770464
Fax: 0118 9770482

Job
CUTBUSH
CUTBUSH LANE
SHINFIELD

Title
EXISTING & PROPOSED

Scale	Date	Drawn By
1·100	MAR 2000.	
Job No.	**Drawing No.**	**Revision**
2284	01	B

Artworker DS(UK) 00129

This drawing is copyright and may not be reproduced without the written consent of the Architect.

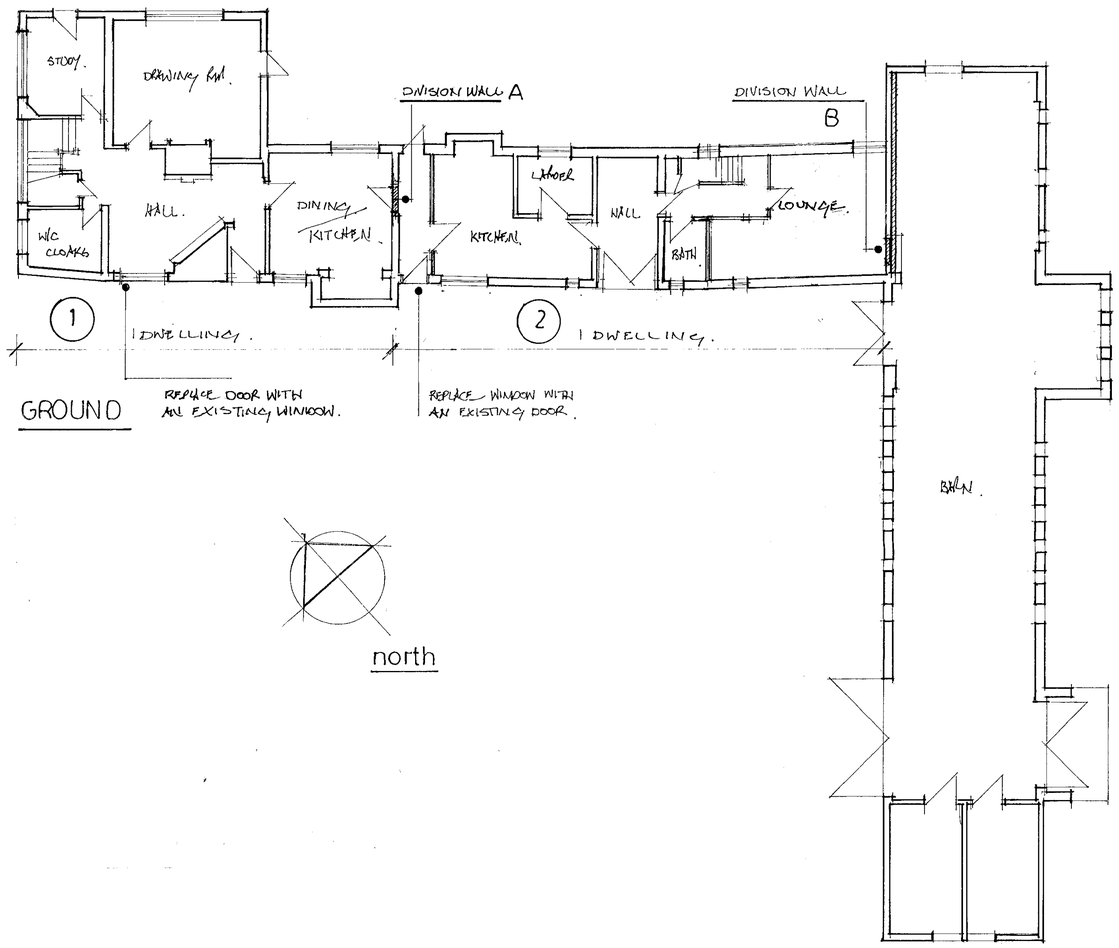

GROUND

north

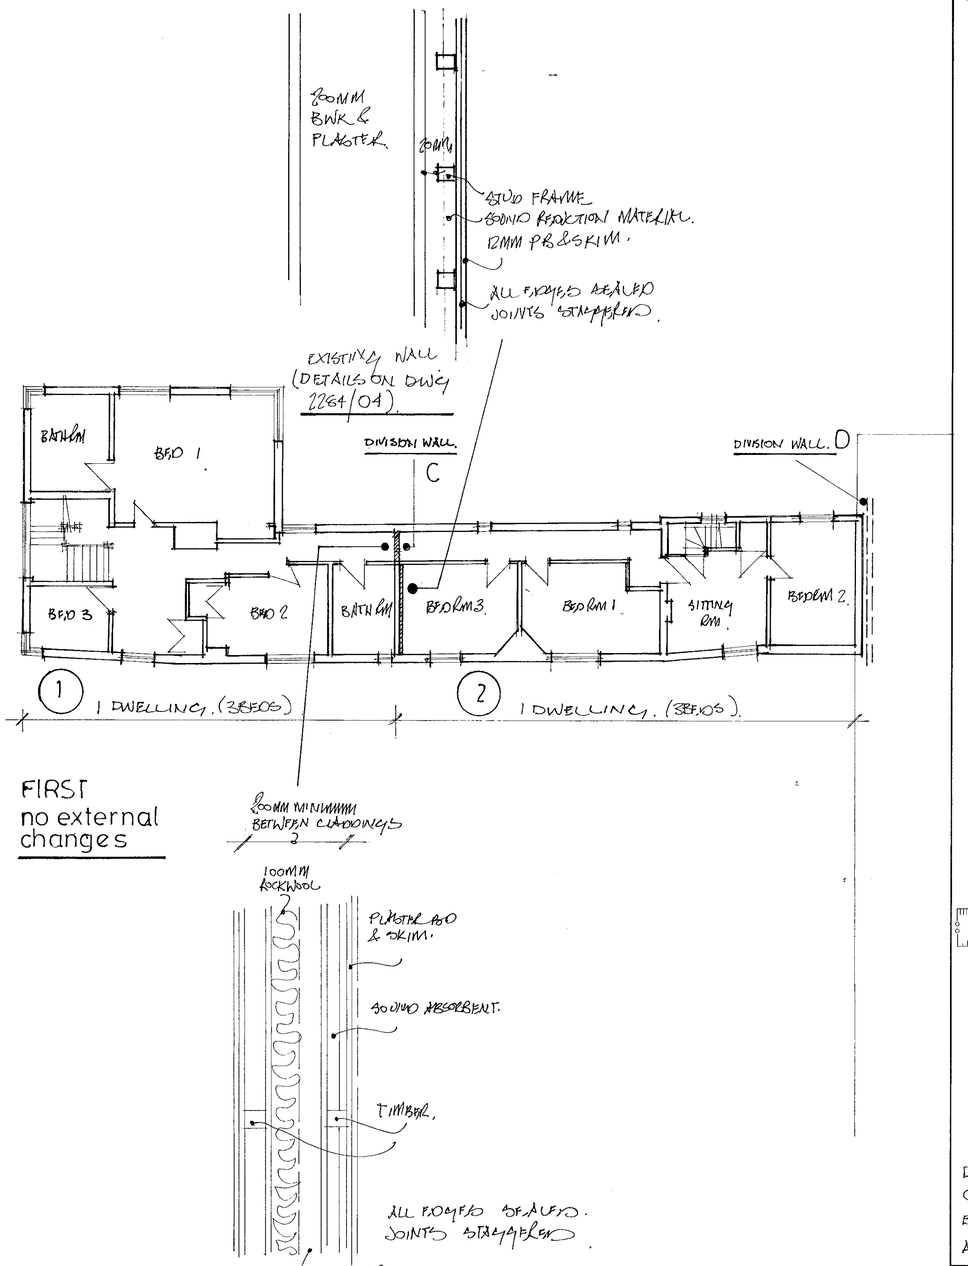

FIRST
no external changes

STUD WALL. (DETAILS ON DWG 2284/04).

Drawings 2284/01/D and 2284/04 - Submitted to comply with condition 02 - details were not satisfactory and the condition has not been discharged

20/11/00

1081

24 [illegible] 00
COPIES TO: ACK: FILE:

REVISED PLAN

D. 19·7·2000.
C. 4.7.2000
B. 7·6·2000
A. 5·4·2000.

W. M. GRAHAM ASSOCIATES
CHARTERED ARCHITECTS
1 Rectory Road,
Wokingham,
Berkshire, RG40 1DJ.
Tel: 0118 9770464
Fax: 0118 9770482

Job
CUTBUSH
CUTBUSH LANE
SHINFIELD

Title
EXISTING & PROPOSED

Scale	Date	Drawn By
1·100	MAR 2000.	
Job No.	**Drawing No.**	**Revision**
2284	01	D

Artworker DS(UK) 00129

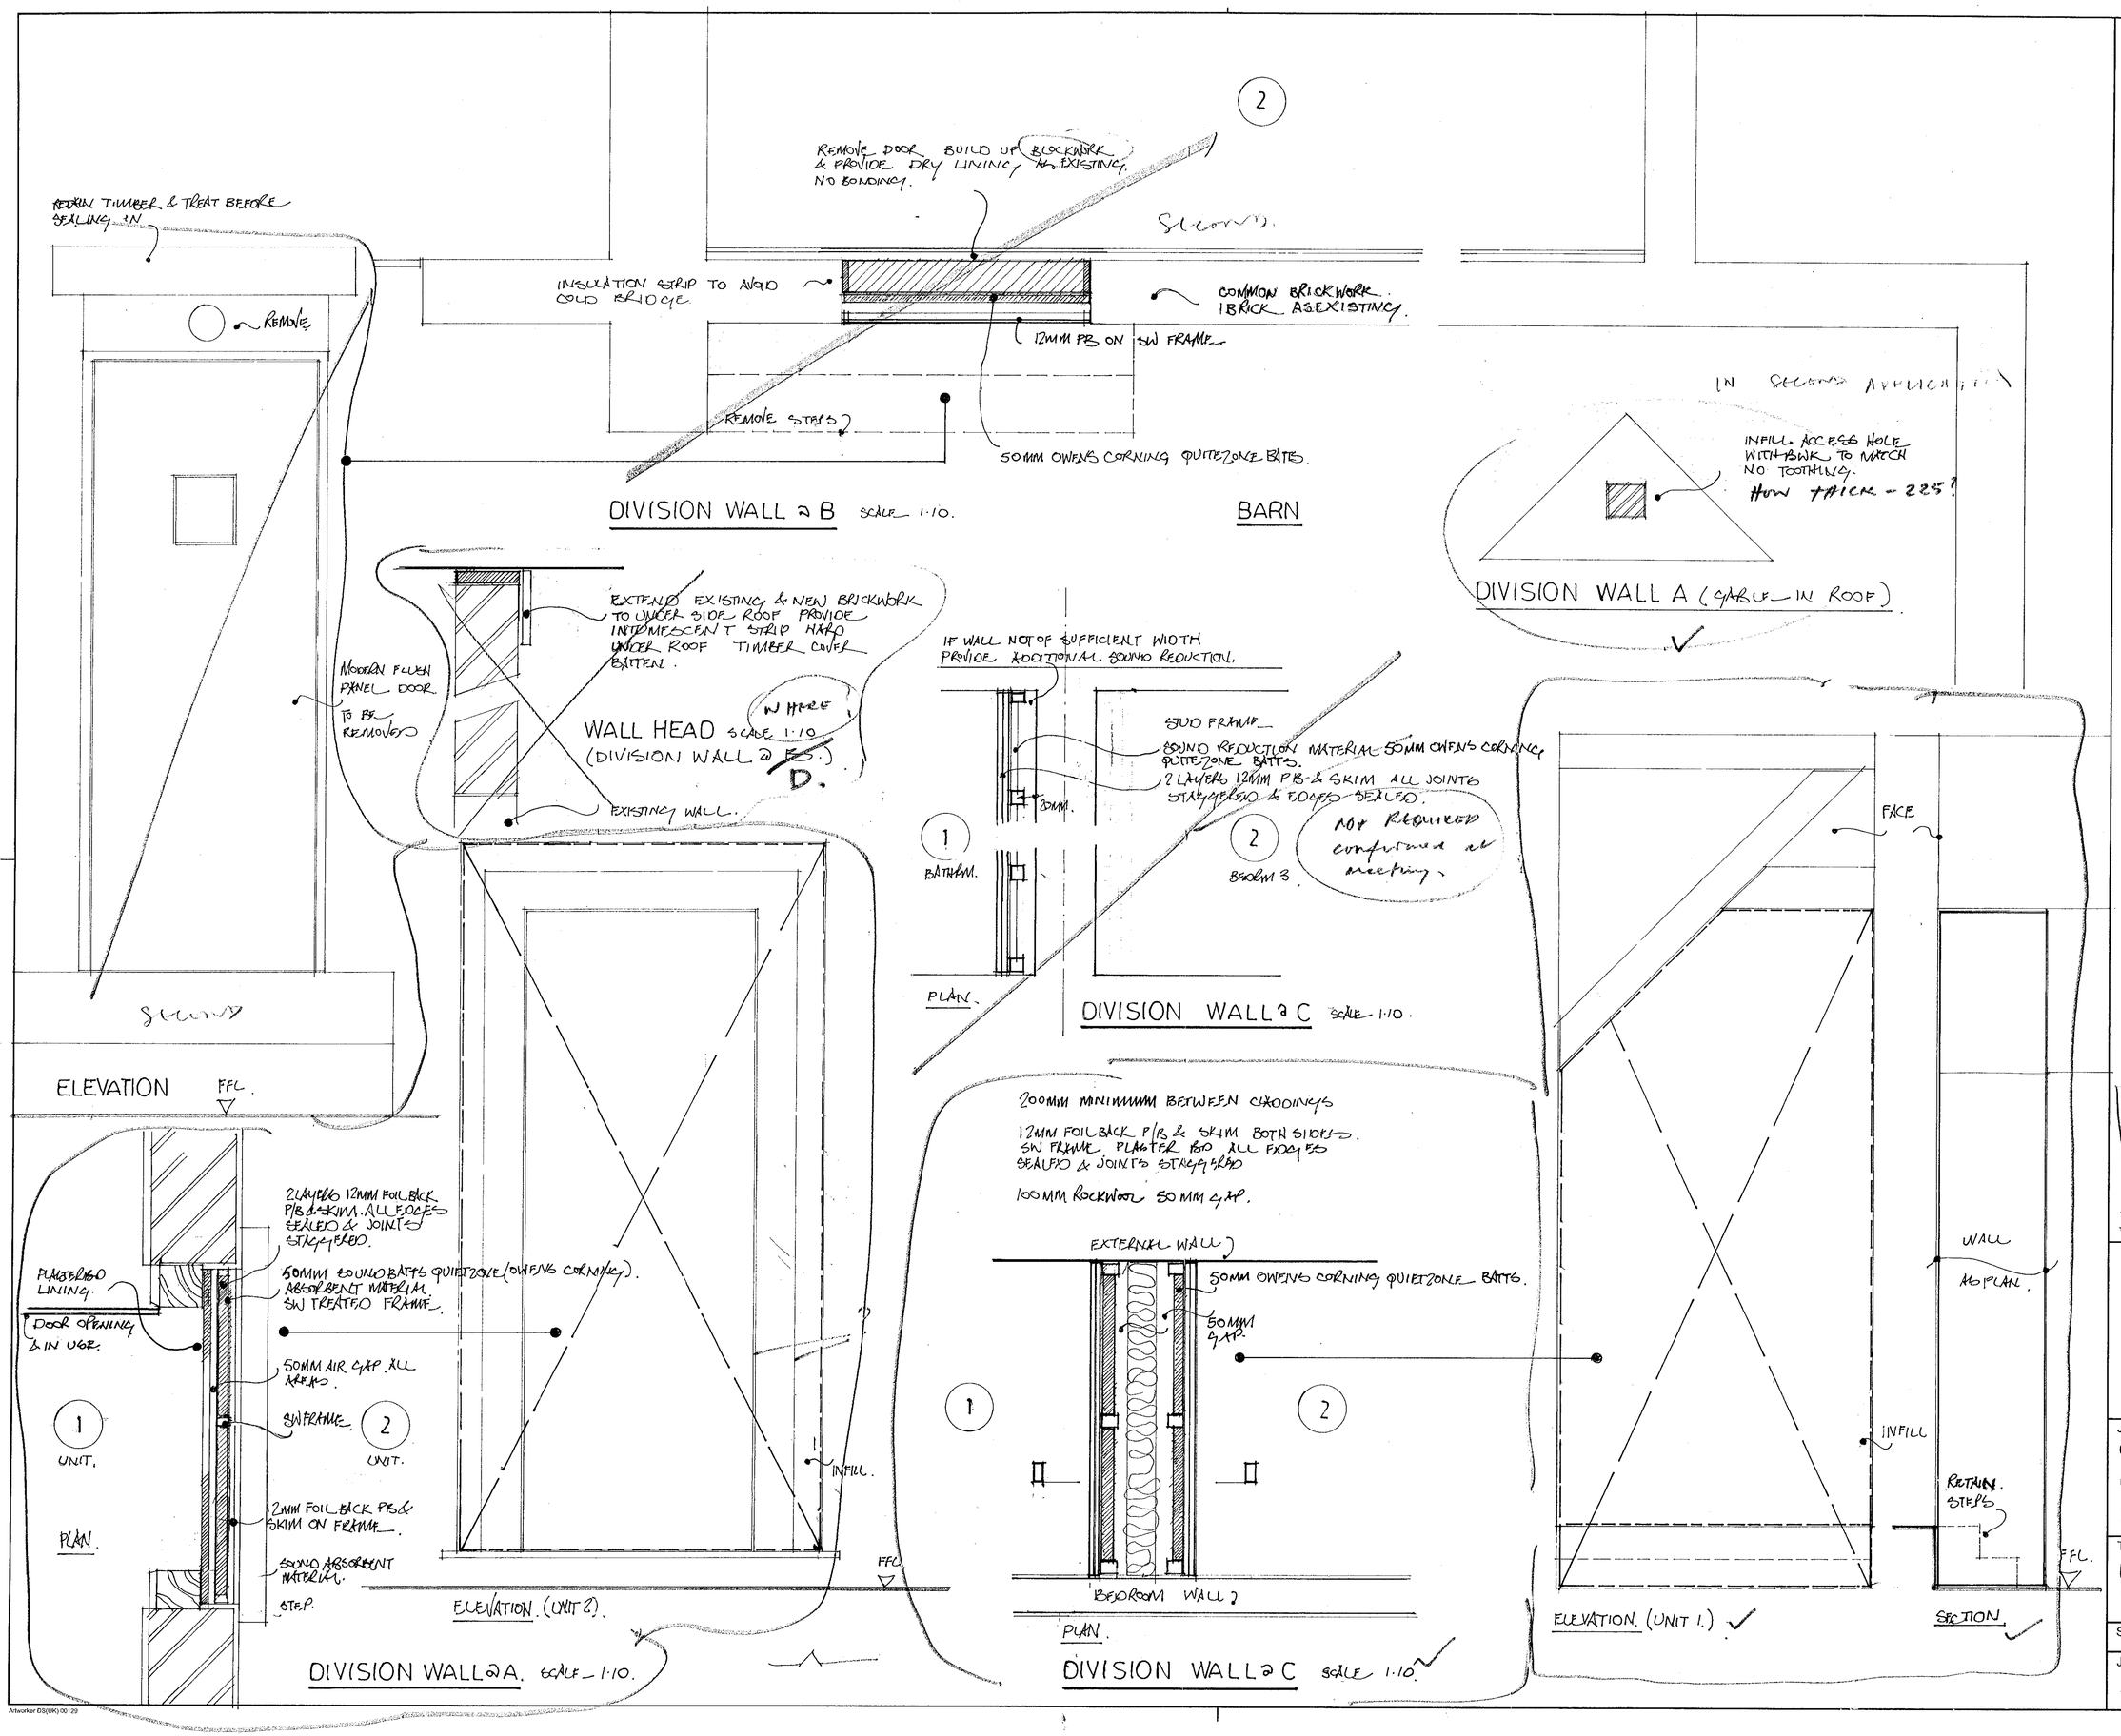

This drawing is copyright and may not be reproduced without the written consent of the Architect.

Details to comply with condition 02 - not discharged 20/11/00

CONDITIONS APPLICATION ONE

B?

A. REVISIONS. 24.8.00.

W. M. GRAHAM ASSOCIATES
CHARTERED ARCHITECTS
1 Rectory Road,
Wokingham,
Berkshire, RG40 1DJ,
Tel: 0118 9770464
Fax: 0118 9770482

Job
CUTBUSH
CUTBUSH LANE
SHINFIELD

Title
DIVISION OF PARTY WALLS (DETAILS)

Scale	Date	Drawn By
A.S.	JULY 2000	
Job No.	Drawing No.	Revision
2284	04	B B

Artworker DS(UK) 00129