NOTES

~~Dimensions not to be scaled~~

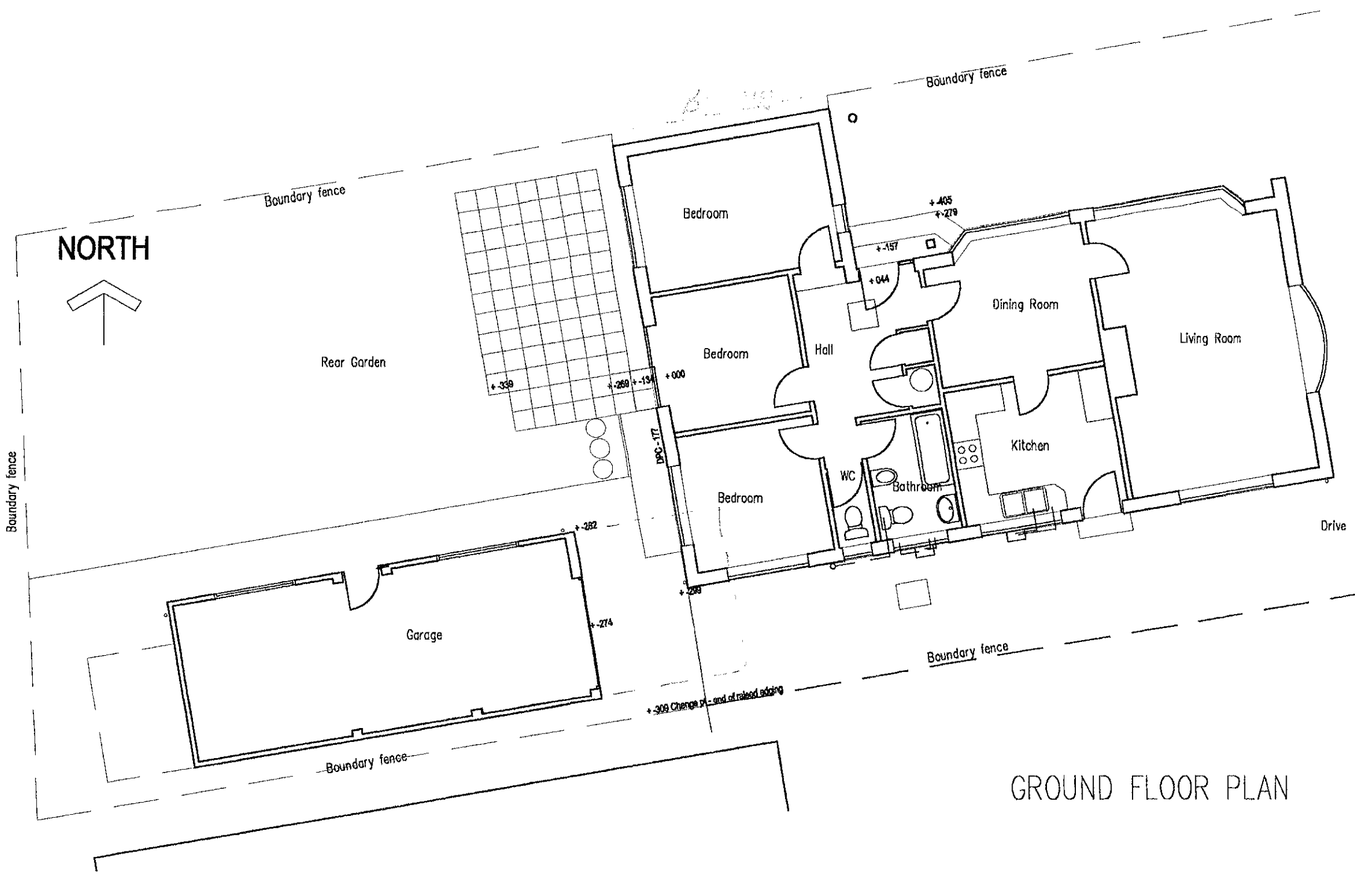

GROUND FLOOR PLAN

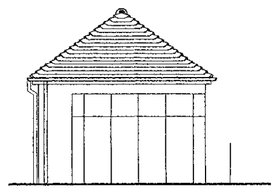

GARAGE REAR ELEVATION

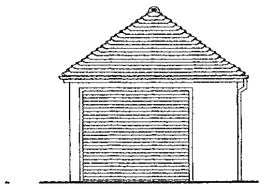

GARAGE FRONT ELEVATION

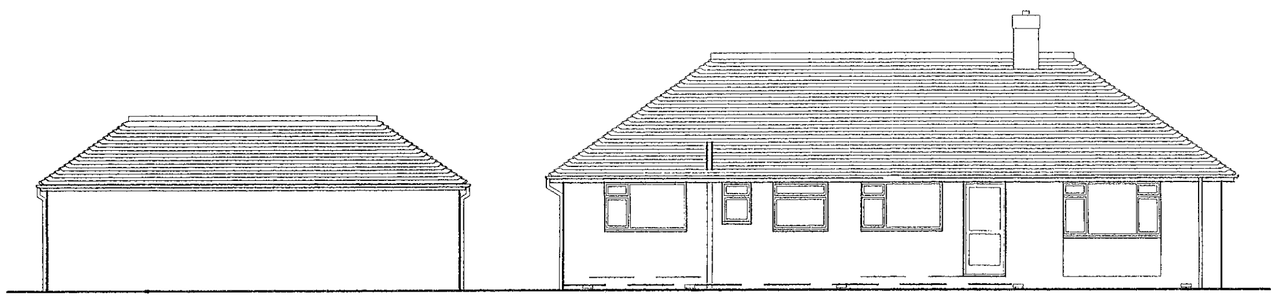

SOUTH ELEVATION

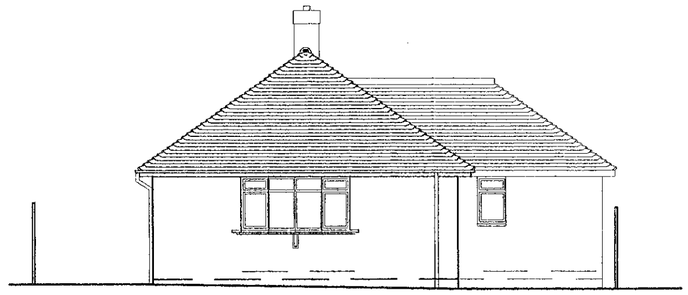

WEST ELEVATION (FRONT)

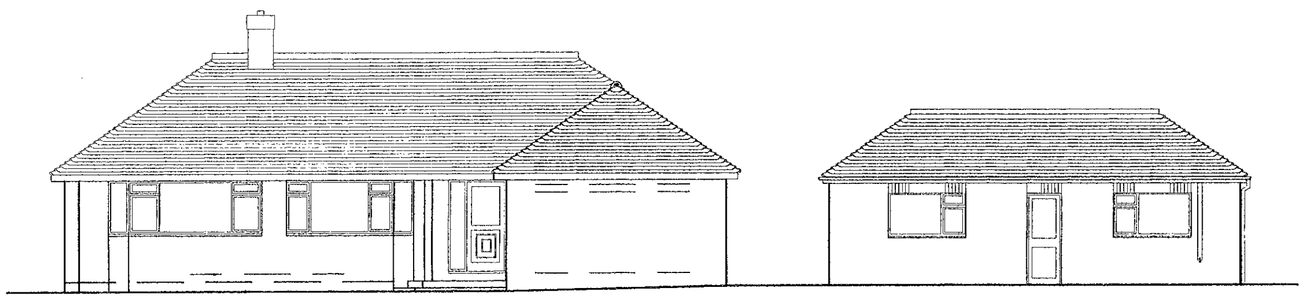

NORTH ELEVATION

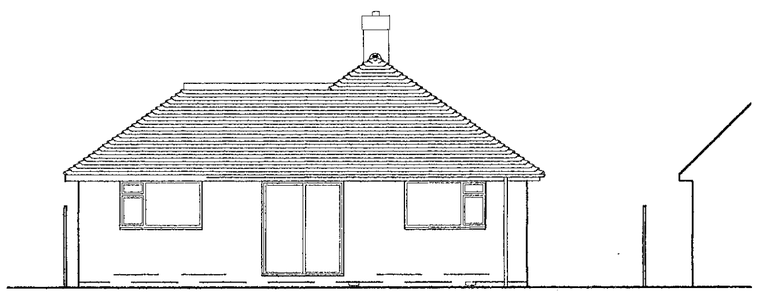

EAST ELEVATION (REAR)

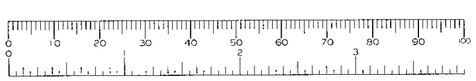

18.FEB.2000* 0649

PRINTS AND REVISIONS

1	client	16/12/99
2	~~BCO REGS~~ & PLANNING	11 2 00

PAUL FERDINAND CHARTERED ARCHITECT

BA (Hons) • DipArch (Oxford) • RIBA

Rosewood • Elm Lane • Earley

Reading • Berkshire • RG6 5UQ

Telephone 0118 975 5003

64, KILN RIDE
WOKINGHAM

PROPOSED REAR EXTENSION
FOR MR AND MRS BORLACE

PLANS & ELEVATIONS
OF EXISTING

SCALE	DATE	DRAWN
1:100	DEC '99	pf

JOB No	DRAWING No	REV
203	01	

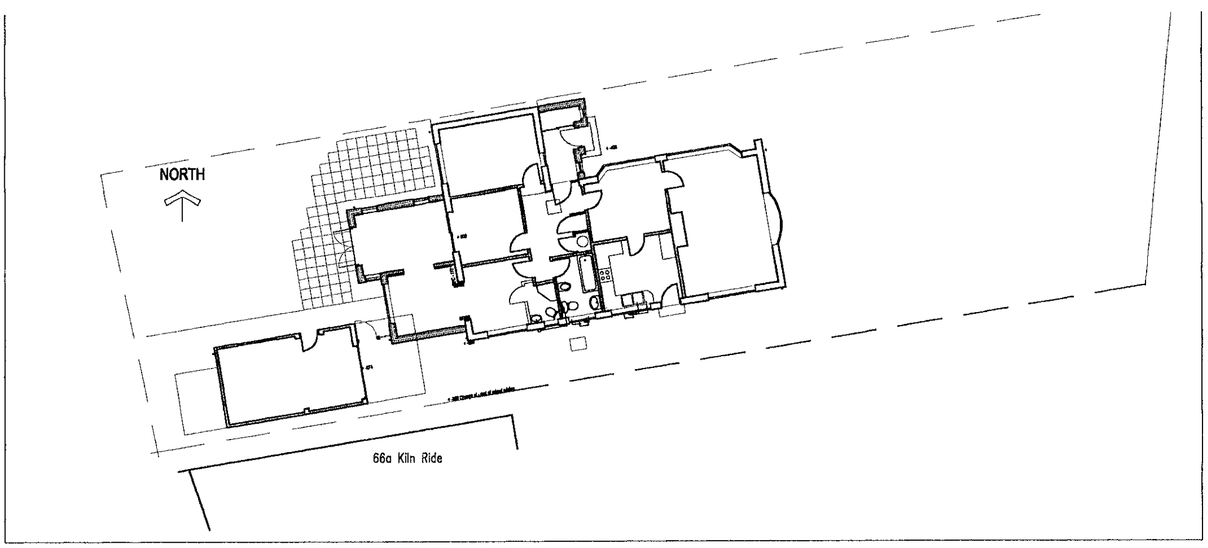

Site Block Plan (1:200)

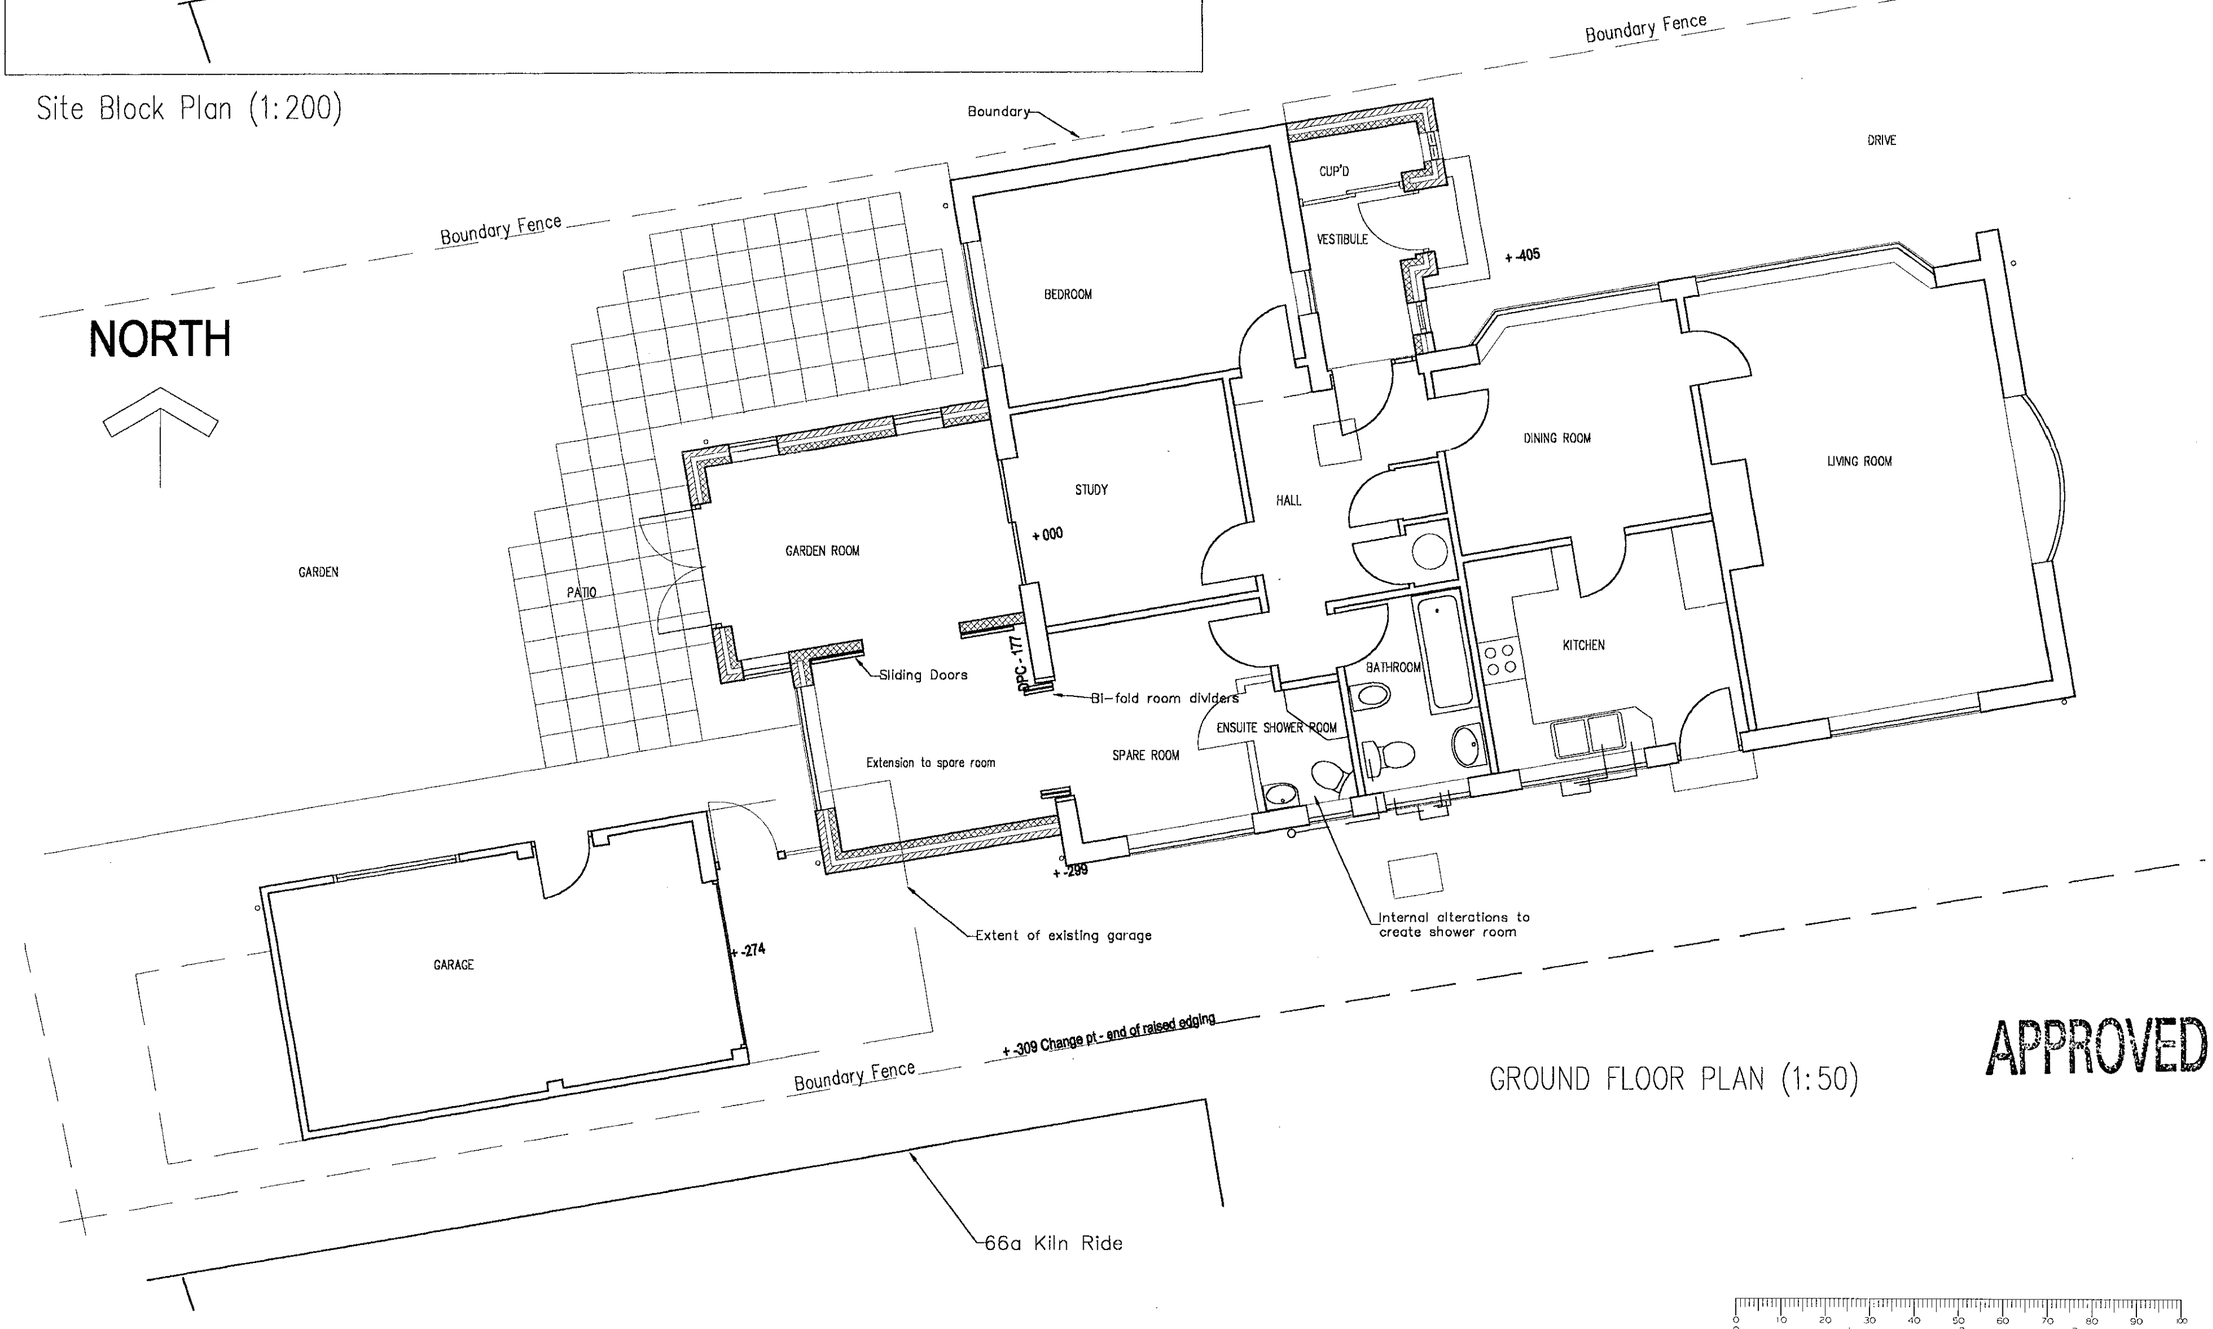

GROUND FLOOR PLAN (1:50)

APPROVED

NOTES

~~Dimensions not to be scaled~~

PRINTS AND REVISIONS

1		client	10/27'00
	A	Minor changes, block plan added	11/27'00
~~3~~ 2		Client, ~~Building Regulations~~ & PLANNING	11/27'00

PAUL FERDINAND CHARTERED ARCHITECT

BA (Hons) • DipArch (Oxford) • RIBA

Rosewood • Elm Lane • Earley

Reading • Berkshire • RG6 5UQ

Telephone 0118 975 5003

64 Kiln Ride
Wokingham

Proposed Rear Extension and Vestibule for Mr. and Mrs. Borlace

Proposed Ground Floor Plan and Site Plan

SCALE	DATE	DRAWN
1:50, 1:200	FEB 2000	pf

JOB No	DRAWING No	REV
203	03	A

30/6/00

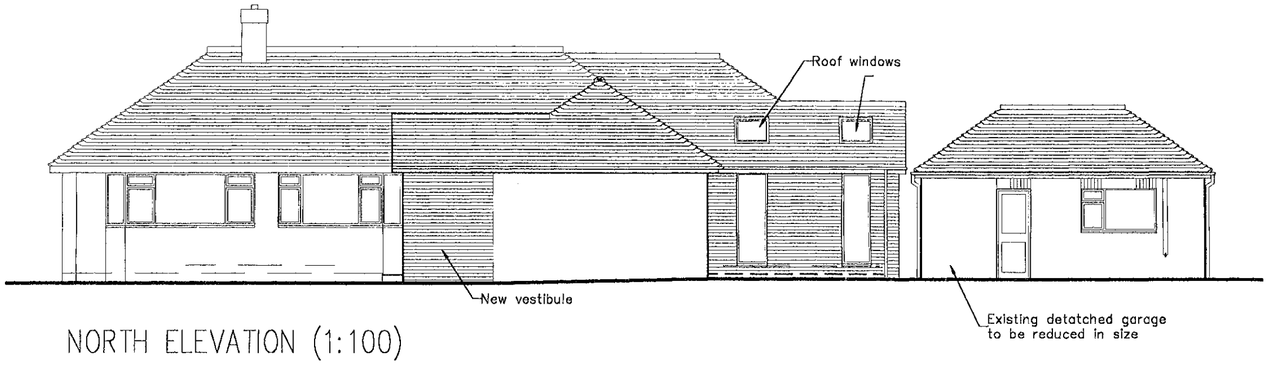

NORTH ELEVATION (1:100)

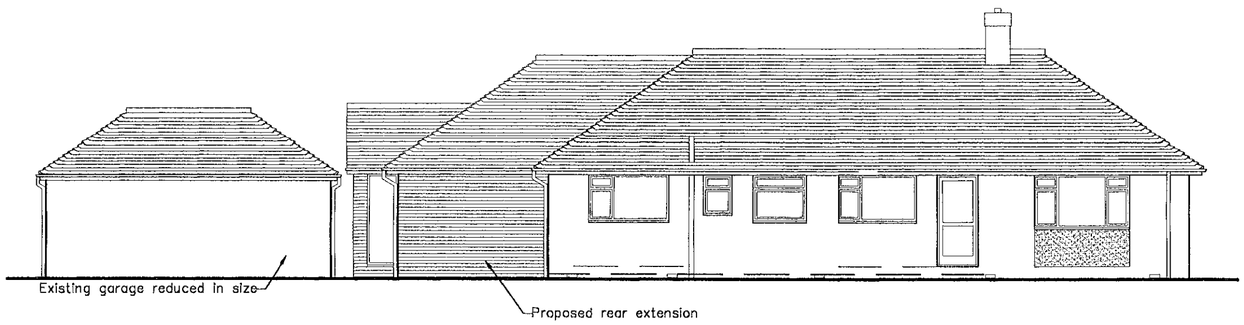

SOUTH ELEVATION (1:100)

MATERIALS

External walls:– Facing bricks to match existing and white painted render to vestibule.

Roof Covering:– Plain double cambered concrete tiles to match existing.

Windows:– White UPC–u double glazed units.

Rainwater goods:– Black UPC–u half round gutters and circular down pipes as existing.

Soffits, fascias and bargeboards:– White UPC–u.

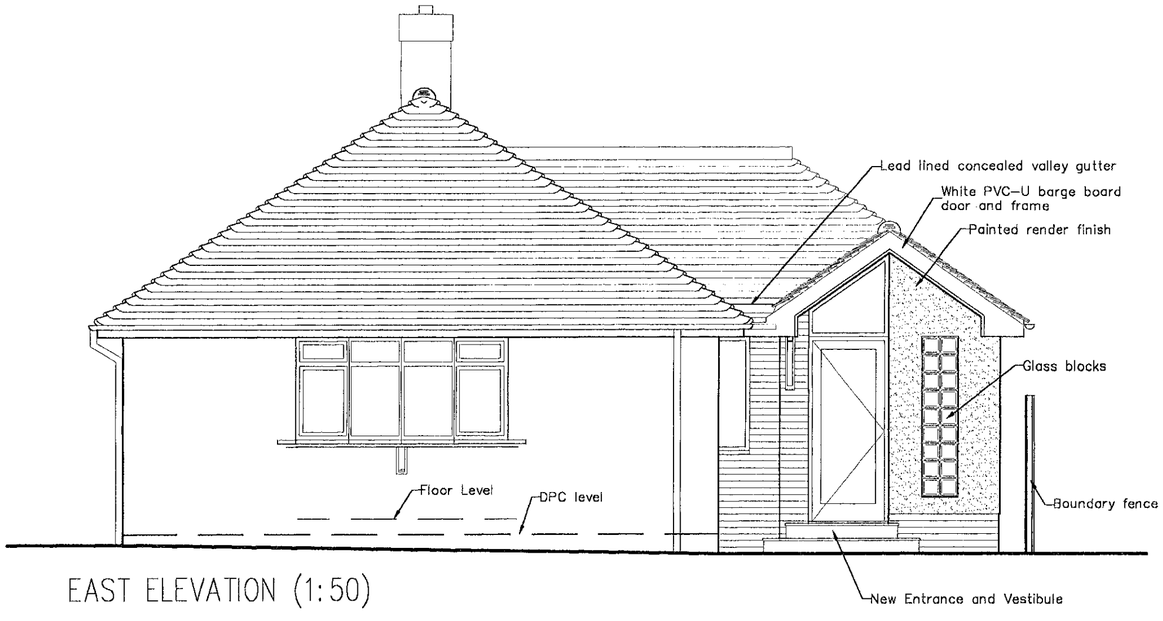

EAST ELEVATION (1:50)

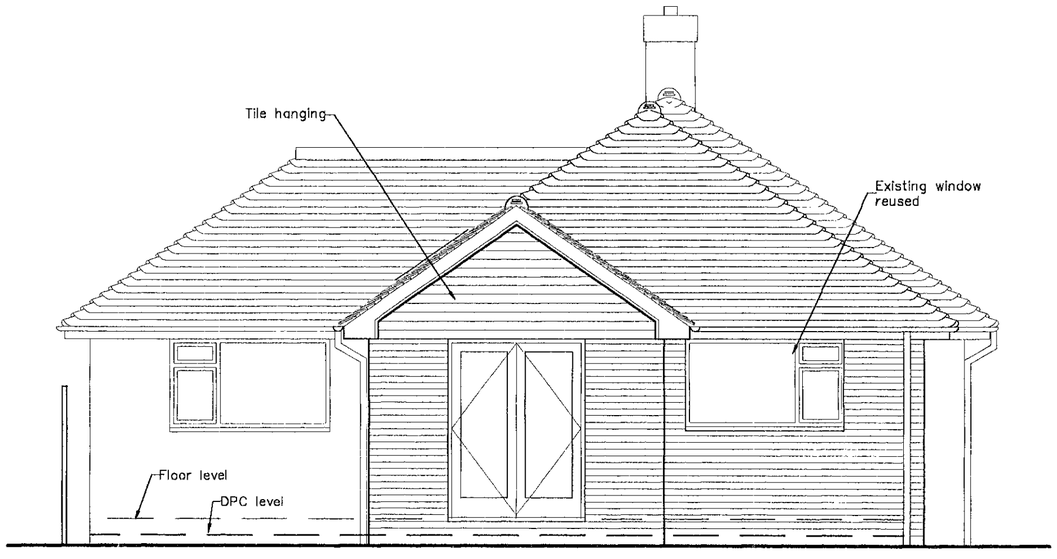

WEST ELEVATION (1:50)

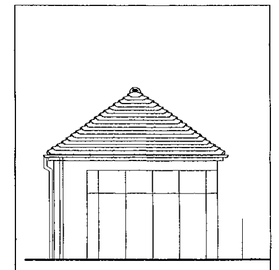

Garage Rear Elevation(1:100)
–unaffected

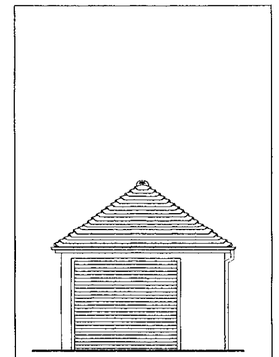

Garage Front Elevation(1:100)
–as existing

NOTES

~~Dimensions not to be scaled~~

PRINTS AND REVISIONS

1		Client	10/2/00
	A	Minor revisions, window to porch changed to suite client	11/2/00
~~1~~	7	Client 1, ~~Building Regs 2~~ PLANNING	11/2/00

PAUL FERDINAND CHARTERED ARCHITECT

BA (Hons) • DipArch (Oxford) • RIBA

Rosewood • Elm Lane • Earley
Reading • Berkshire • RG6 5UQ
Telephone 0118 975 5003

64 Kiln Ride
Wokingham

Proposed Rear Extension and Vestibule for Mr and Mrs Borlace

Proposed Elevations

APPROVED

SCALE	DATE	DRAWN
1:100, 1:50	Feb 2000	pf

JOB No	DRAWING No	REV
203	02	A

30/6/00