



NORTH

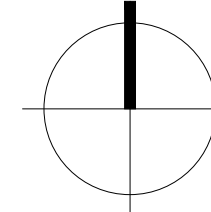

KEY

- PARCEL S SITE BOUNDARY
- LINE INDICATE EXISTING BUILDINGS
- PROPOSED TREES
- EXISTING TREES TO BE RETAINED
- PROPOSED MIXED NATIVE HEDGE PLANTING 1m AND 2m WIDE
- EXISTING BOUNDARY HEDGE PLANTING RETAINED AND ENHANCED
- PROPOSED 1.8m TIMBER FENCE
- PROPOSED 1.2m BLACK METAL ESTATE RAILINGS
- PROPOSED 1.2m BLACK METAL ESTATE GATES

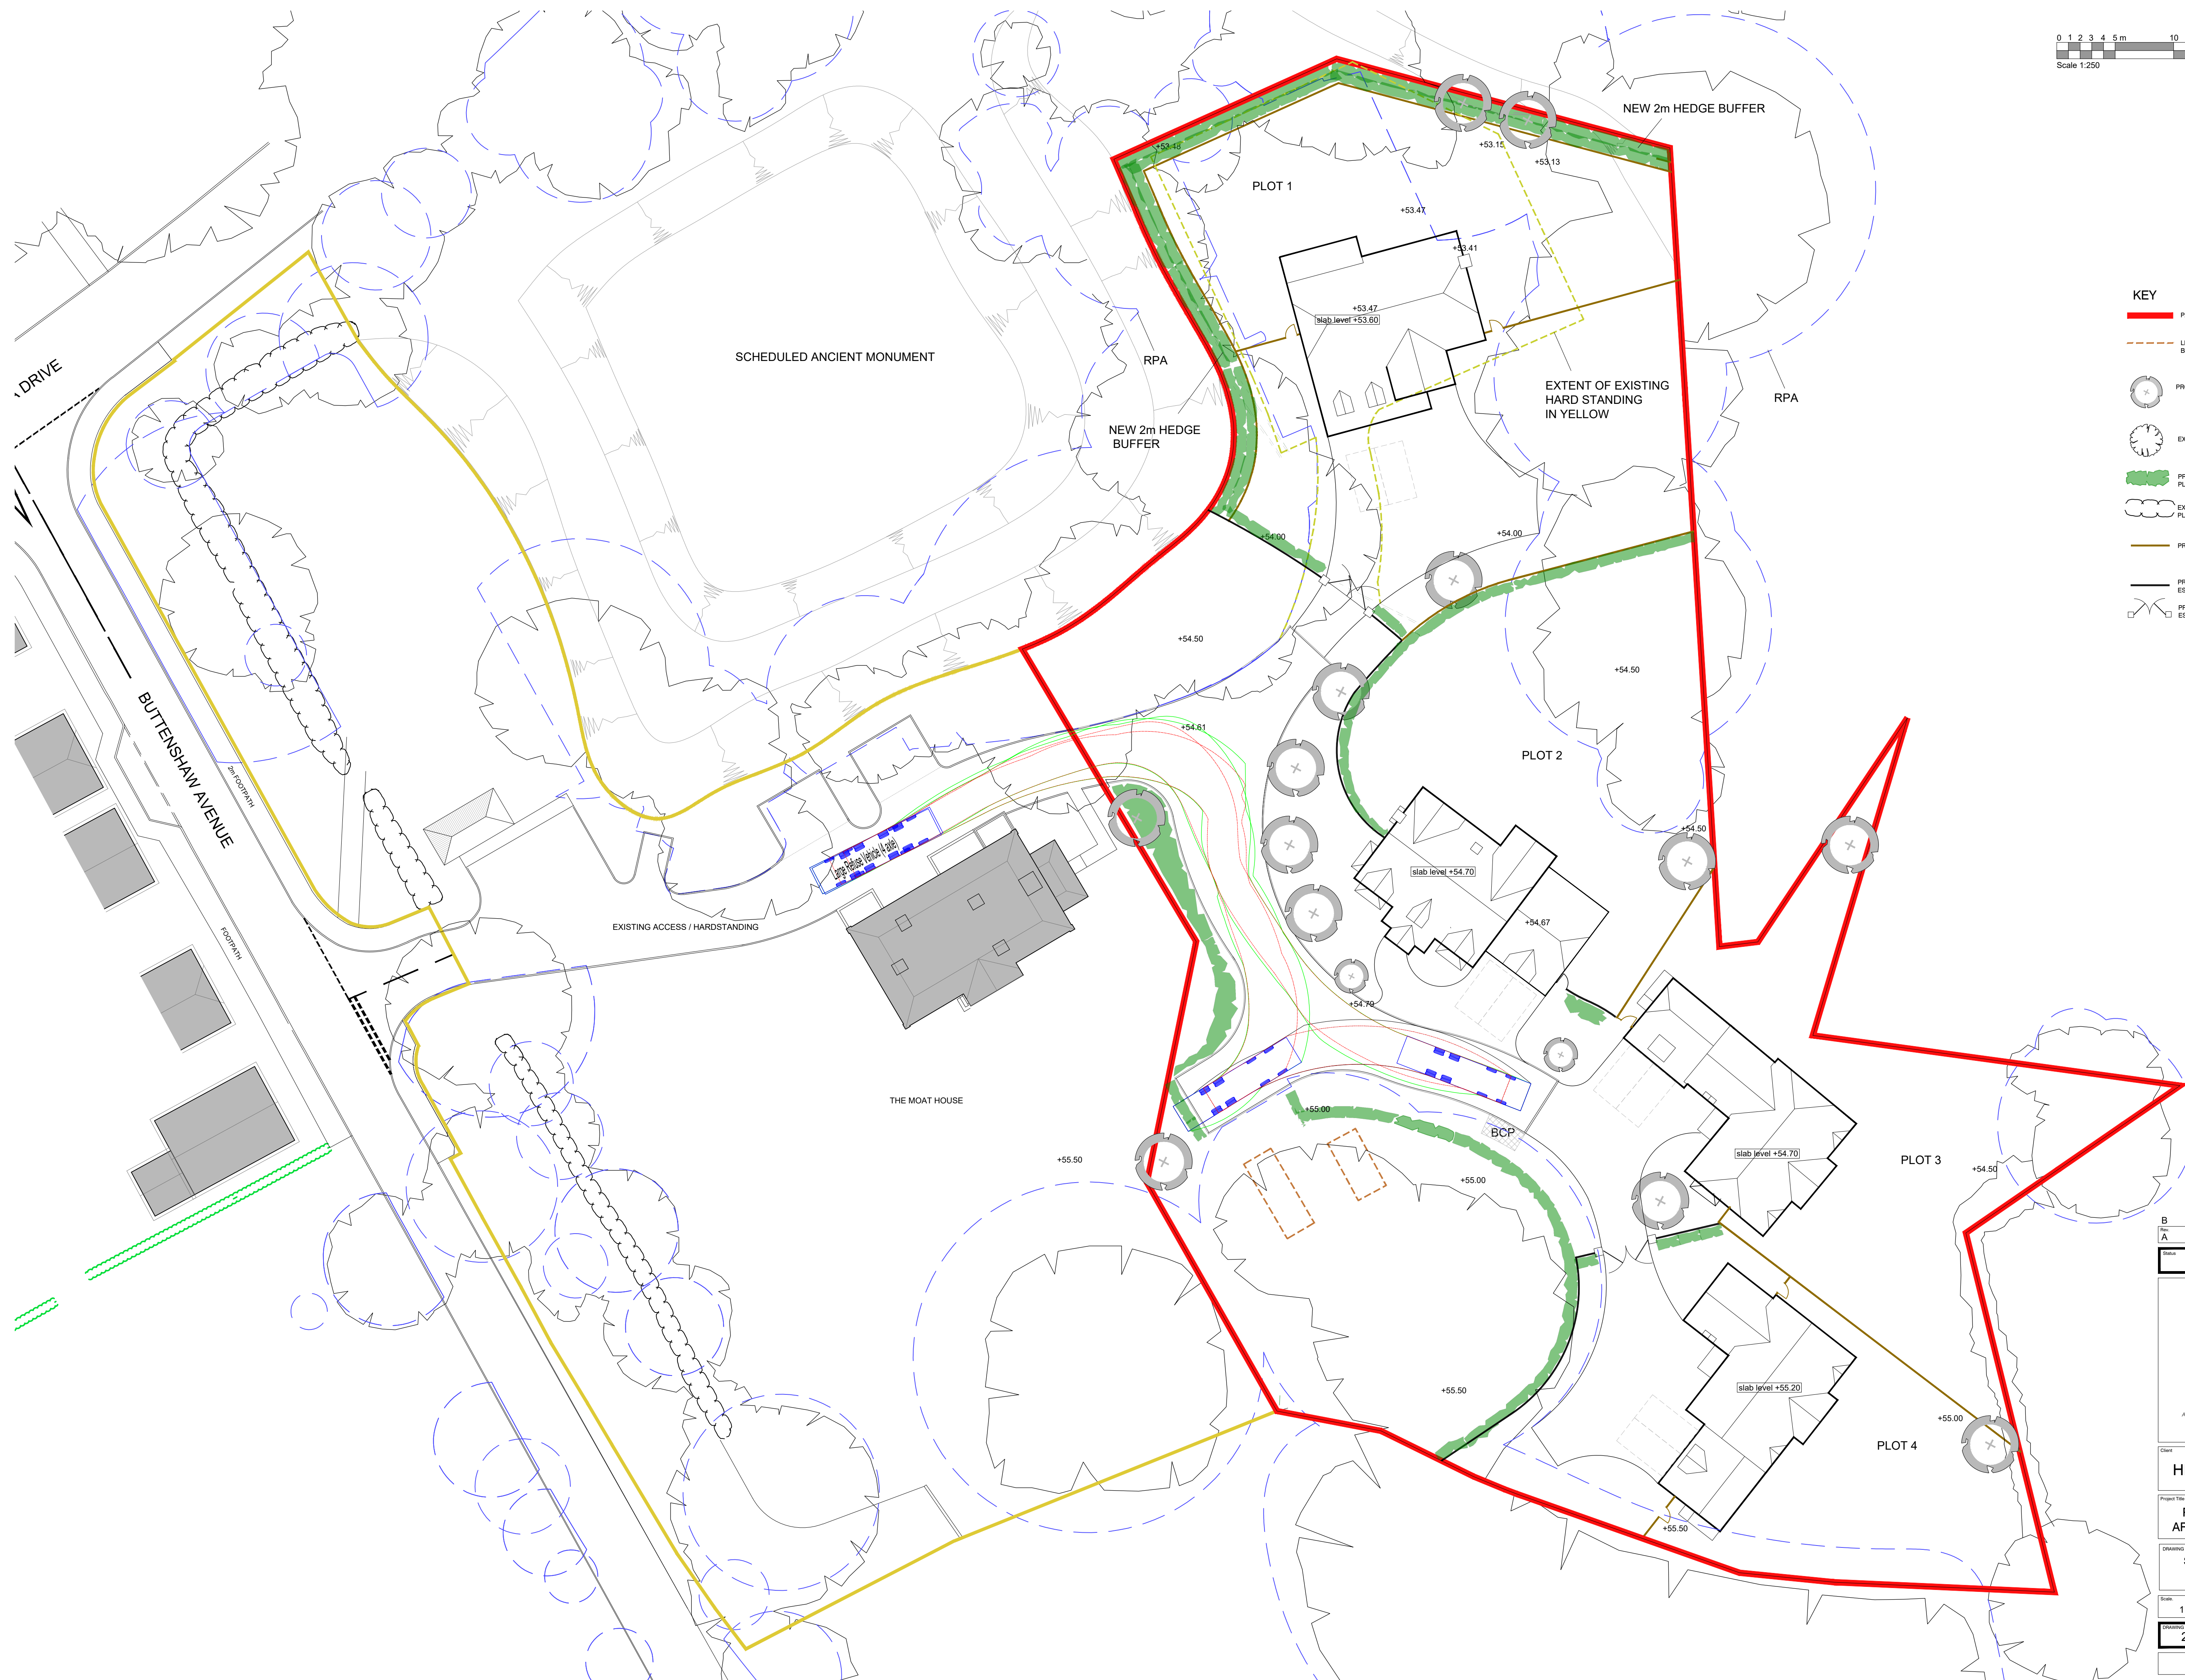

B	01-12-25	TURNING ADJUSTED
A	22-10-25	TURNING ADDED
RESERVED MATTERS		
 ASCOT DESIGN Timeless architecture Ascot Design Ltd, Berkshire House 39-51 High Street, Ascot, Berkshire, SL5 7HY Tel: 01344 299530 Fax: 01344 299531 Email: info@ascotdesign.com www.ascotdesign.com		
Client HICKS DEVELOPMENTS LTD		
Project Title PARCEL S, THE MOAT HOUSE, ARBORFIELD GARRISON, RG2 9LY		
Drawing Title SITE INFORMATION PLAN		
Scale 1:250@A1	Date MAY'25	Drawn DQ
Drawing No. 24-J4649-01-002	Rev. B	
The copyright in this document and design is confidential to and the property of Ascot Design Limited		