


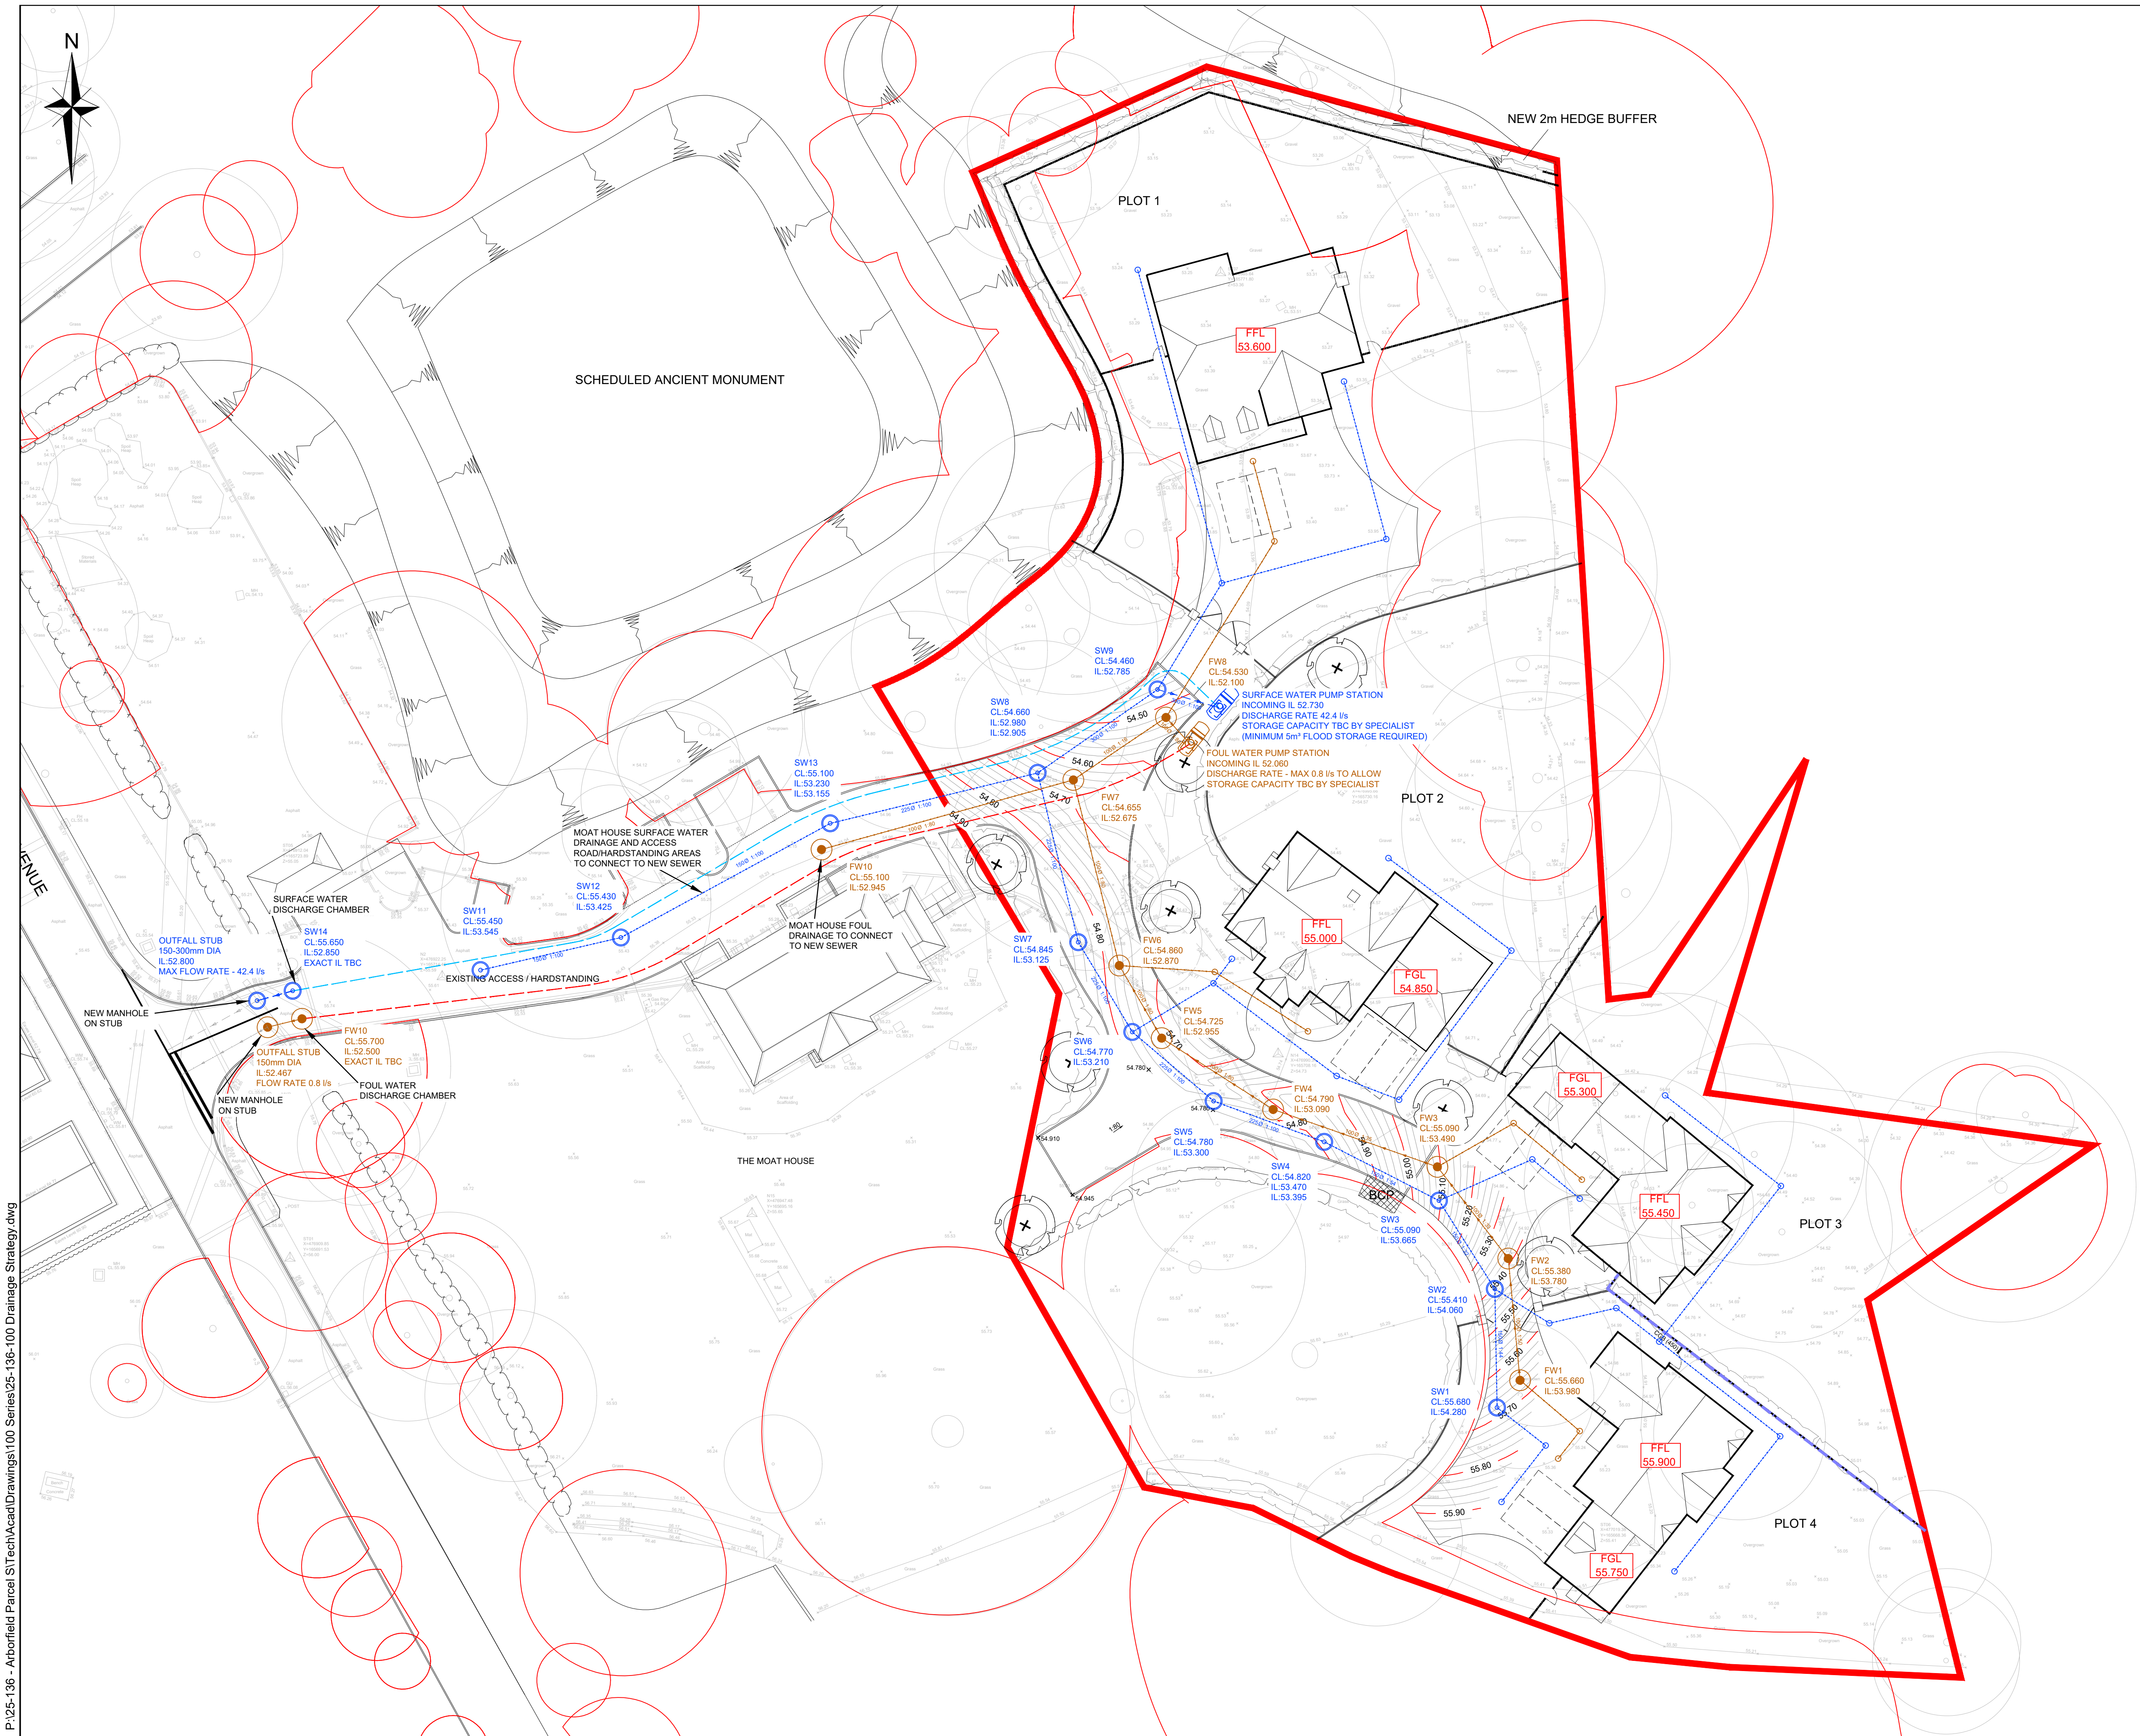

- NOTES
- DO NOT SCALE FROM THIS DRAWING. WORK TO FIGURED DIMENSIONS ONLY.
 - ALL DIMENSIONS ON THIS DRAWING ARE IN METRES UNLESS NOTED OTHERWISE.
 - THIS DRAWING IS A PRELIMINARY REVIEW ONLY AND SUBJECT TO DETAILED DESIGN.
 - THIS DRAWING IS BASED UPON ASCOT DESIGN LAYOUT. DRAWING NUMBER 24-J4649-01-002.
 - CONTOURS SHOWN ON THIS DRAWING ARE AT 25mm VERTICAL INTERVALS.
 - THE LEVELS SHOWN ON THIS DRAWING ARE PRELIMINARY AND SUBJECT TO CHANGE. NOTE THERE COULD BE A VARIANCE OF +/- 300mm BETWEEN PRELIMINARY LEVELS AND DETAILED DESIGN LEVELS.

- LEGEND
- PARCEL S BOUNDARY
 - SURFACE WATER SEWER AND MANHOLE
 - FOUL SEWER AND MANHOLE
 - PROPOSED HIGHWAY CONTOUR. CONTOUR INTERVALS AT 25mm
 - PRIVATE SURFACE WATER MANHOLE AND PIPE
 - PRIVATE FOUL WATER MANHOLE AND PIPE
 - ROOT PROTECTION ZONE
 - DRAINAGE STUBS AS PER CREST DRAWINGS CNC-AG-S-002A AND CNC-AG-S-002B
 - SURFACE WATER RISING MAIN
 - FOUL WATER RISING MAIN

A				JD	LH	LH	18.12.25
Rev	Amendments			Dm	Chk	App	Date
 ODYSSEY Tuscany House White Hart Lane Basingstoke Hampshire RG21 4AF Telephone: 01256 331144 Fax: 01256 331134 E: info@odysseyconsult.co.uk W: www.odysseyconsult.co.uk							
Job Title ARBORFIELD PARCEL S							
Drawing Title DRAINAGE STRATEGY							
Client HICKS DEVELOPMENT LTD							
Scale 1:250 @A1	Date JULY 25	Designed TB					
Drawn TB	Checked BJ	Approved LH					
Job No 25-136	Drawing No 25-136/100	Rev A					