



KEY

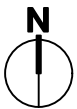

Amenity Open Space
Area: 540m²

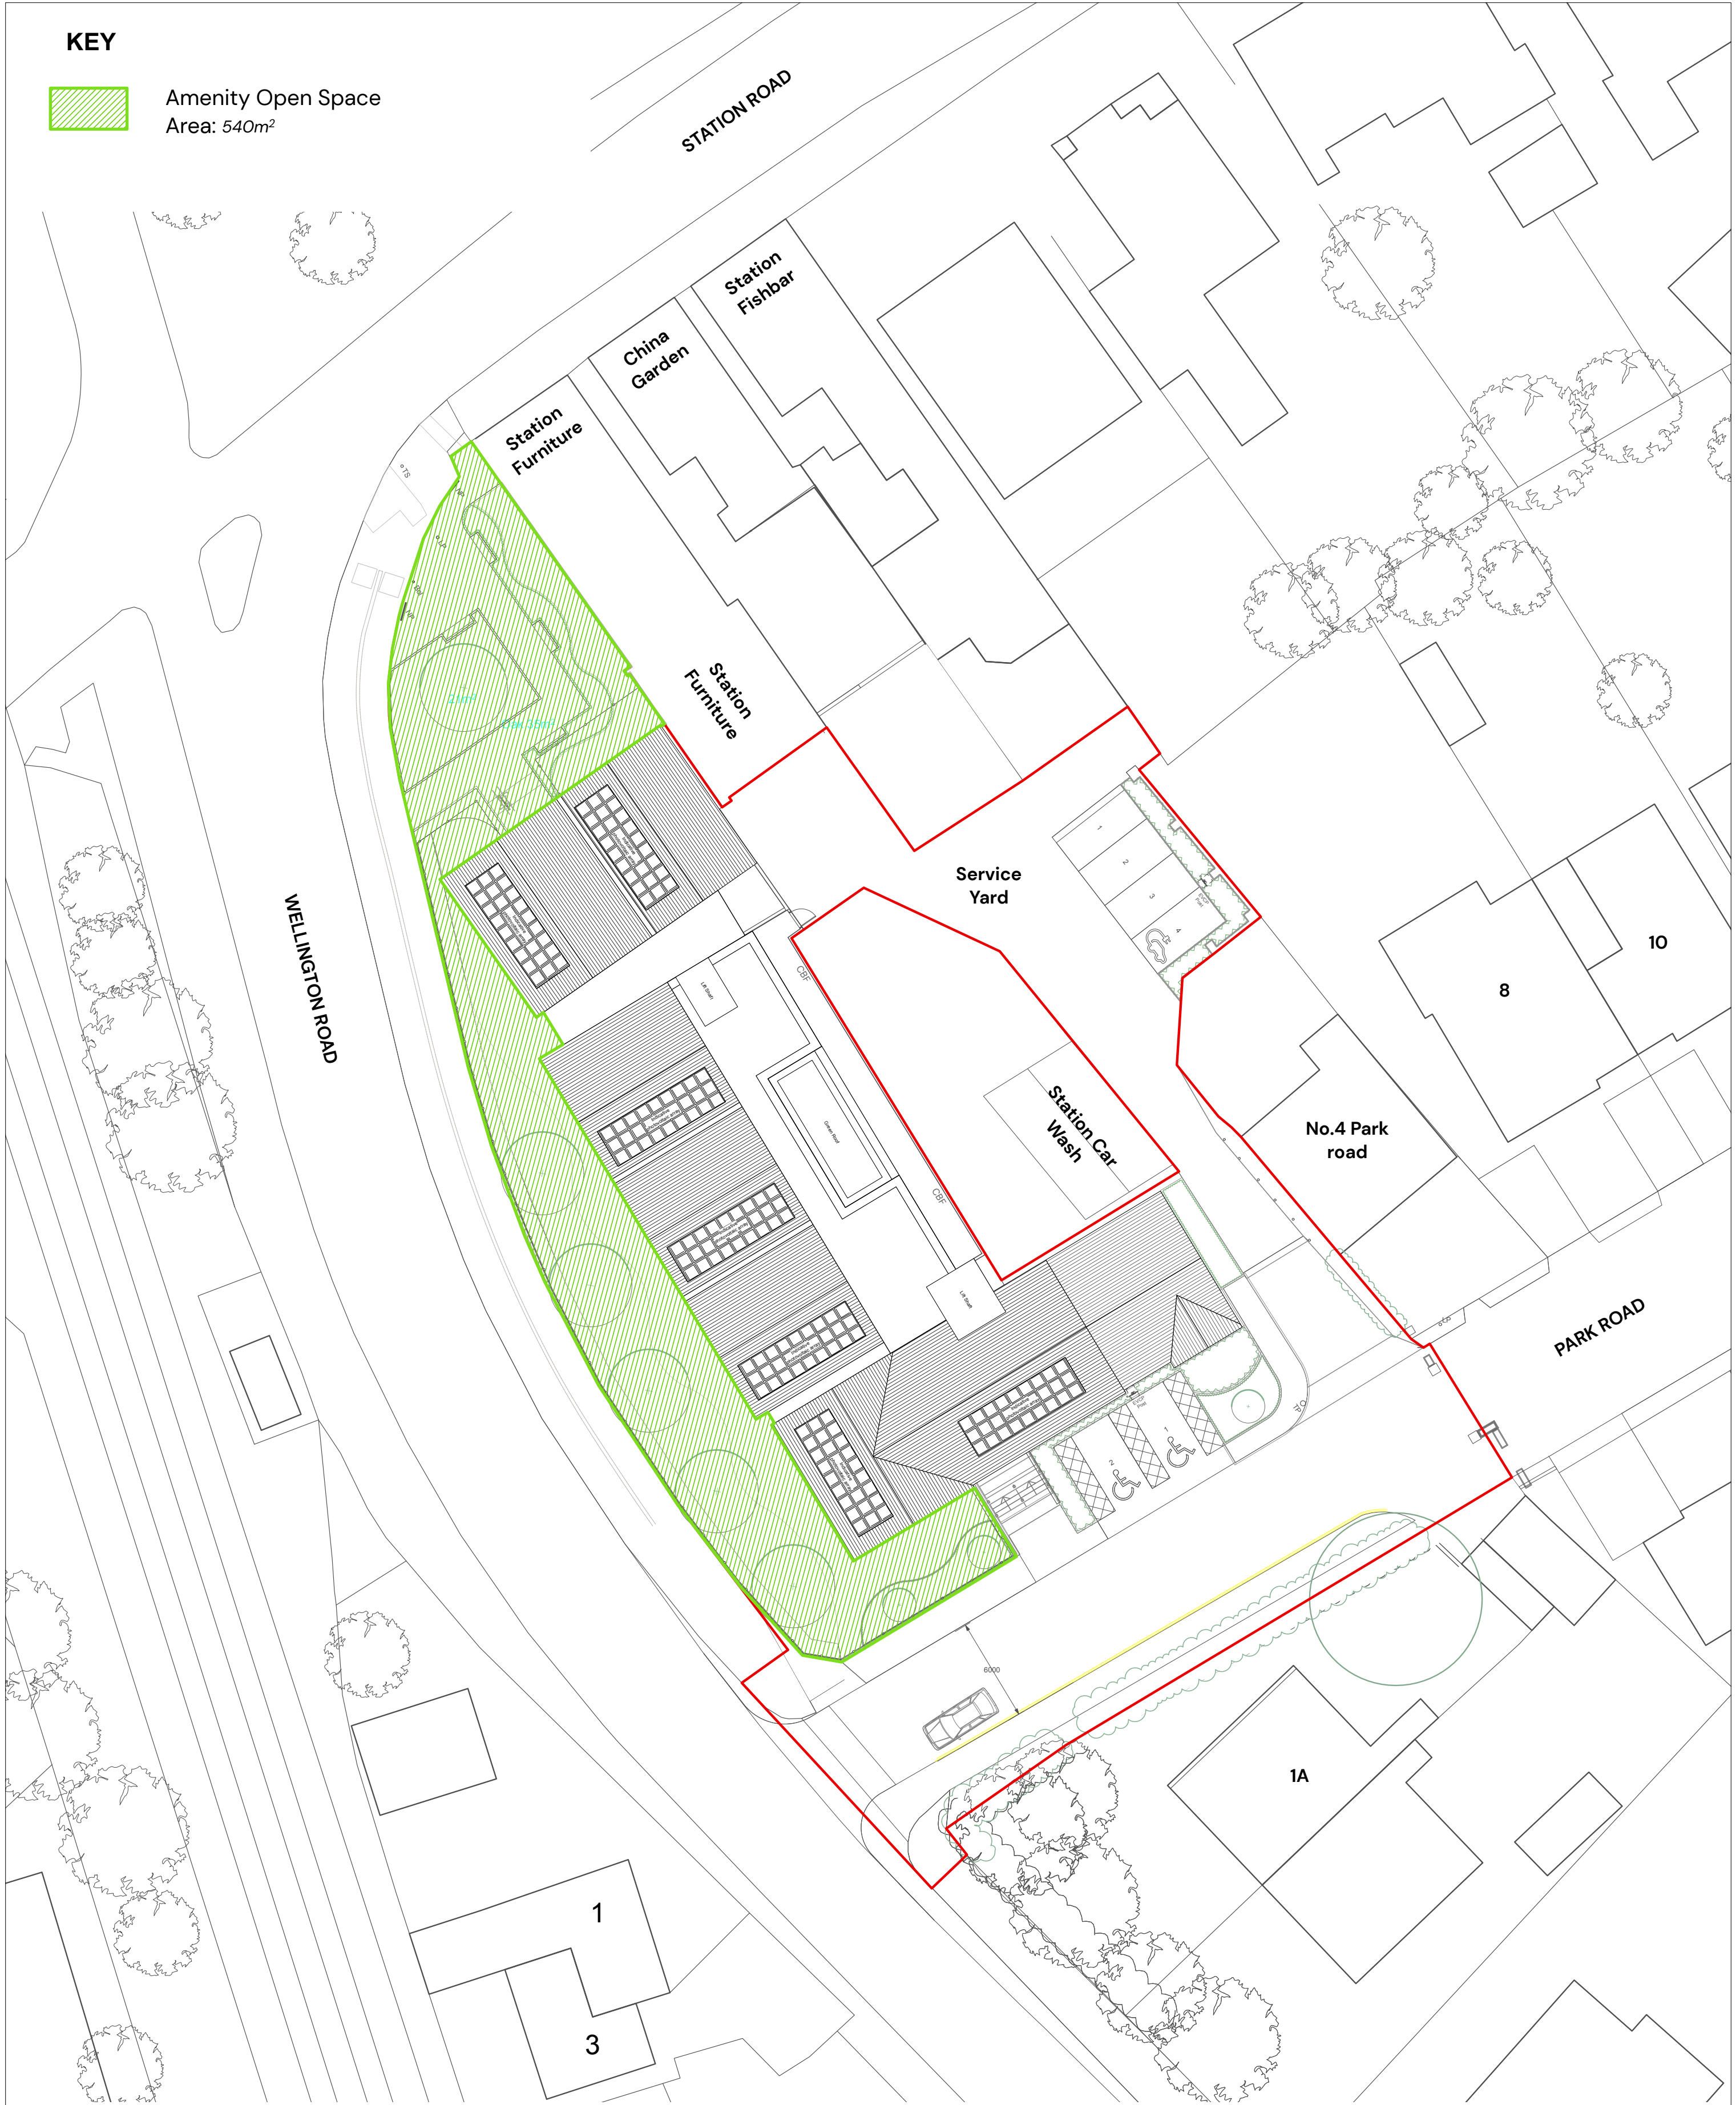

0 5 10 15 20 25 M
Scale 1:250 @ A2



Glentworth Court, Lime Kiln Close,
Stoke Gifford, Bristol, BS34 8SR

+44 (0)117 931 2062
www.kendallkingscott.co.uk

Project
Wellington Road

Client
Wokingham Borough Council

Date	14/10/2025	Purpose/Status	PLANNING
Scale	1:250	Drawn	AS
Checked	LB	Paper Size	ISO A2
Filename	210806 Wellington Road Planning Master.vwx		

Rev	Date	By	Ap	Note
P02	24/06/2026	AS	LB	Titled updated to Amenity Open Space Plan
P01	23/06/2026	AS	LB	First Issue

Drawing Title
Amenity Open Space Plan

Project Number/Drawing Number
210806-1054

Check all dimensions and levels on site

Revision
P02

© Copyright

Only to be used on the site for which designed. The electronic transmission of designs/information contained in this drawing is carried out entirely at the User's risk and Kendall Kingscott Ltd. will have no liability for any errors or inaccuracies arising therefrom. The production of amended or updated information from the said designs/information by the User is entirely the responsibility of the User and Kendall Kingscott Ltd. shall have no responsibility in respect thereof whatsoever.