


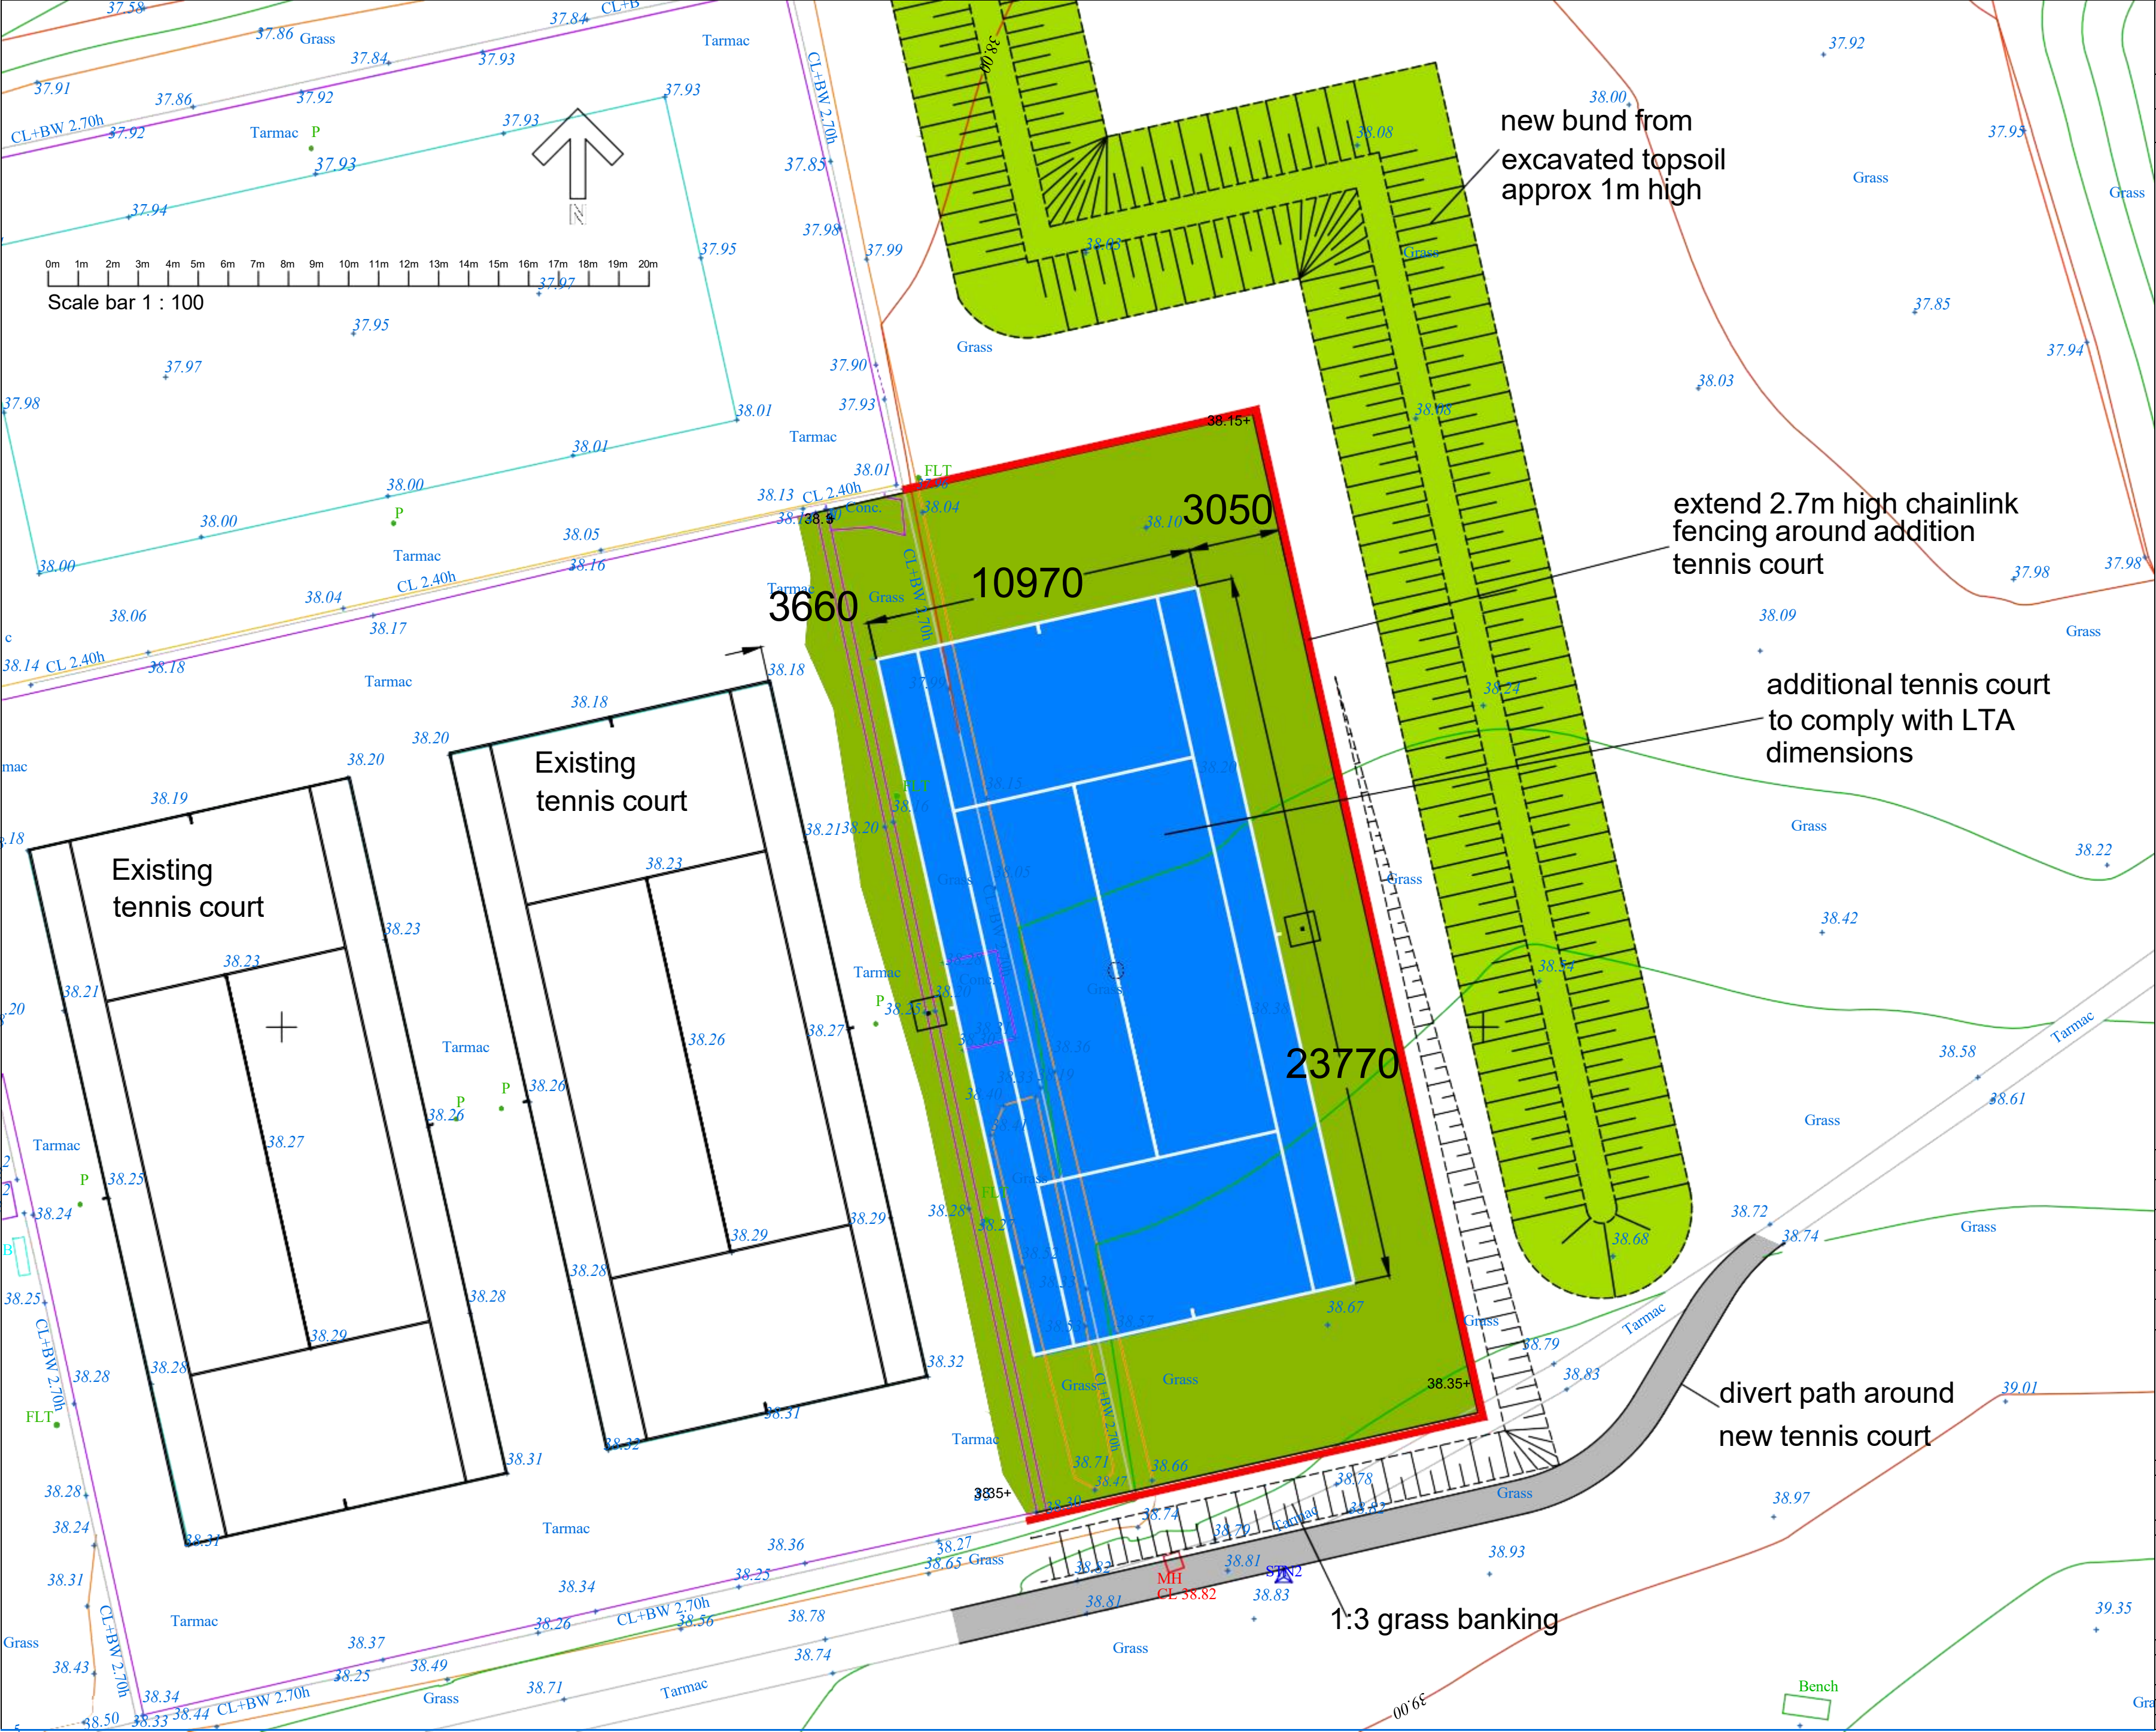

1 - ALL DIMENSIONS TO BE CHECKED ON SITE PRIOR TO COMMENCEMENT OF WORKS.
2 - THIS DRAWING IS © COPYRIGHT, THIS DRAWING AND DESIGN MUST NOT BE COPIED OR USED WITHOUT THE EXPRESS CONSENT OF MUGA-UK LTD.
3 - ALL PERSONNEL SHOULD BE AWARE OF THE HEALTH AND SAFETY PLAN WHICH IS RETAINED IN THE SITE MANAGERS OFFICE.

HEALTH AND SAFETY NOTE

ALL PERSONNEL SHOULD BE AWARE OF THE HEALTH AND SAFETY PLAN WHICH IS RETAINED IN THE SITE MANAGERS OFFICE

NOTES

REVISIONS	

MUGA UK
SPORTS PITCH CONSULTANTS
Mill Farm Hathern Road Shepshed Leicestershire
LE12 9RP t: +44 (0) 1509 503408 f: +44 (0) 1509 506420

PROJECT TITLE
TWYFORD TENNIS CLUB

PROJECT NUMBER
MUK2794

PROPOSED PLAN

DRAWING No	REV	SCALE
MUK2794-04		1:100
DRAWN BY Neil McHugh	DATE 29/4/26	
CHECKED BY	SIZE/PLOT A1	
ACAD FILE		