

THIS DRAWING IS THE © COPYRIGHT OF FRONT ARCHITECTURE LTD AND SHOULD NOT BE COPIED WITHOUT PRIOR WRITTEN CONSENT.

CONTRACTORS ARE TO CHECK ALL LEVELS AND DIMENSIONS BEFORE WORK COMMENCES ON SITE AND ANY DISCREPANCIES ARE TO BE REFERRED TO FRONT ARCHITECTURE.

DO NOT SCALE. WORK TO FIGURED DIMENSIONS ONLY.

0

1

2


3

4m

1:100

NORTH

KEY PLAN

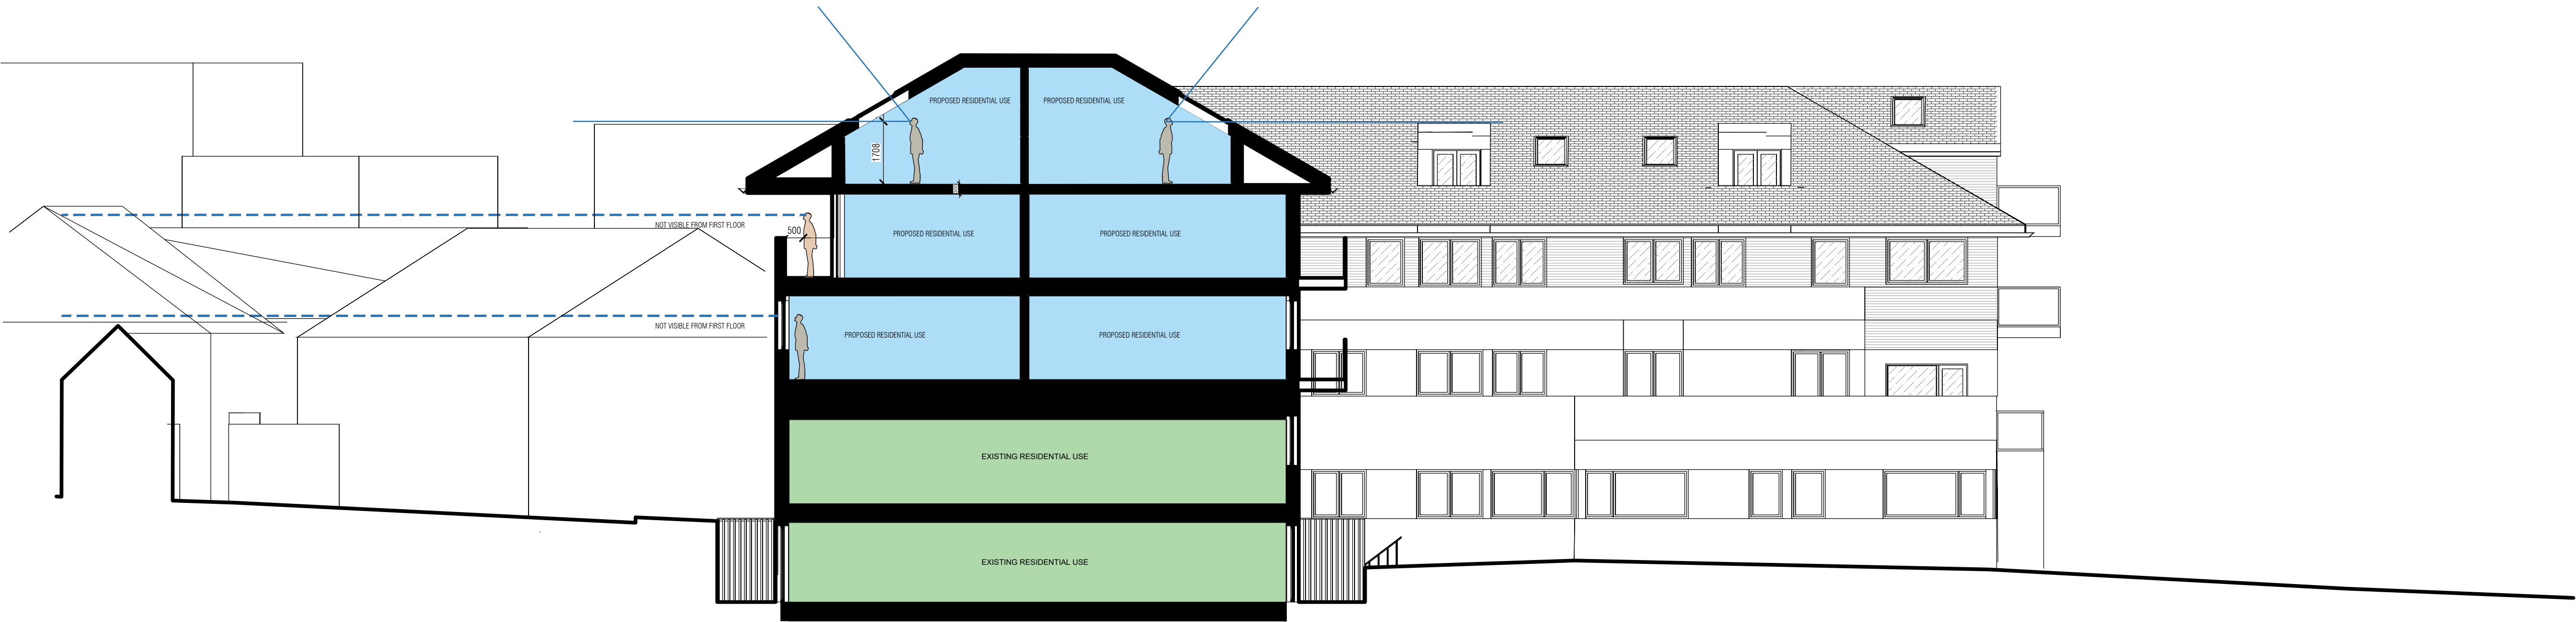

REV.	DATE	AMENDMENT	BY

PROJECT:

ASCOT HOUSE
FINCHAMPSTEAD ROAD,
WOKINGHAM,
RG40 2NW

DRAWING TITLE:

OVERLOOKING DIAGRAM
SECTION BB

CLIENT:

KLARA HOMES

DRAWN:	PROJECT NO.	DRAWING NO.
GR.	25.521	214
CHECKED:	SCALE:	
//	1:100@A1	
DATE:	REVISION	
FEB' 25		P02

FRONT.

171 HIGH STREET, RAYLEIGH, ESSEX, SS6 7QA.
TEL: +44 (0)1702 831 410 | EMAIL: HELLO@FRONT-ARCHITECTURE.CO.UK