



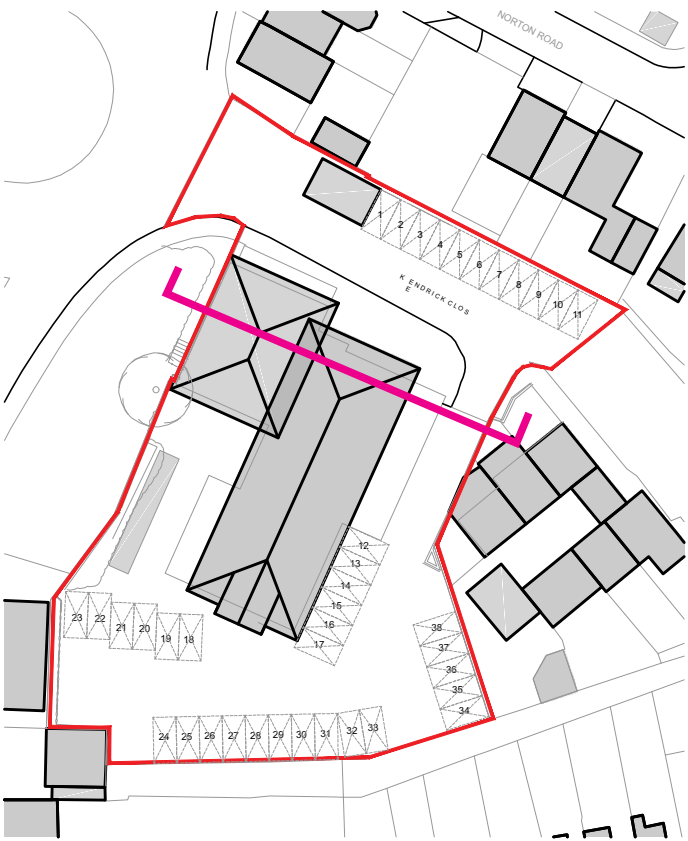

KEY PLAN

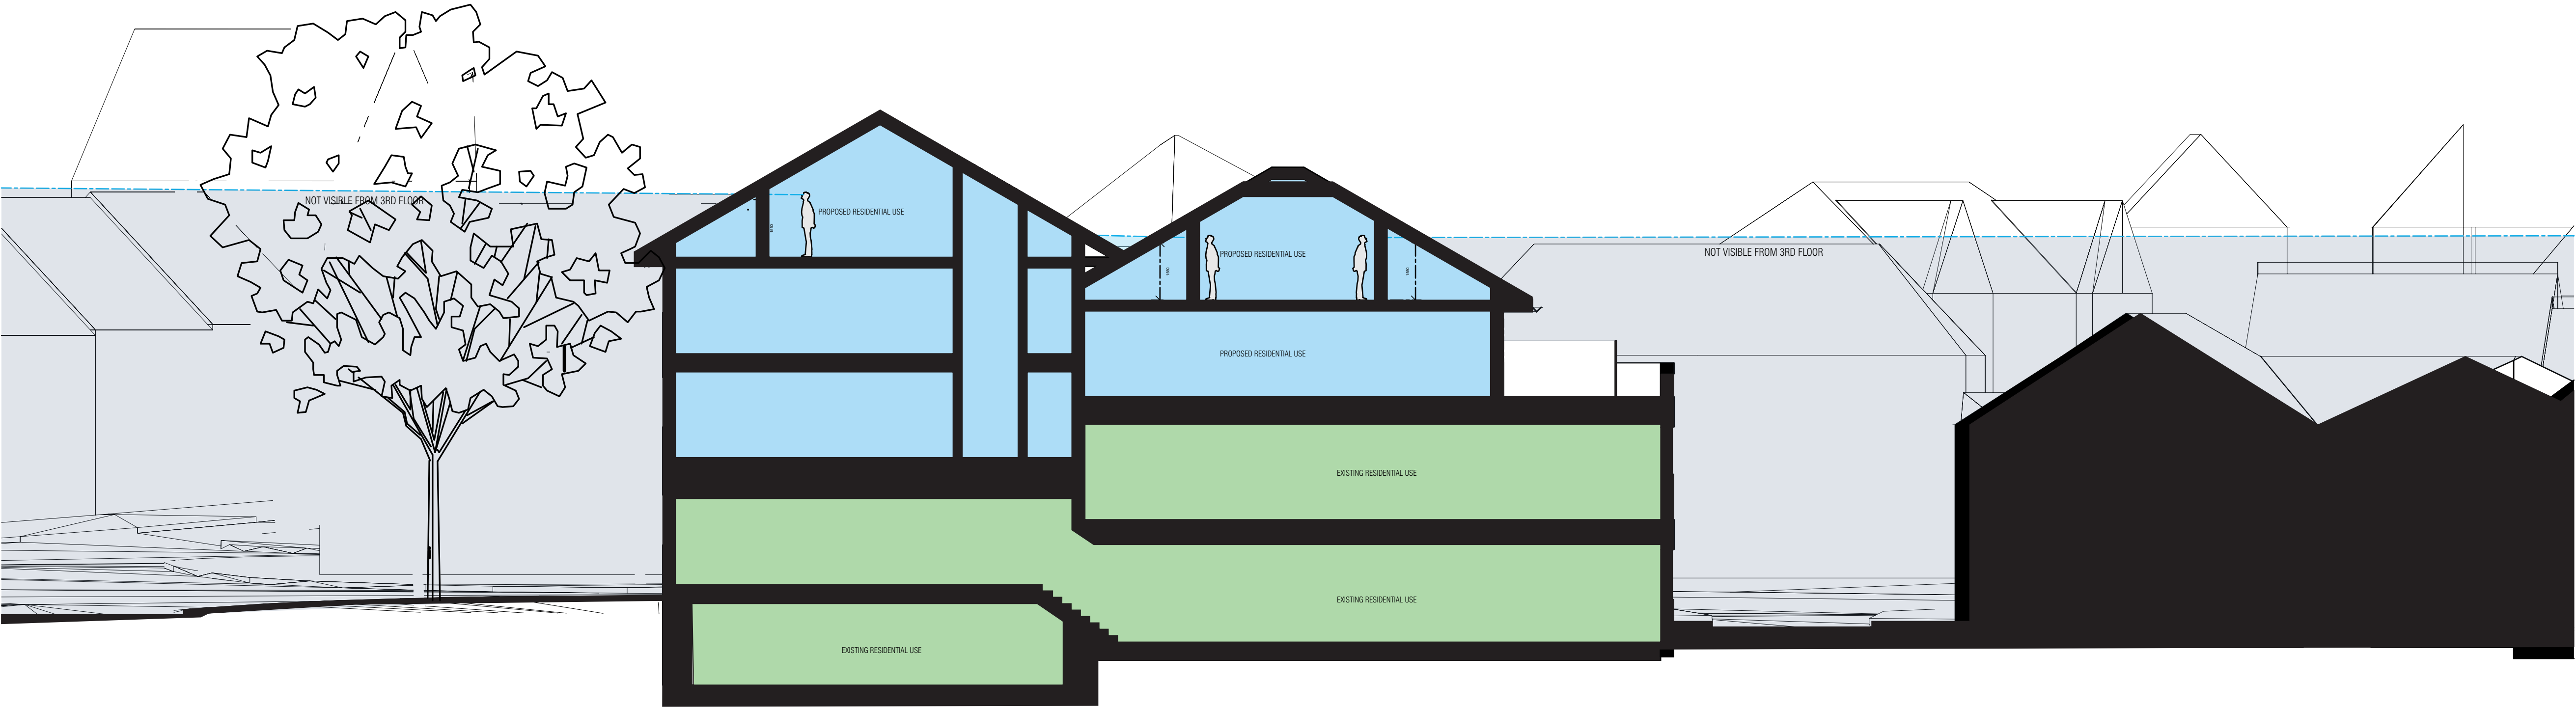

REV	XX	AMENDMENT	XX
DATE			DRAWN
PROJECT			
ASCOT HOUSE			
FINCHAMPSTEAD ROAD,			
WOKINGHAM,			
RG40 2NW			
DRAWING TITLE			
OVERLOOKING DIAGRAM			
SECTION D-D			
CLIENT			
KLARA HOMES			
DRAWN	PROJECT NO		DRAWING NO
GR.	25.521		
CHECKED	SCALE		
//	1:100@A1		
DATE	REVISION		220
FEB' 25			
FRONT.		1 71 HIGH STREET, RAYLEIGH, ESSEX, SS67 9A	