


KEY - BS 5837 : 2012 Categories

-  Tree Category A - High Quality
-  A Category - Hedgerow, Group, Woodland
-  Tree Category B - Moderate Quality
-  B Category - Hedgerow, Group, Woodland
-  Tree Category C - Low Quality
-  C Category - Hedgerow, Group, Woodland
-  Tree Category U - Unsuitable for Retention
-  Default Root Protection Area to BS:5837:2012
-  Adjusted Root Protection Area to BS:5837:2012
-  Shrub Mass / Offsite Tree

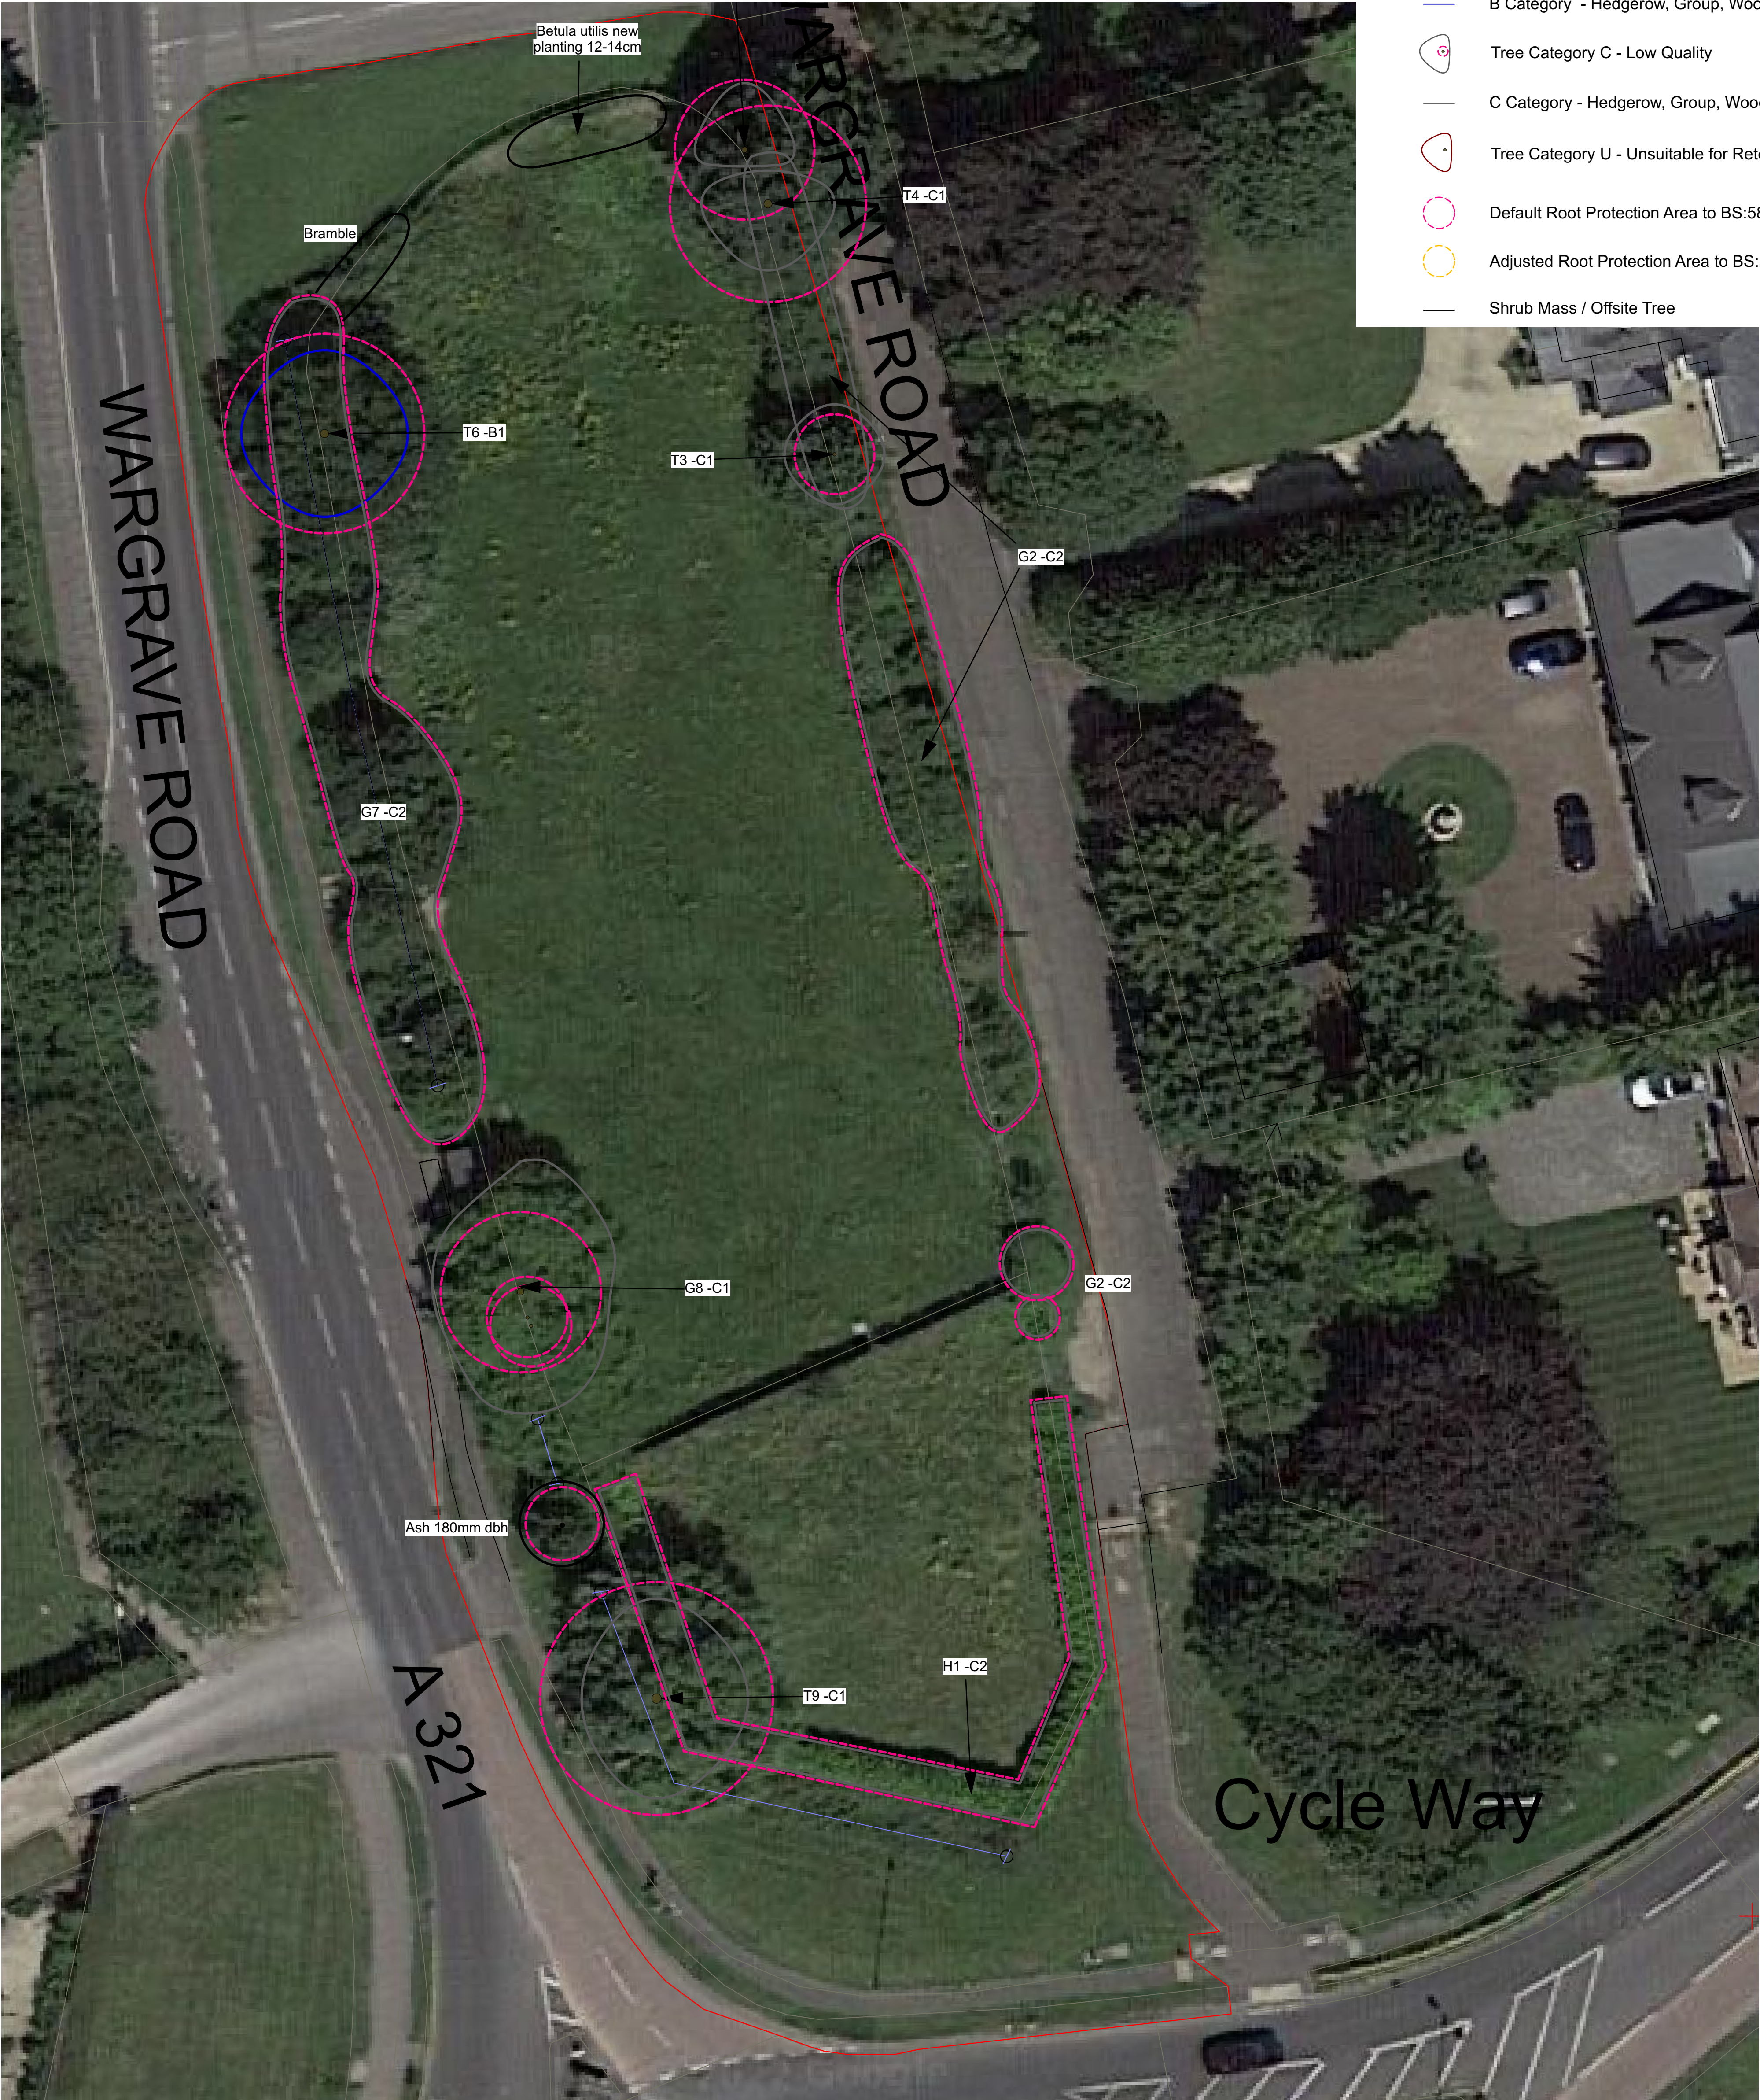

Note: The original of this drawing was produced in colour - a monochrome copy should not be relied upon.

Revision	Description	Date
-	First issue	15/12/22

LANDARB SOLUTIONS

Project:
Land Opposite 130 to 144 Wargrave Road,
Twyford

Description:
Tree Survey and Constraints Plan
Status:
For Planning

Scale: 1:200 @A1	Drawn I Checked DP MP	Date: 15/12/2022
Job Number: LAS 558	Drawing Number: 01	Revision: -

