
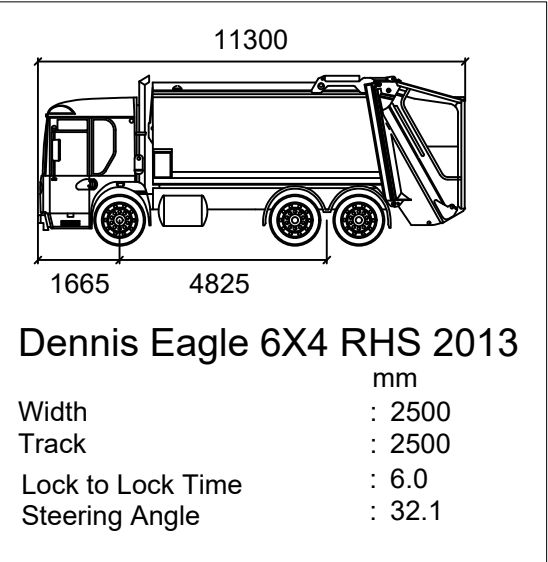


NOTES
CONTRACTORS MUST VERIFY ALL DIMENSIONS ON SITE BEFORE
COMMENCING ANY WORK ON SHOP DRAWINGS
DO NOT SCALE FROM THIS DRAWING
RCD CONSULTANTS LTD COPYRIGHT

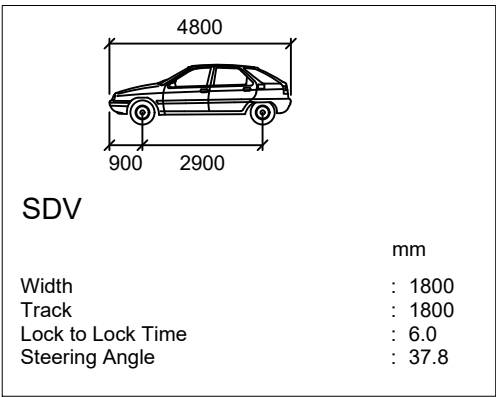

P1	PRELIMINARY ISSUE	18.05.2026	RAC
REV	AMENDMENT	DATE	CHKD

DRAWING STATUS

PRELIMINARY

RCD

RCD CONSULTANTS LTD
EMAIL: ray@rcd-consultants.com

CLIENT


PROJECT
PROPOSED RESIDENTIAL DEVELOPMENT
SCHOOL ROAD
HURST

DRAWING TITLE
REFUSE VEHICLE SEWPT PATHS
SHEET 2

CIVILS

SCALE	DRAWN BY	CHECKED	DATE
1:200 @ A1 1:400 @ A3	STC	RAC	MAY 2025

DRAWING NUMBER	REVISION
1111-2530-CIV-SP02	P1

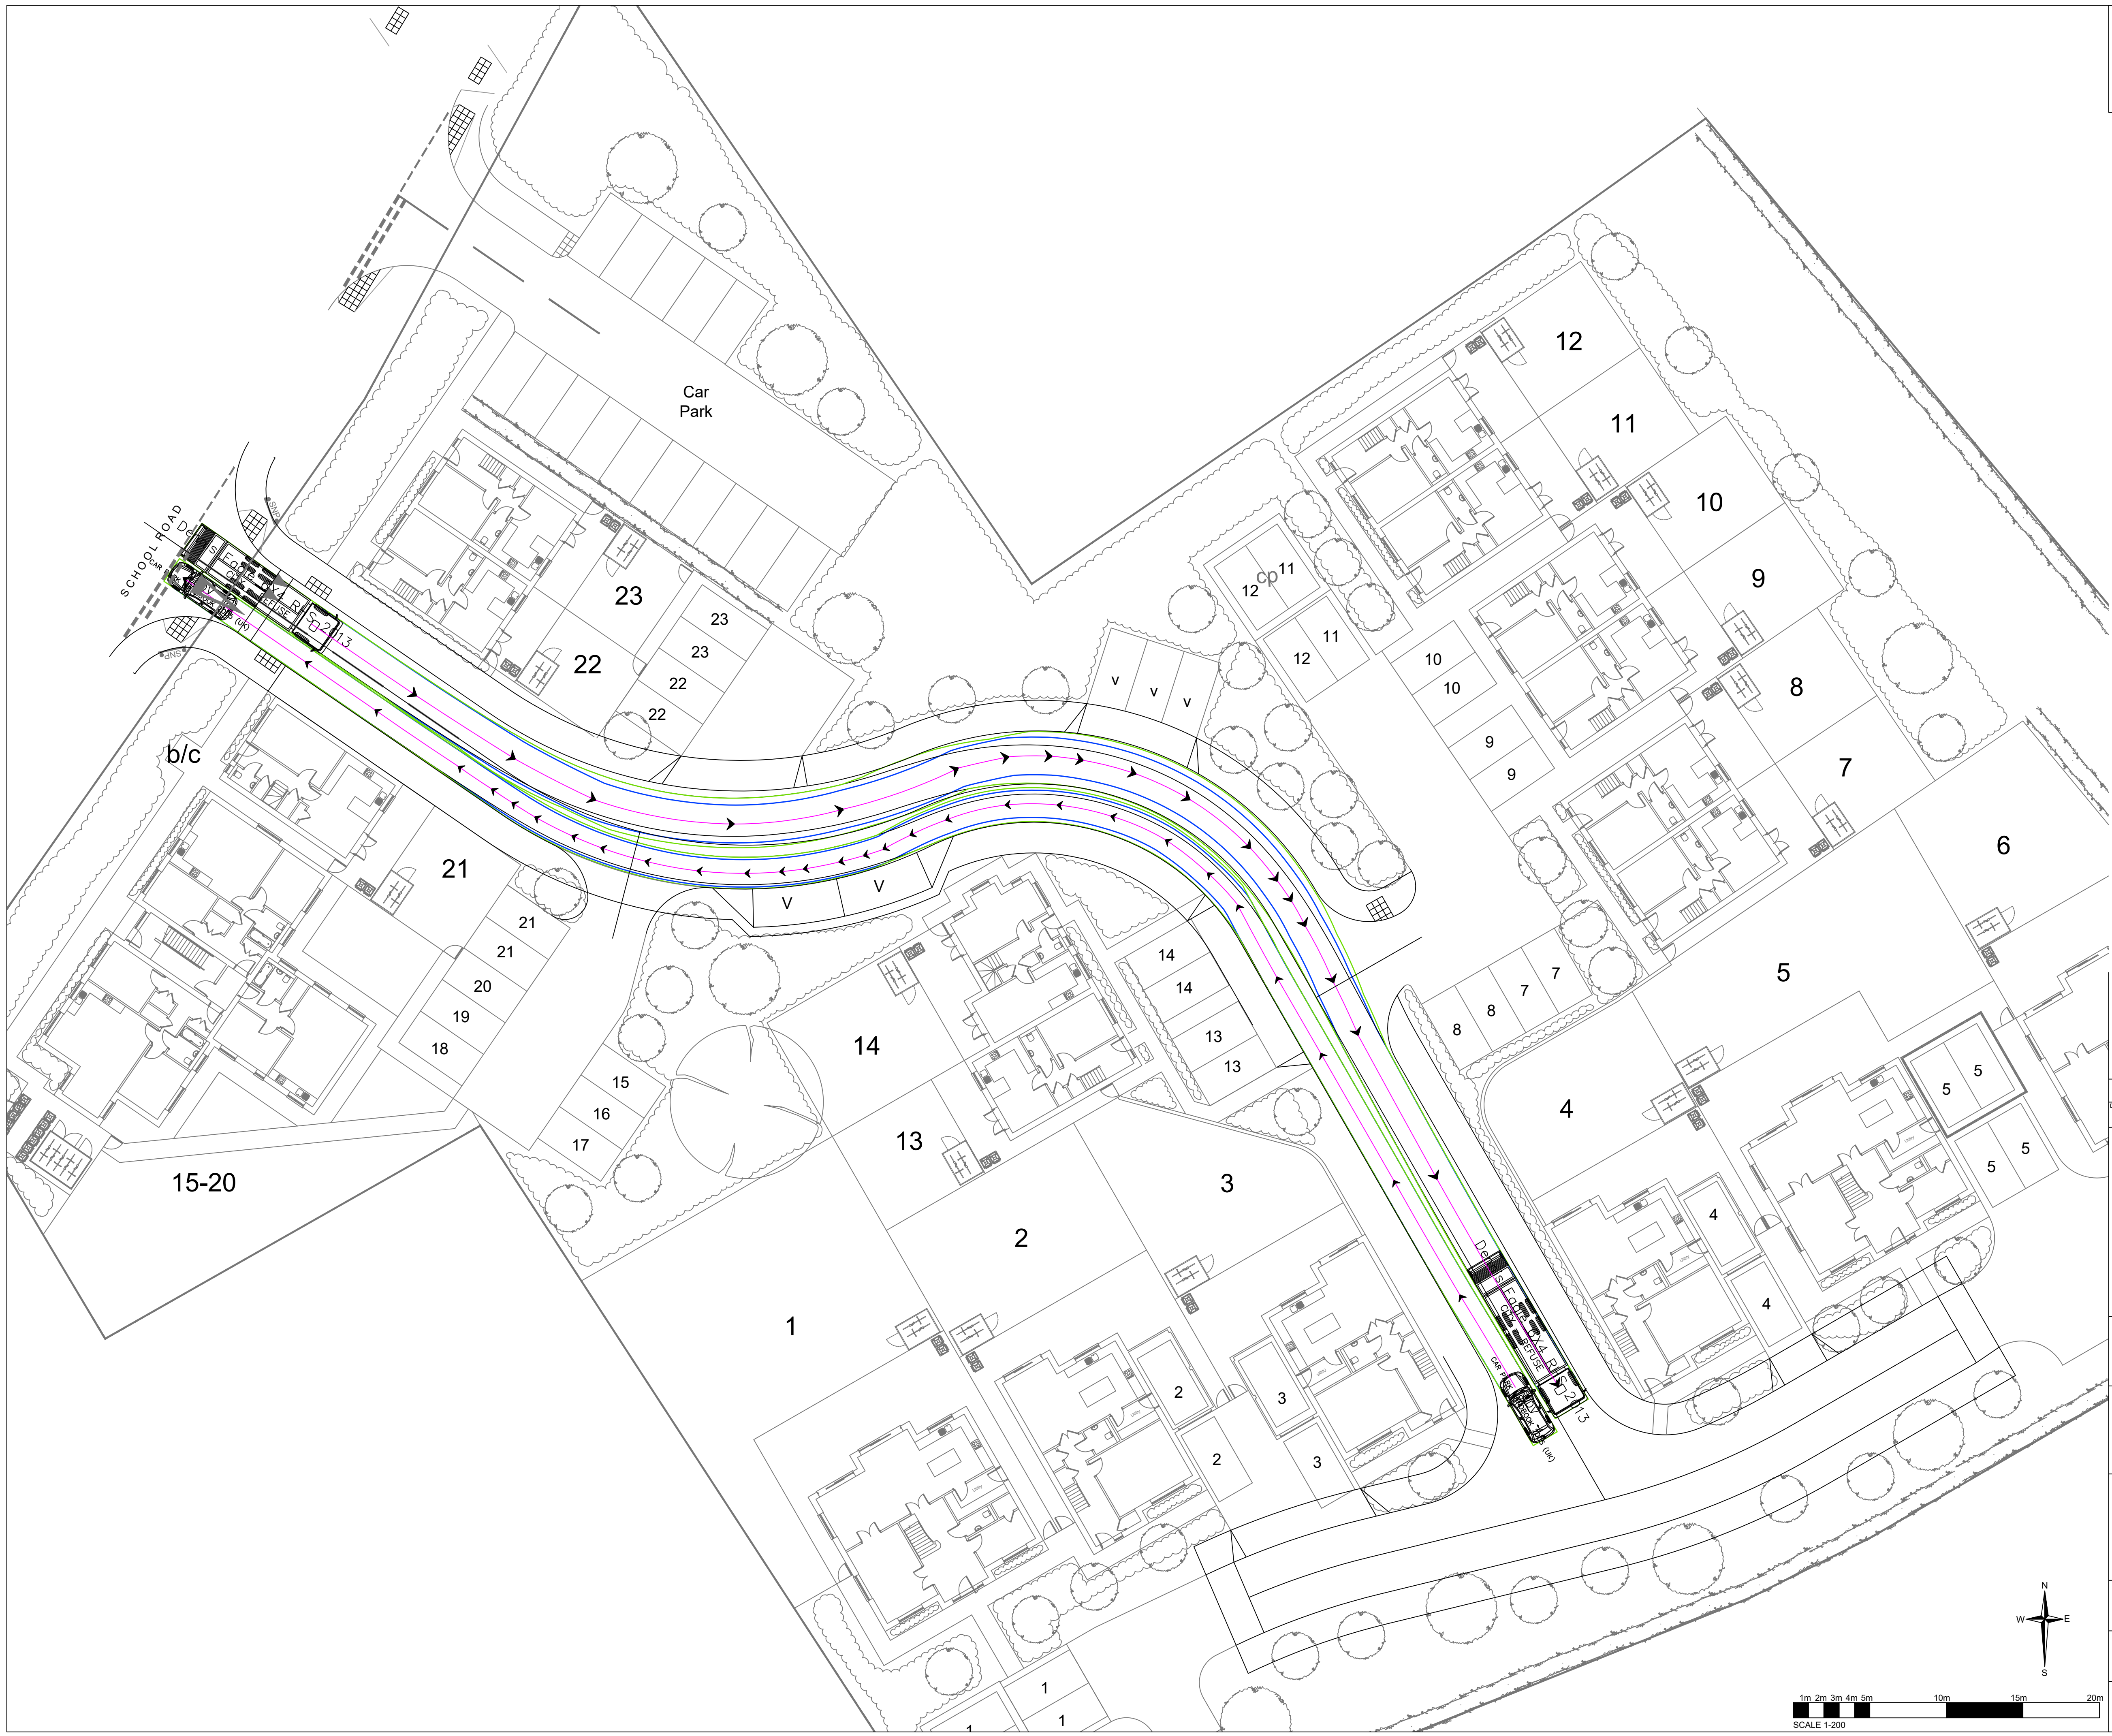

1m 2m 3m 4m 5m 10m 15m 20m
SCALE 1:200