


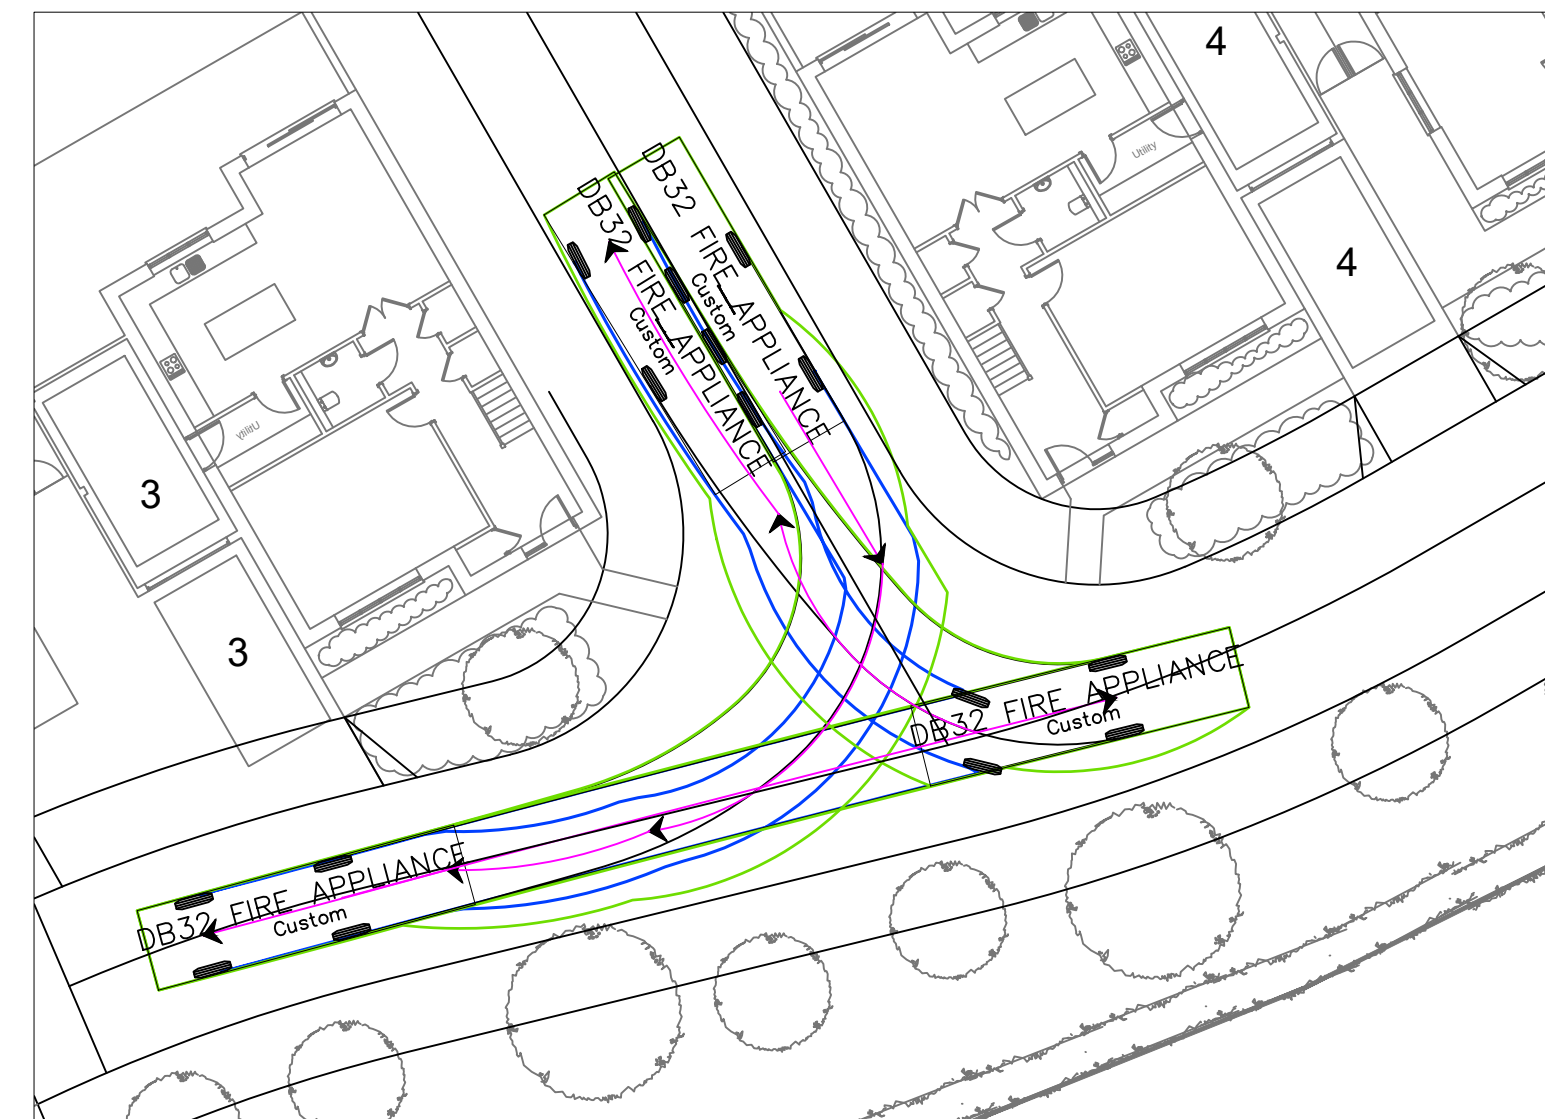
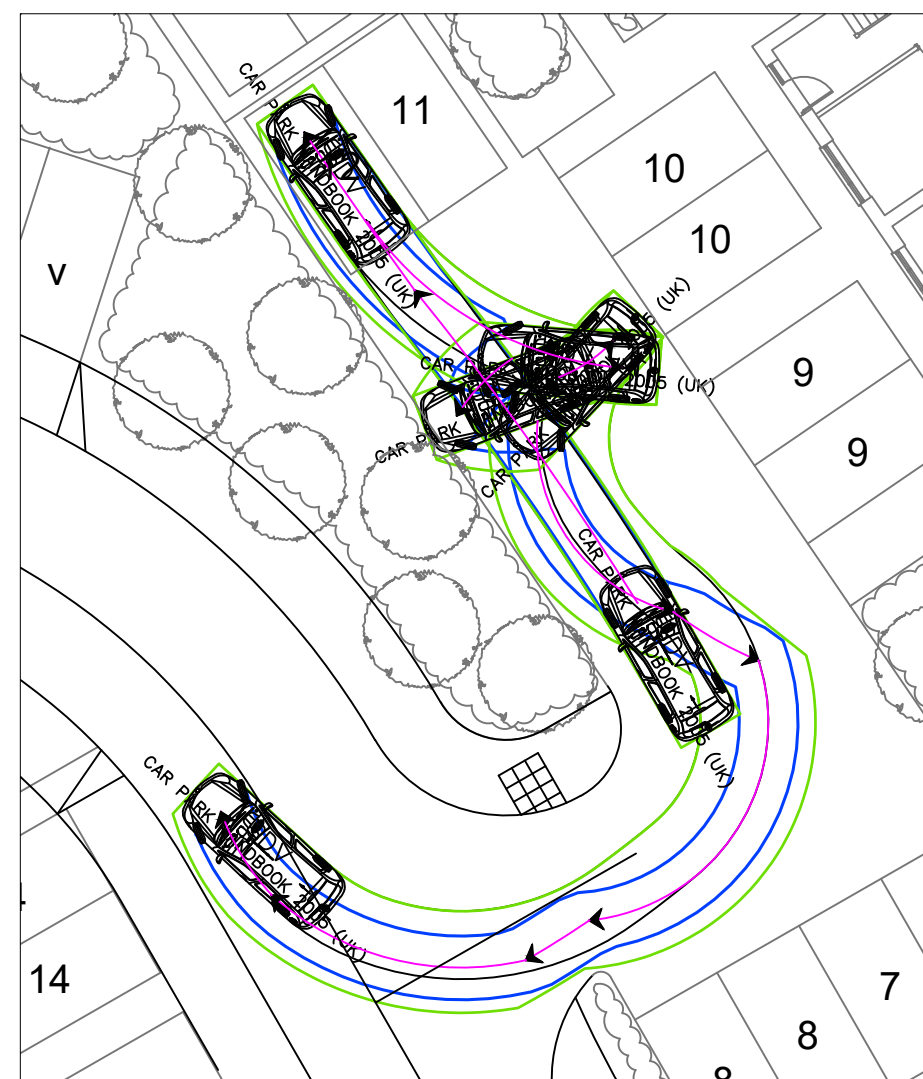
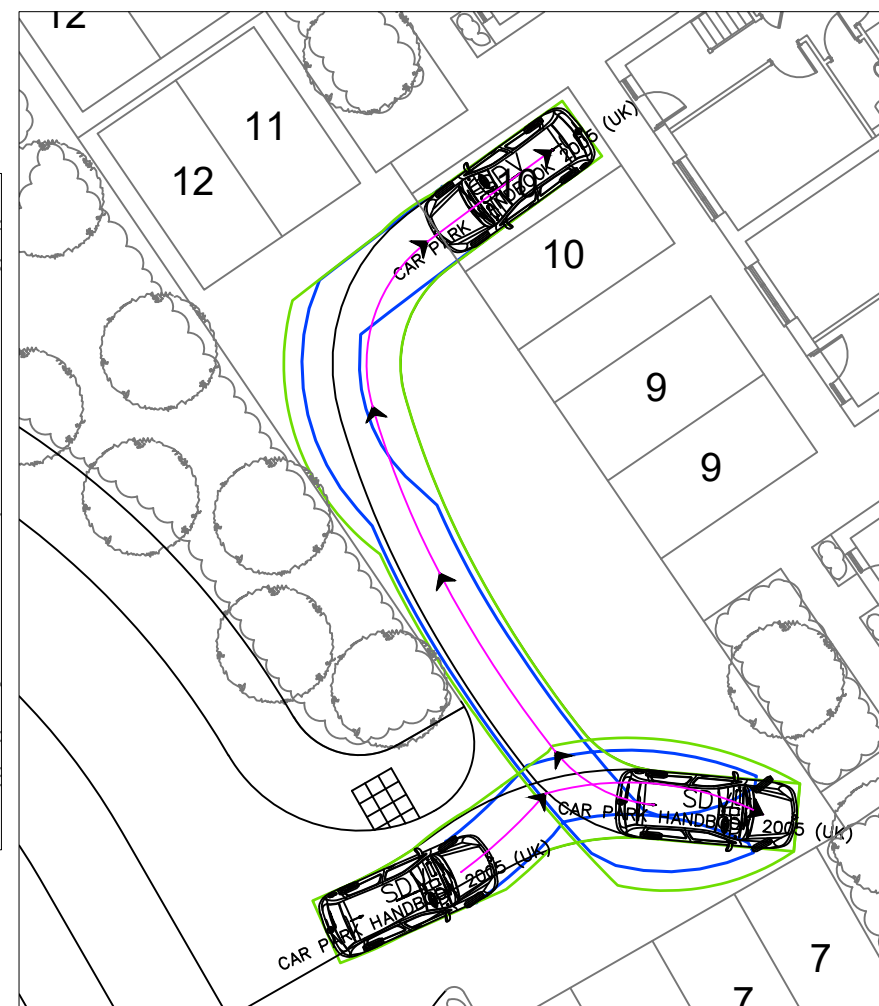
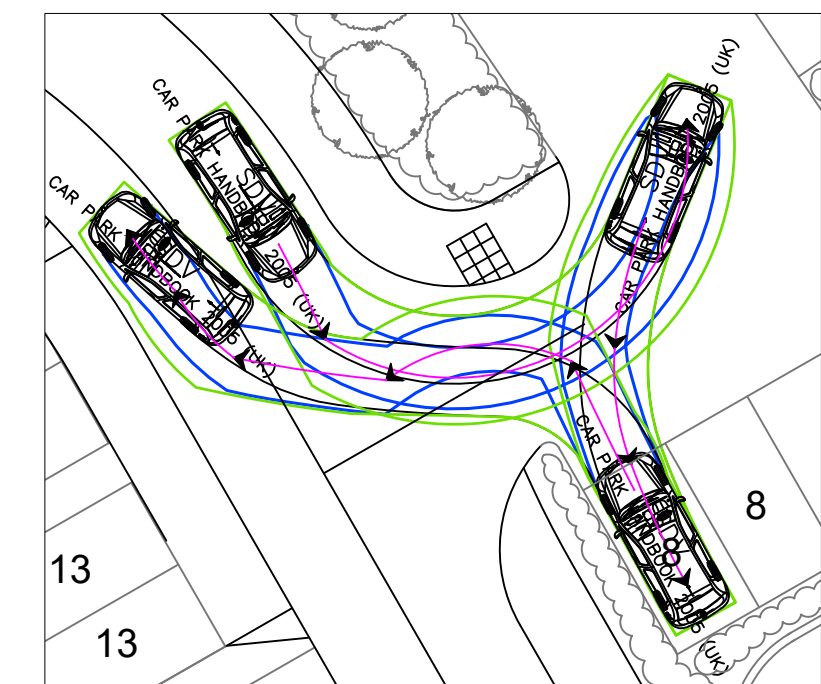
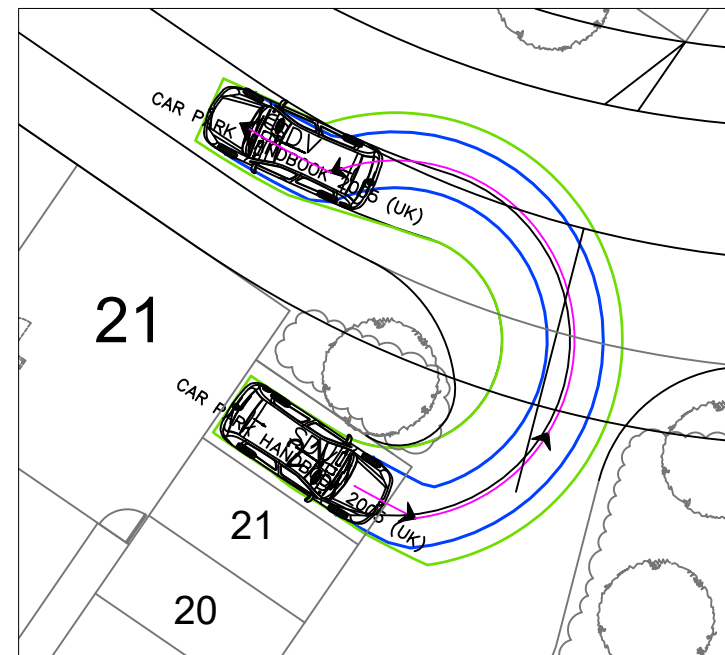
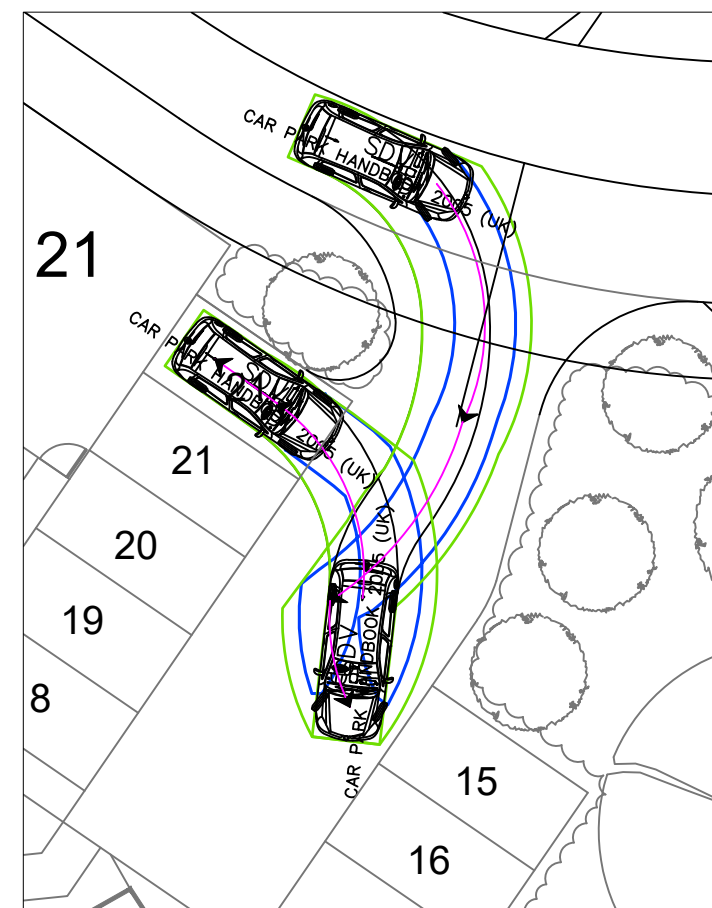
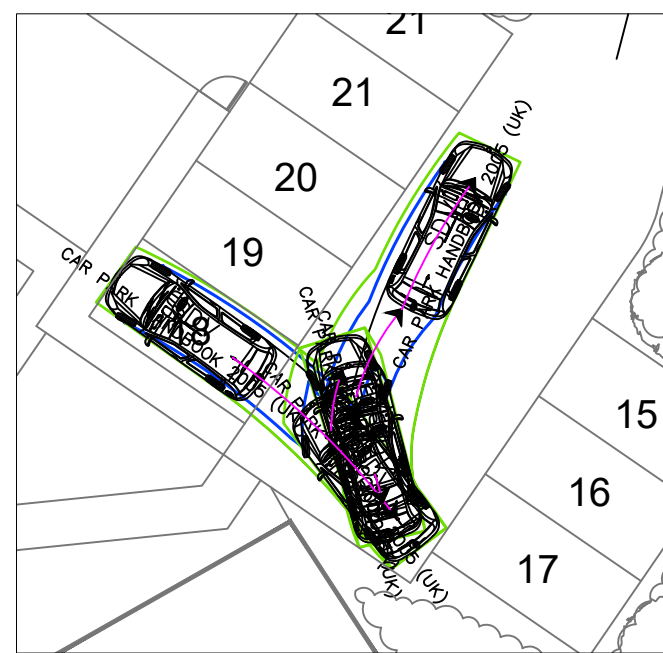
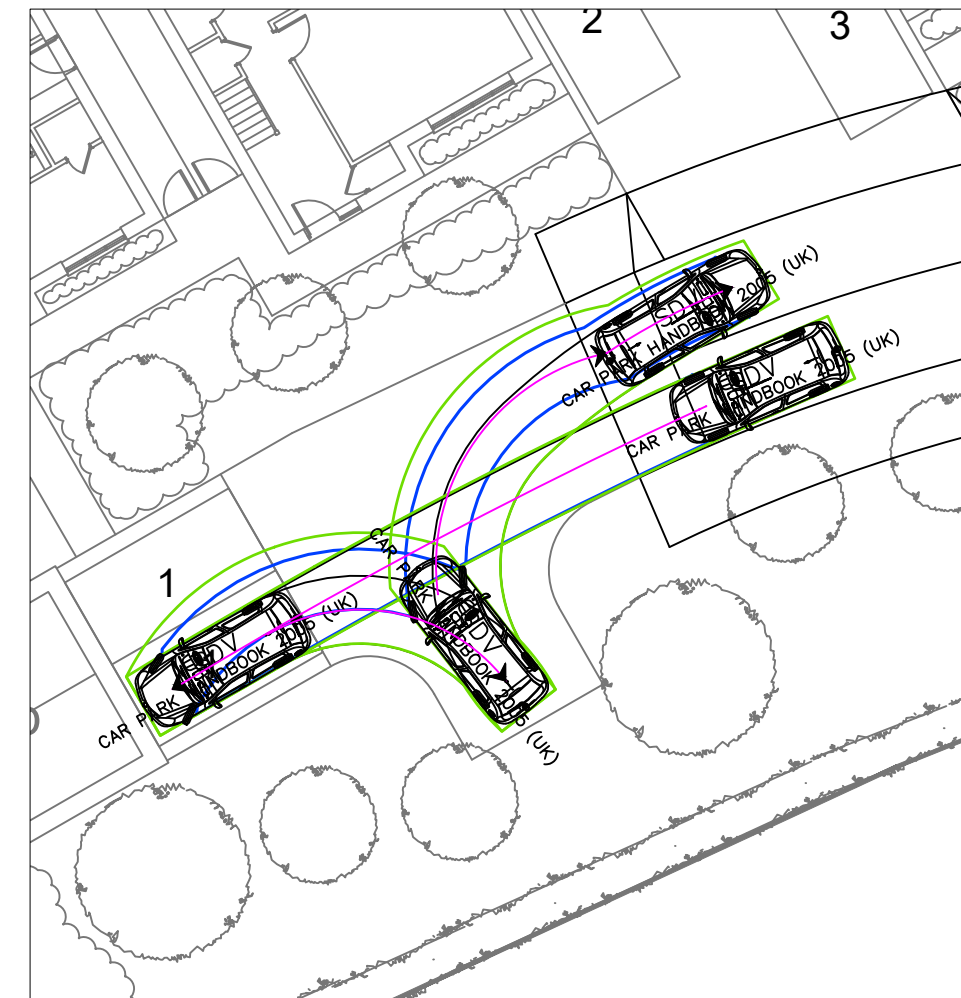
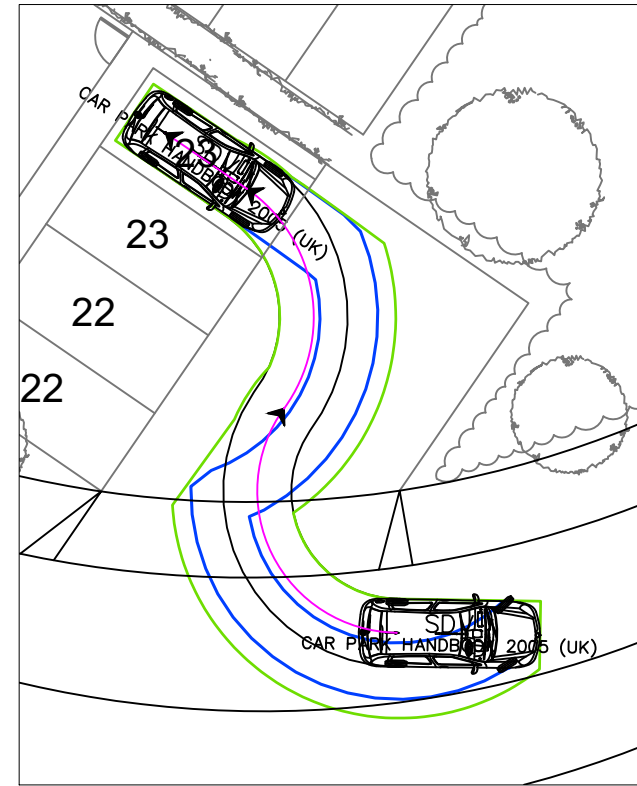
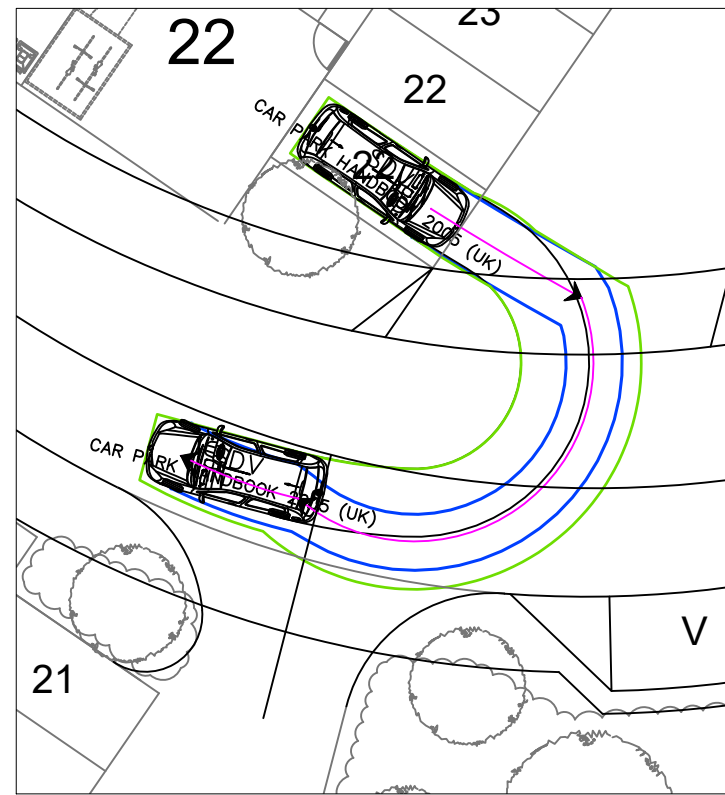
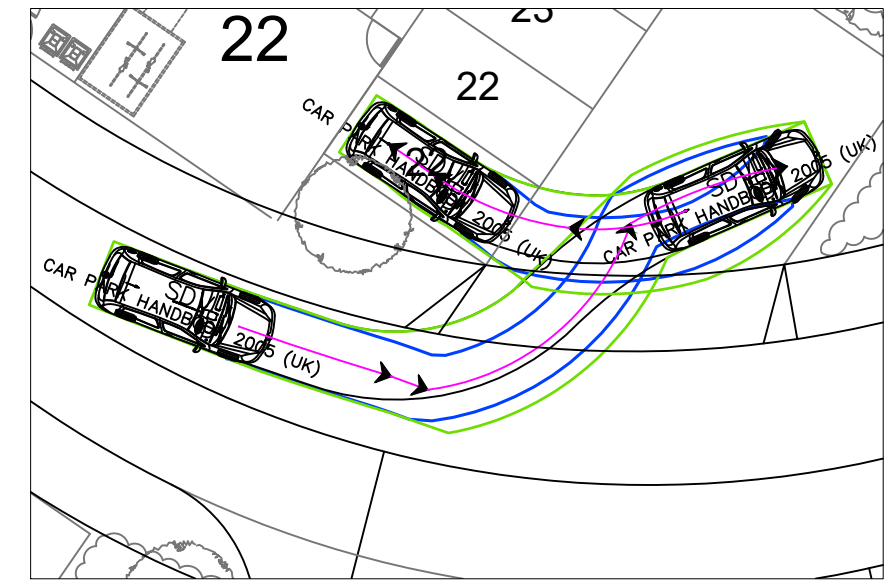
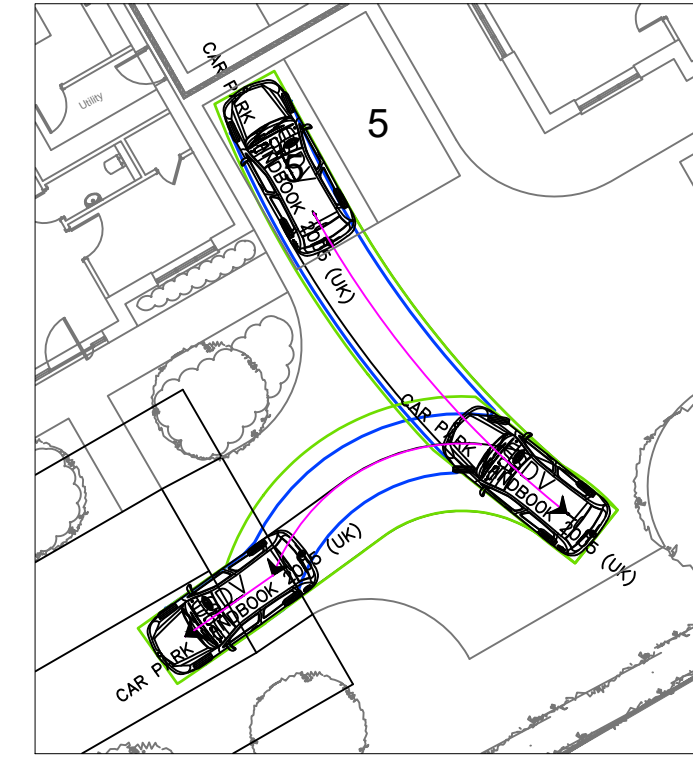
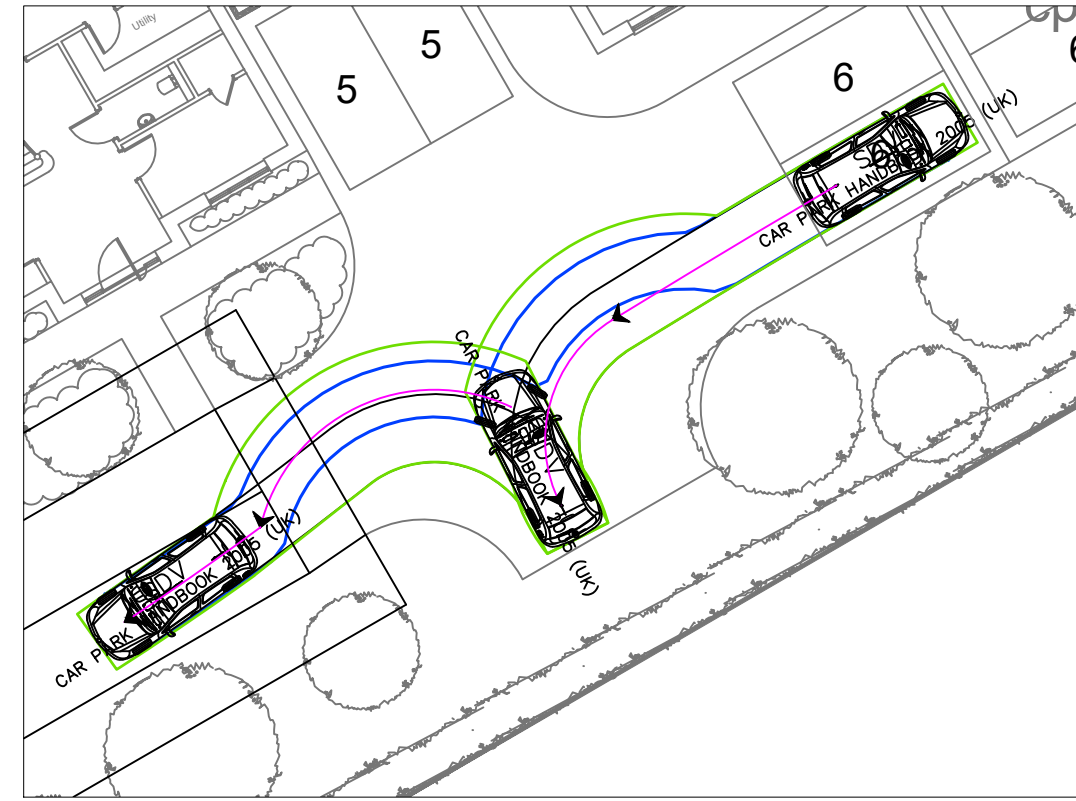
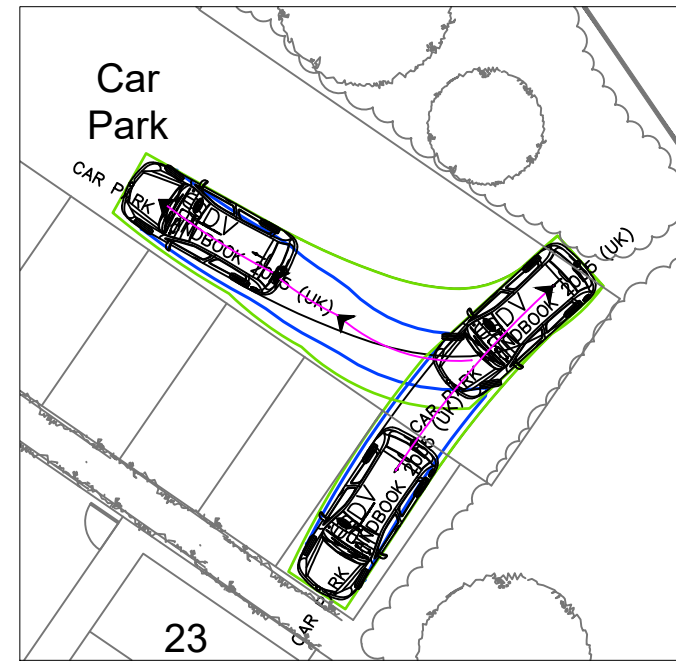
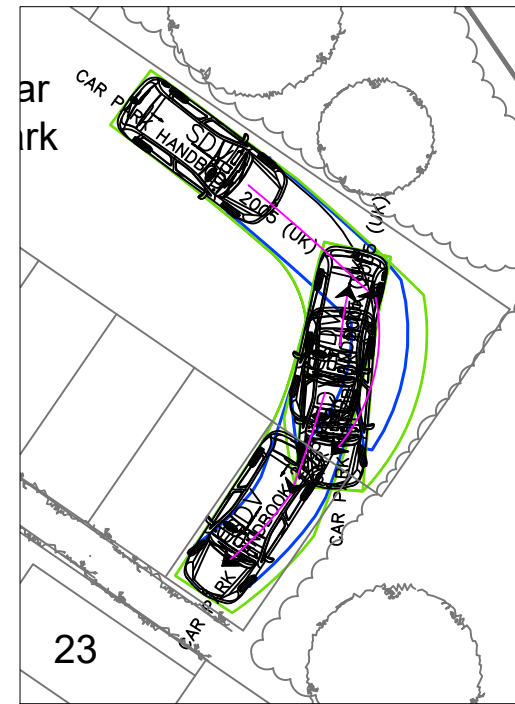


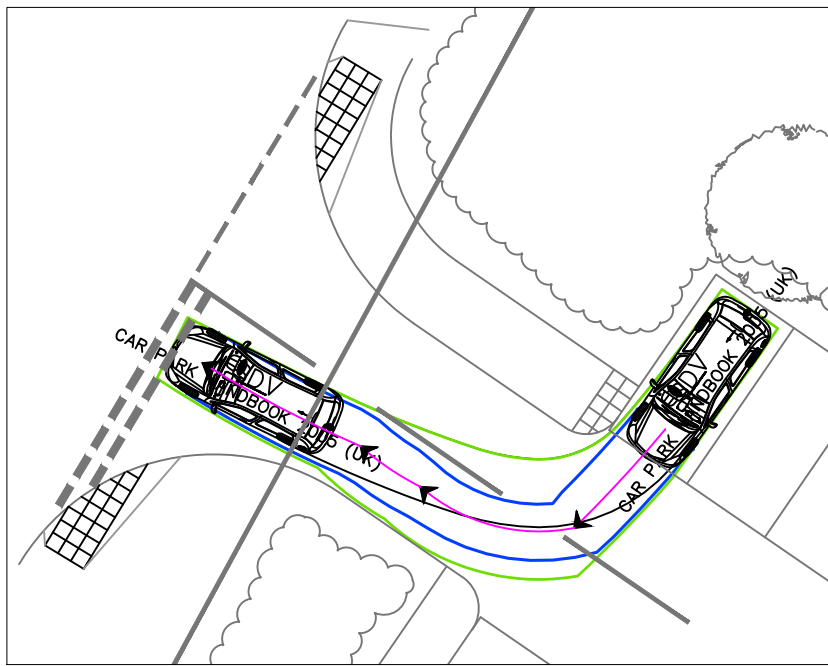

NOTES
CONTRACTORS MUST VERIFY ALL DIMENSIONS ON SITE BEFORE
COMMENCING ANY WORK ON SHOP DRAWINGS
DO NOT SCALE FROM THIS DRAWING
RCD CONSULTANTS LTD COPYRIGHT

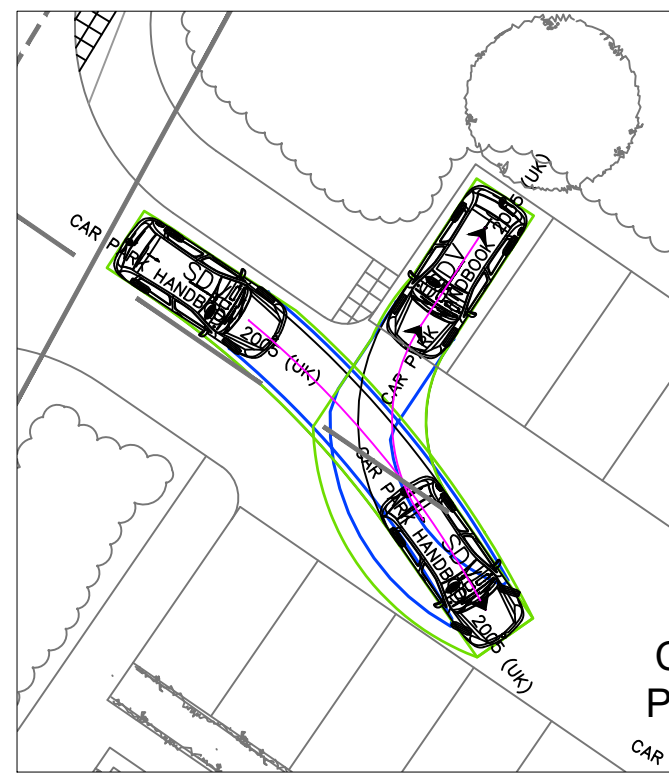

P1	PRELIMINARY ISSUE	09.04.2026	RAC
REV	AMENDMENT	DATE	CHKD
DRAWING STATUS			
PRELIMINARY			
RCD			
RCD CONSULTANTS LTD EMAIL: ray@rcd-consultants.com			
CLIENT			
PROJECT PROPOSED RESIDENTIAL DEVELOPMENT SCHOOL ROAD HURST			
DRAWING TITLE CAR AND FIRE TENDER SWEEP PATHS			
CIVILS			
SCALE 1:200 @ A1 1:400 @ A3	DRAWN BY STC	CHECKED RAC	DATE MAY 2025
DRAWING NUMBER 1111-2530-CIV-SP03			REVISION P1

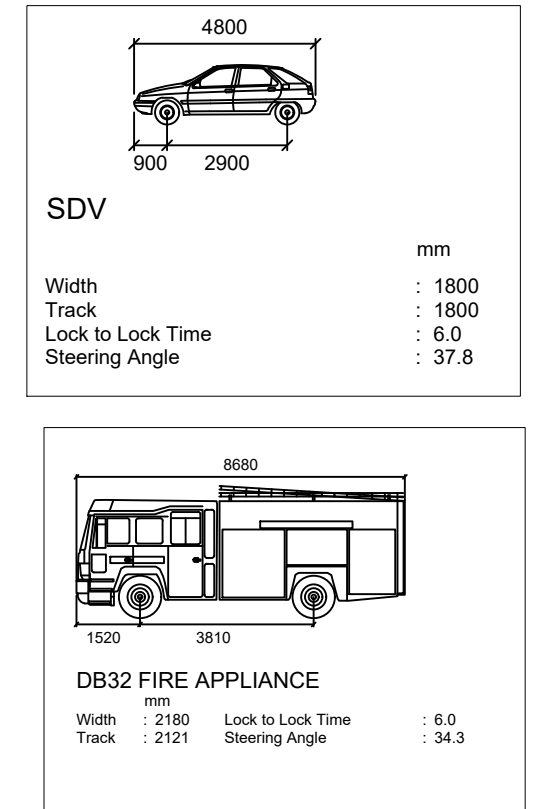