


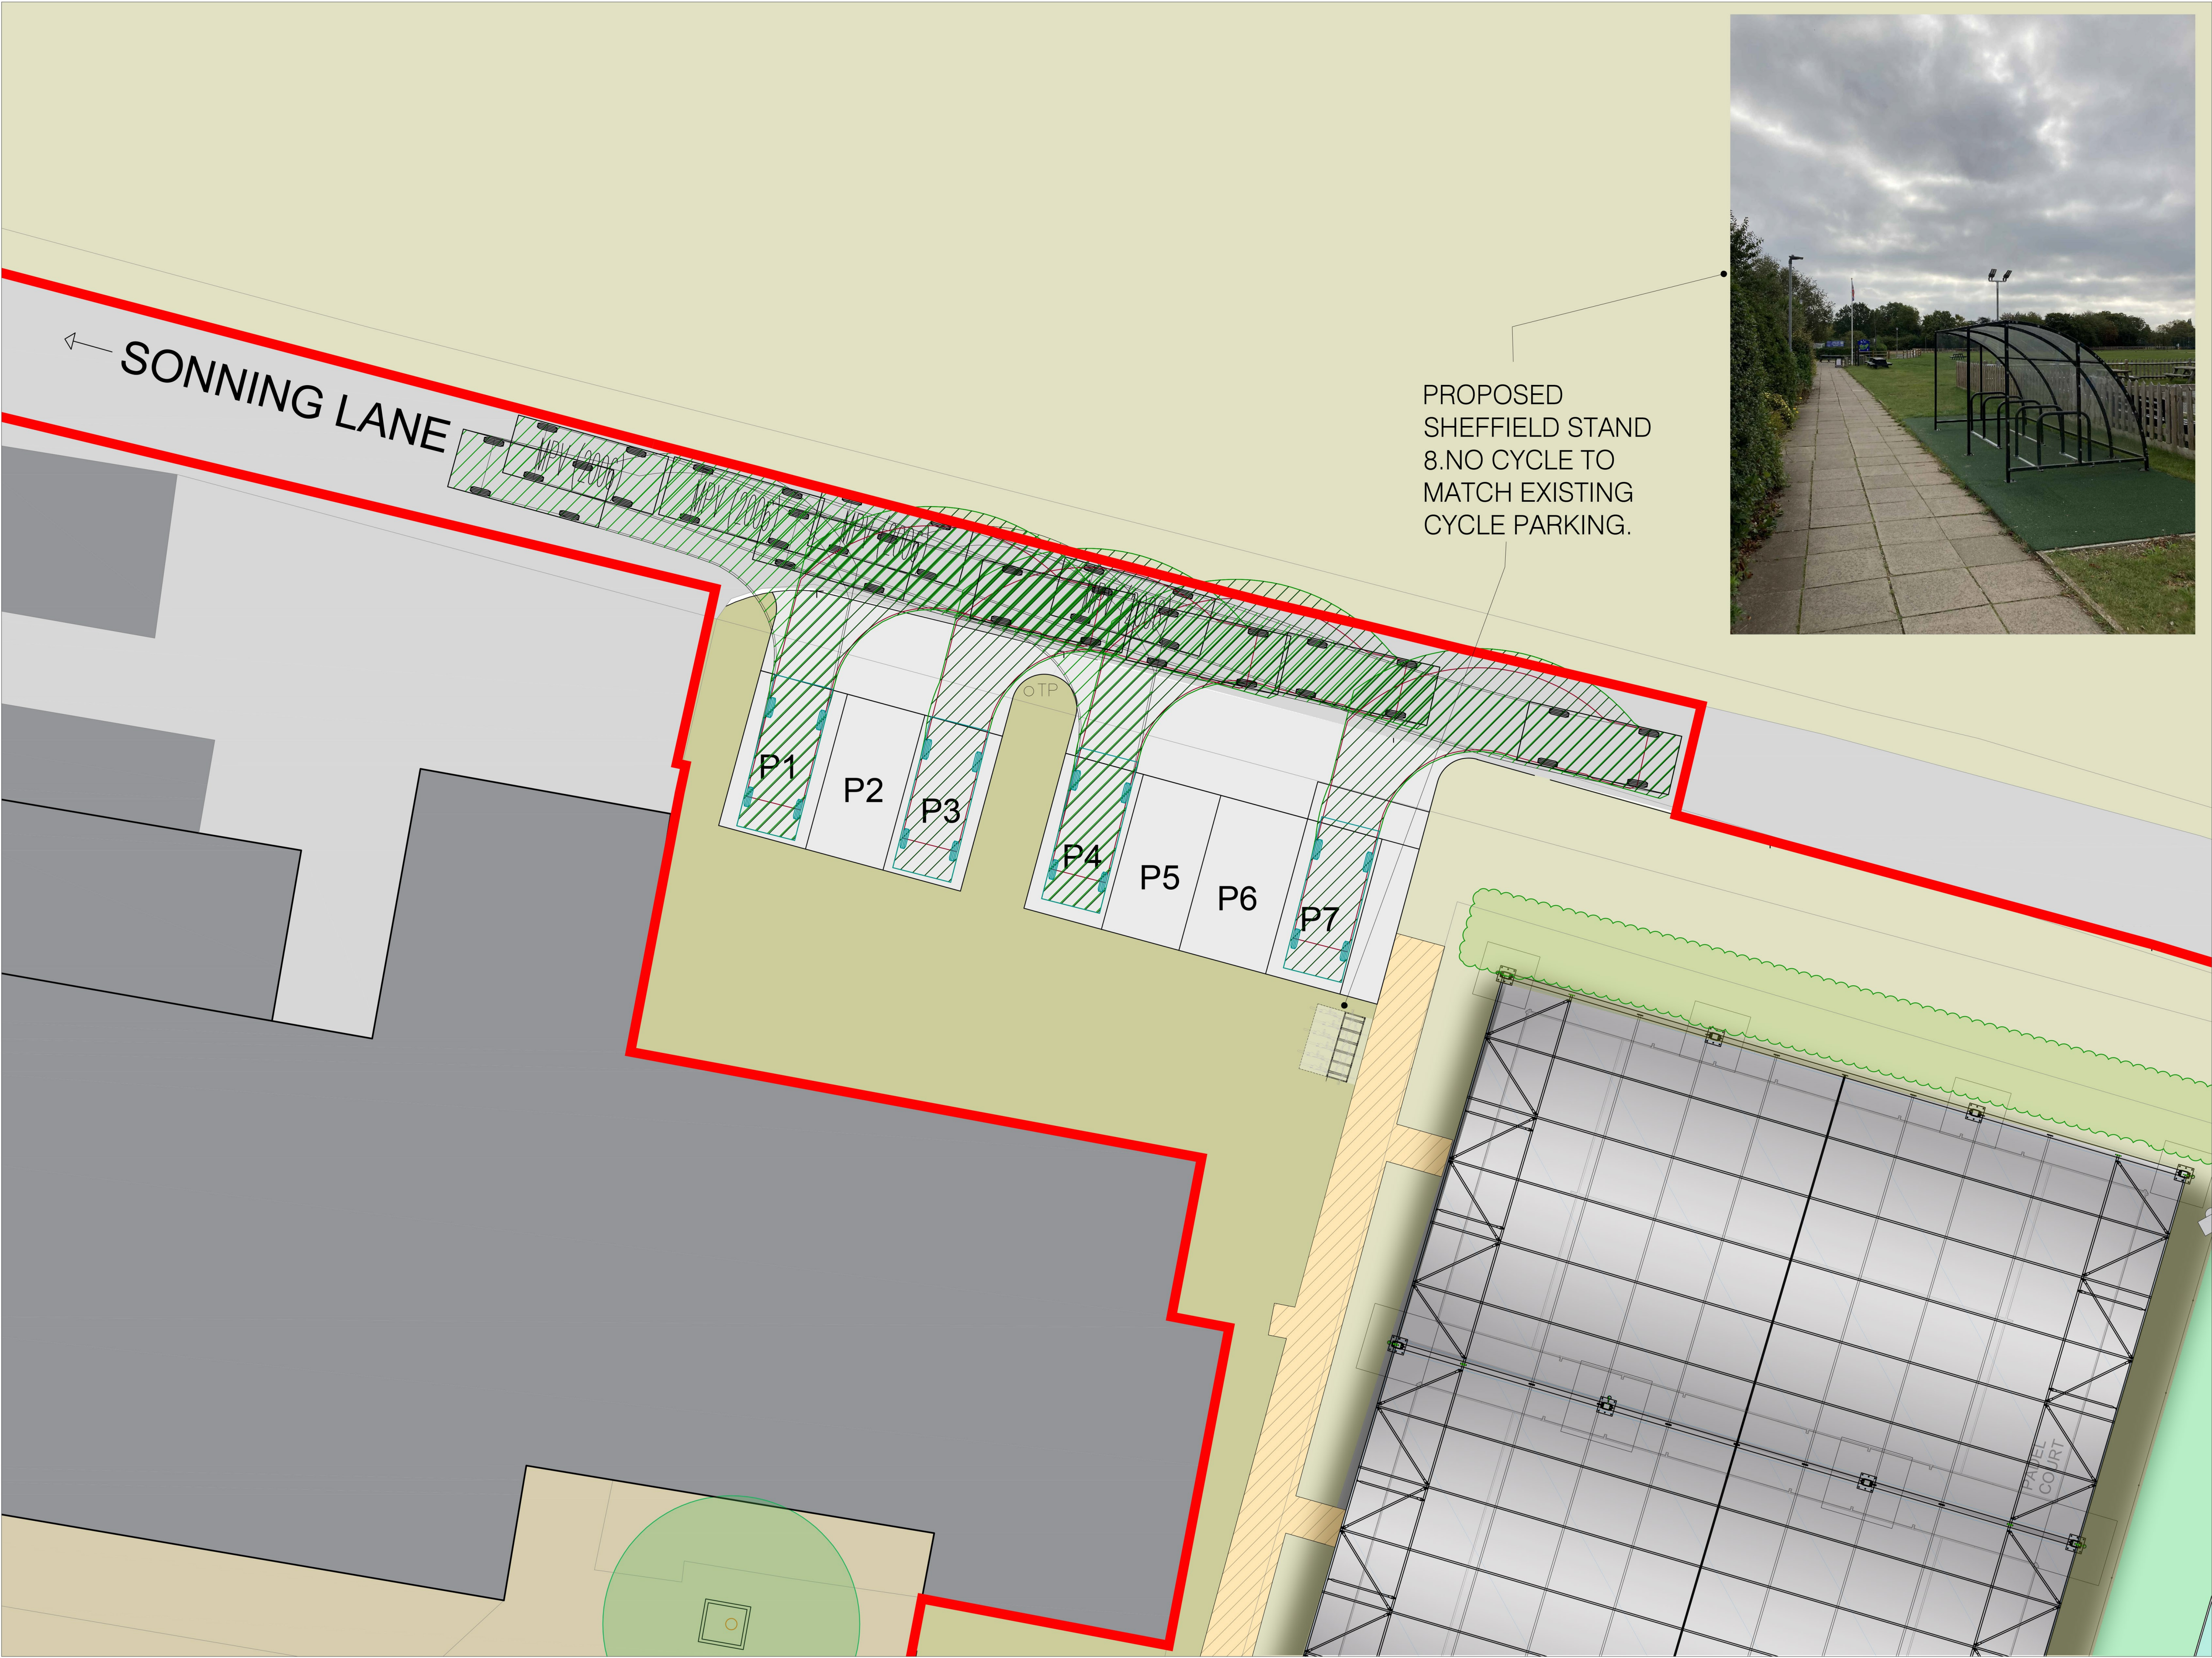

© This drawing is copyright and is not be reproduced or disclosed to third parties without hparchitectures prior permission.
Do not scale from this drawing, other than for Local Authority Planning purposes.
This drawing is to be read in conjunction with all relevant consultants, specialist manufacturers drawings and specifications.
Any discrepancies in dimensions or details on or between these drawings should be drawn to our attention.
All dimensions are in millimetres unless noted otherwise.
Any surveyed information incorporated within this drawing cannot be guaranteed as accurate unless confirmed by fixed dimension.

P1	17.07.25	ISSUED FOR PLANNING CONDITION DISCHARGE.		GJD
Rev	Date	Description		By

PLANNING



hparchitecture.co.uk / 01344 752 271
Manhattan House, 140 High Street, Crowthorne,
Berkshire RG45 7AY

Client
PADELSTARS

Project
**PADEL COURTS,
BERKSHIRE COUNTY SPORTS CLUB**
Drawing
CYCLE PARKING LAYOUT

Scale	Date	Drawn By	Checked By
1:100@A1	01/07/2025	GJD	GJD
Project No.	Drawing No.	Revision	
24.415	04	P1	

CYCLE PARKING LAYOUT

