




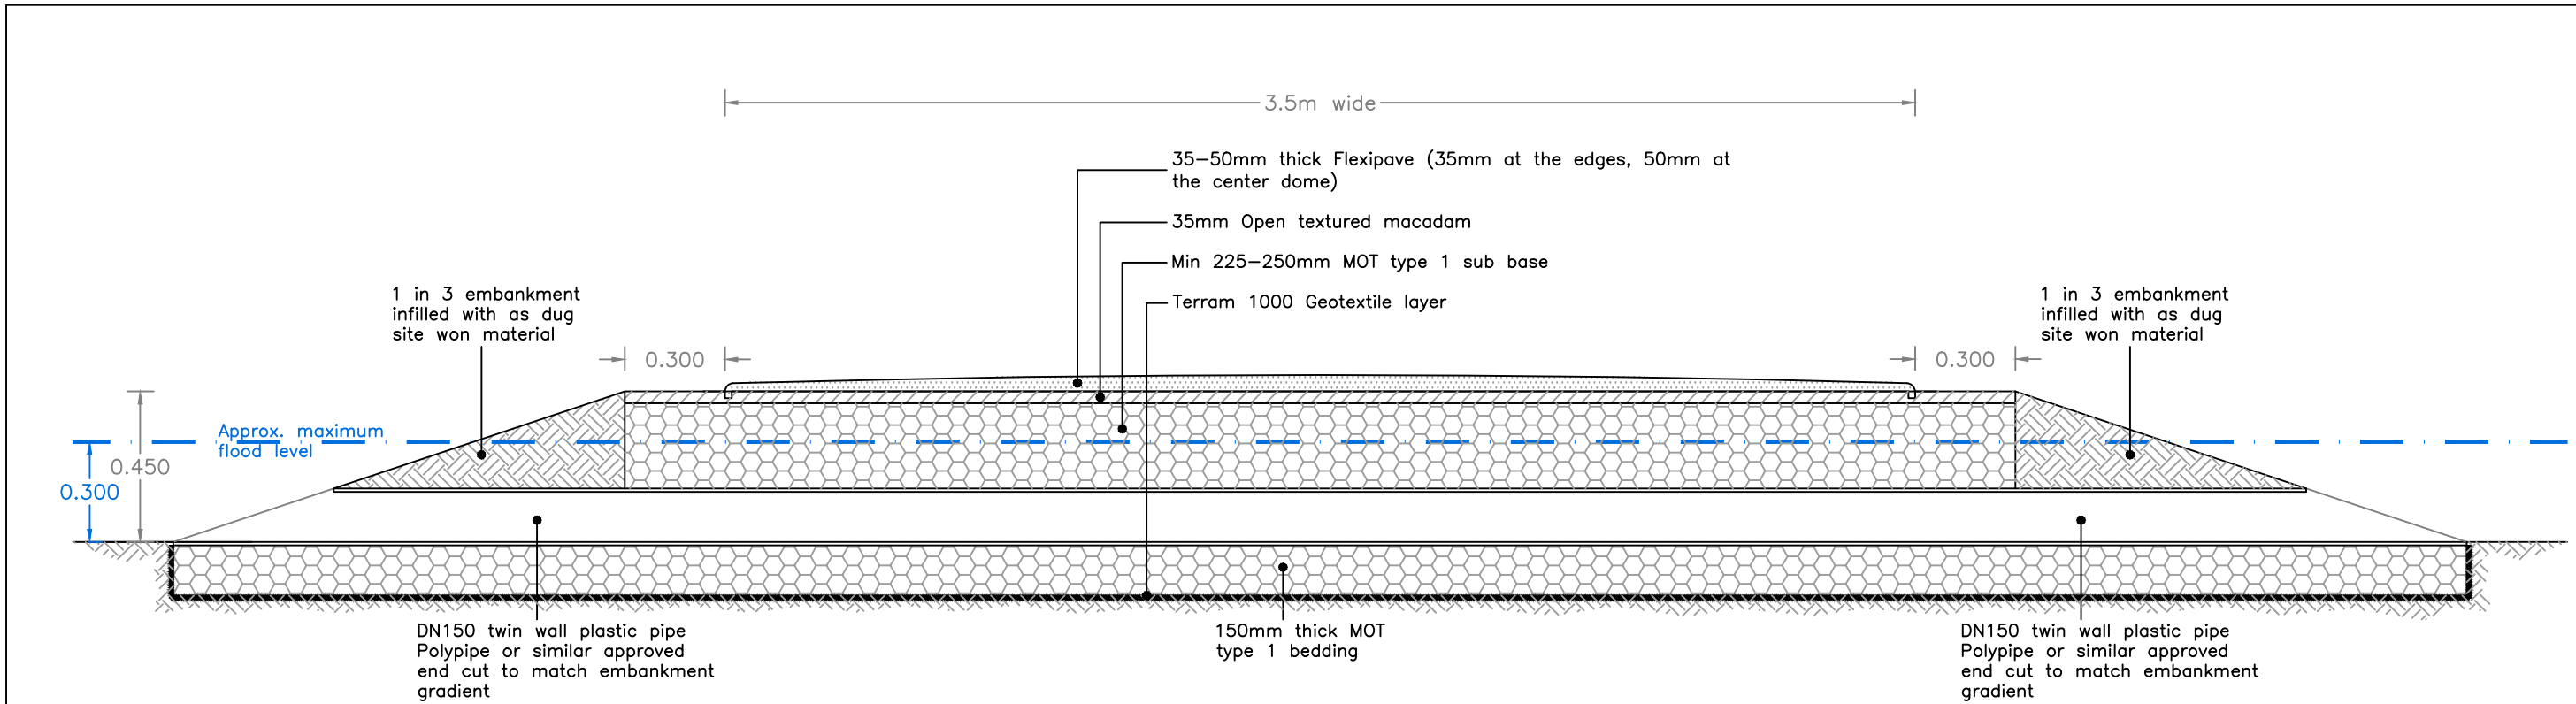


TYPICAL SECTION THROUGH 3.5m WIDE
FOOTPATH/CYCLEWAY RAISED MIN 450mm
ABOVE 1/100yr + cc FLOOD LEVEL
Scale 1:20

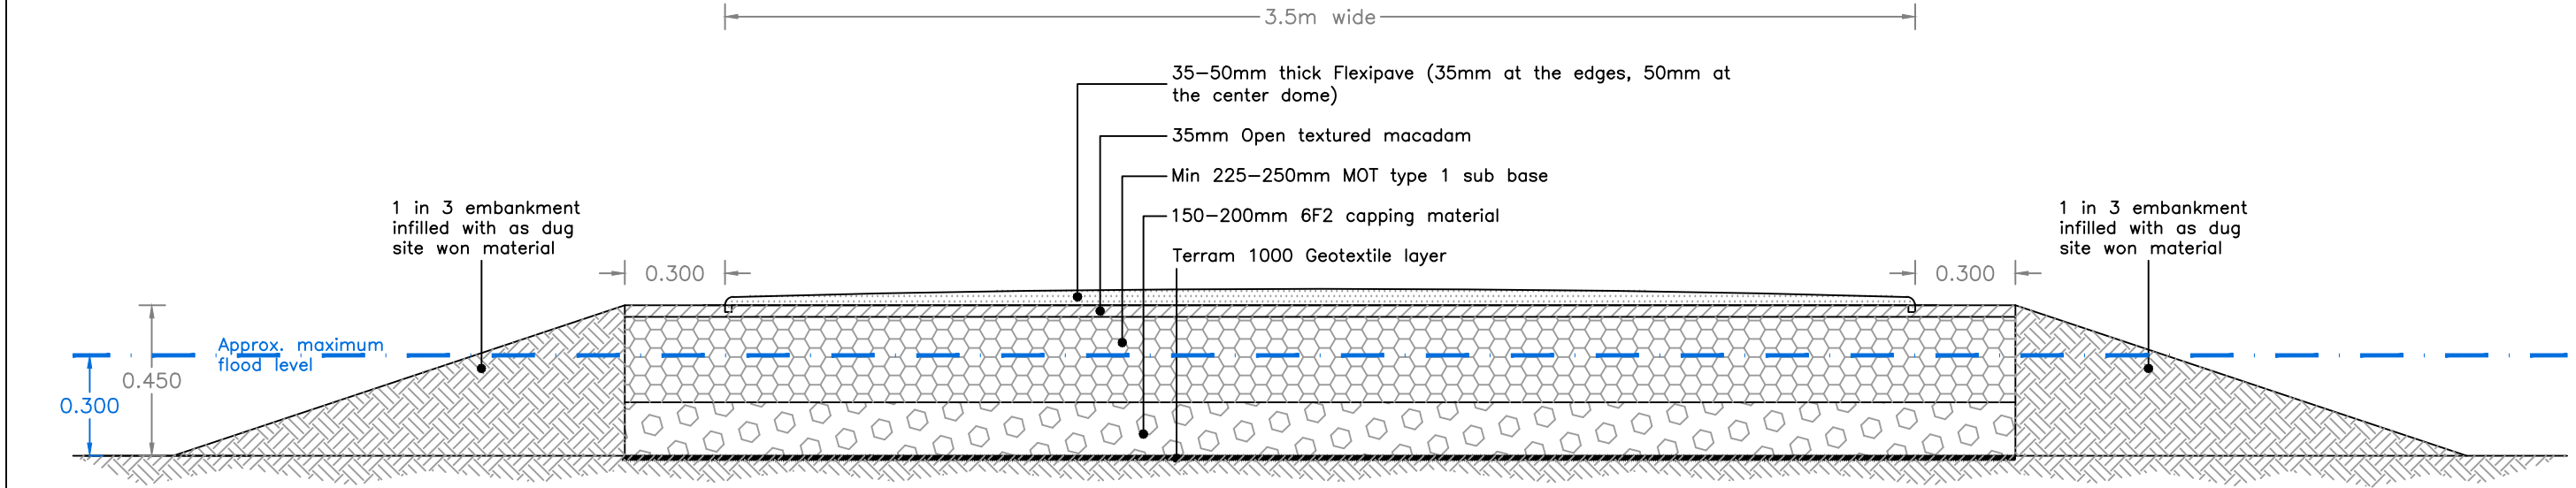

TYPICAL SECTION THROUGH 3.5m WIDE
FOOTPATH/CYCLEWAY RAISED MIN 450mm
ABOVE 1/100yr + cc FLOOD LEVEL
Scale 1:20

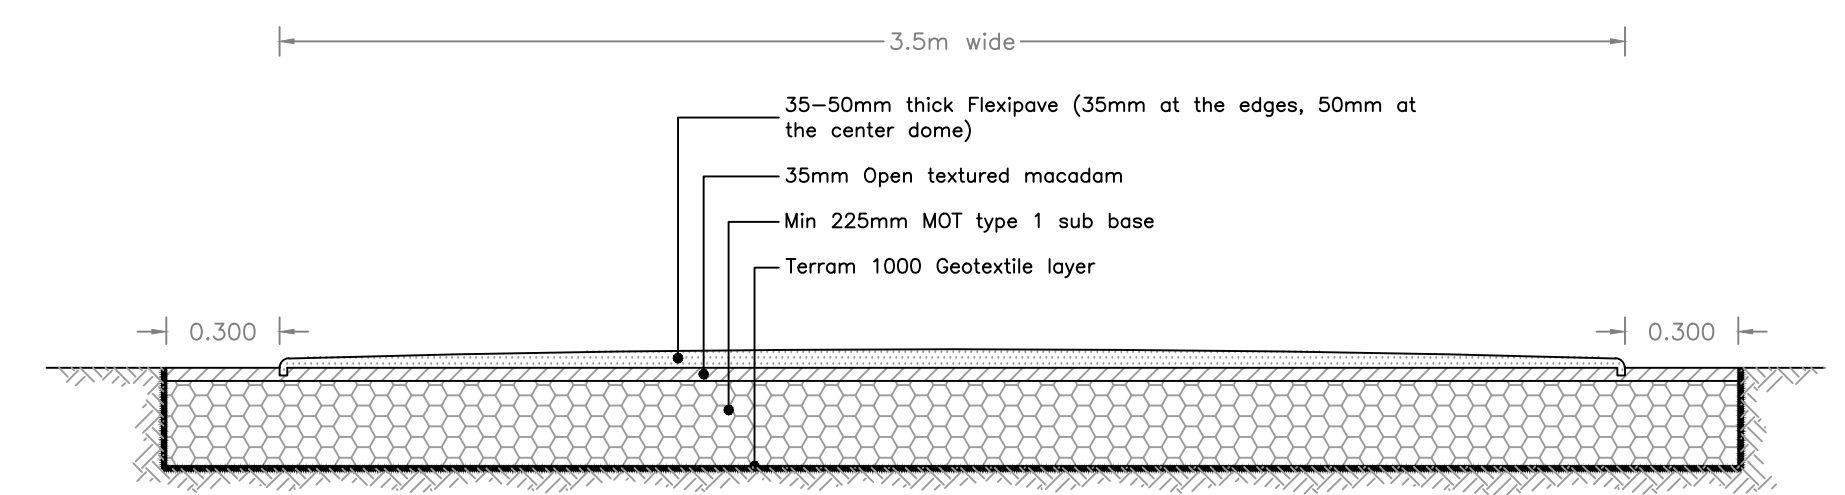


TYPICAL SECTION THROUGH 3.5m WIDE
AT GRADE FOOTPATH/CYCLEWAY
Scale 1:20

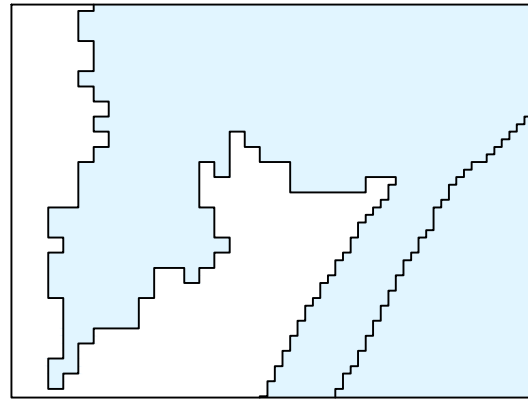


Location of 1/100yr
+ cc flood zone

Location of raised
footpath/cycleway indicating
position of DN150 flood culverts

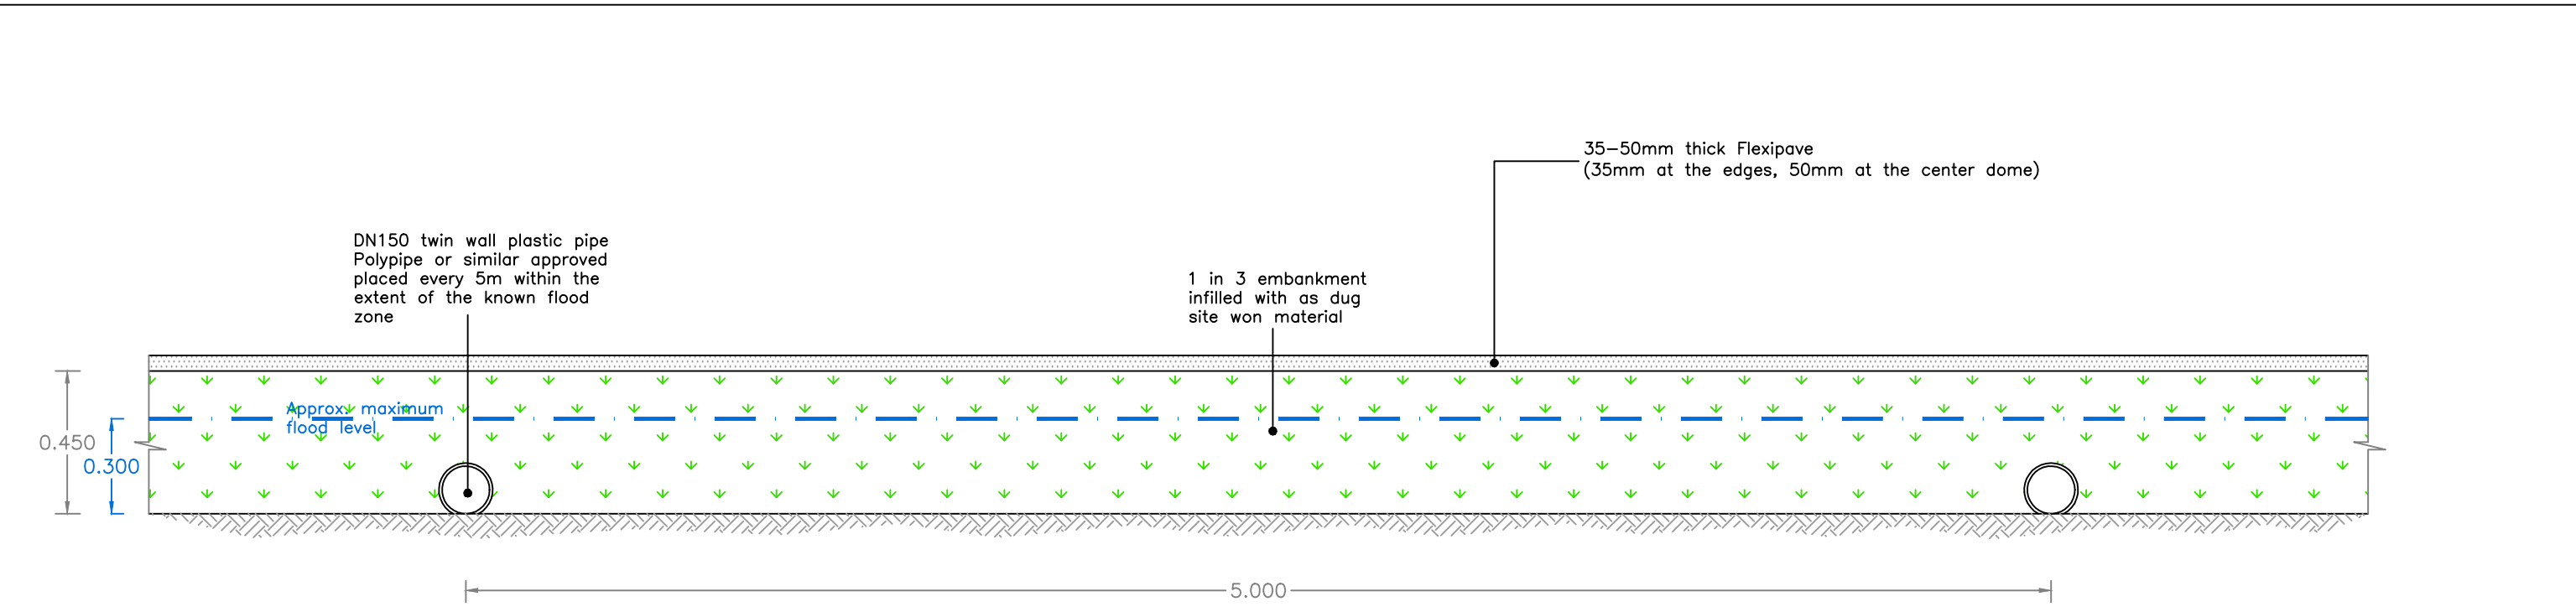


TYPICAL ELEVATION OF 3.5m WIDE
FOOTPATH/CYCLEWAY RAISED MIN 450mm
ABOVE 1/100yr + cc FLOOD LEVEL
Scale 1:20

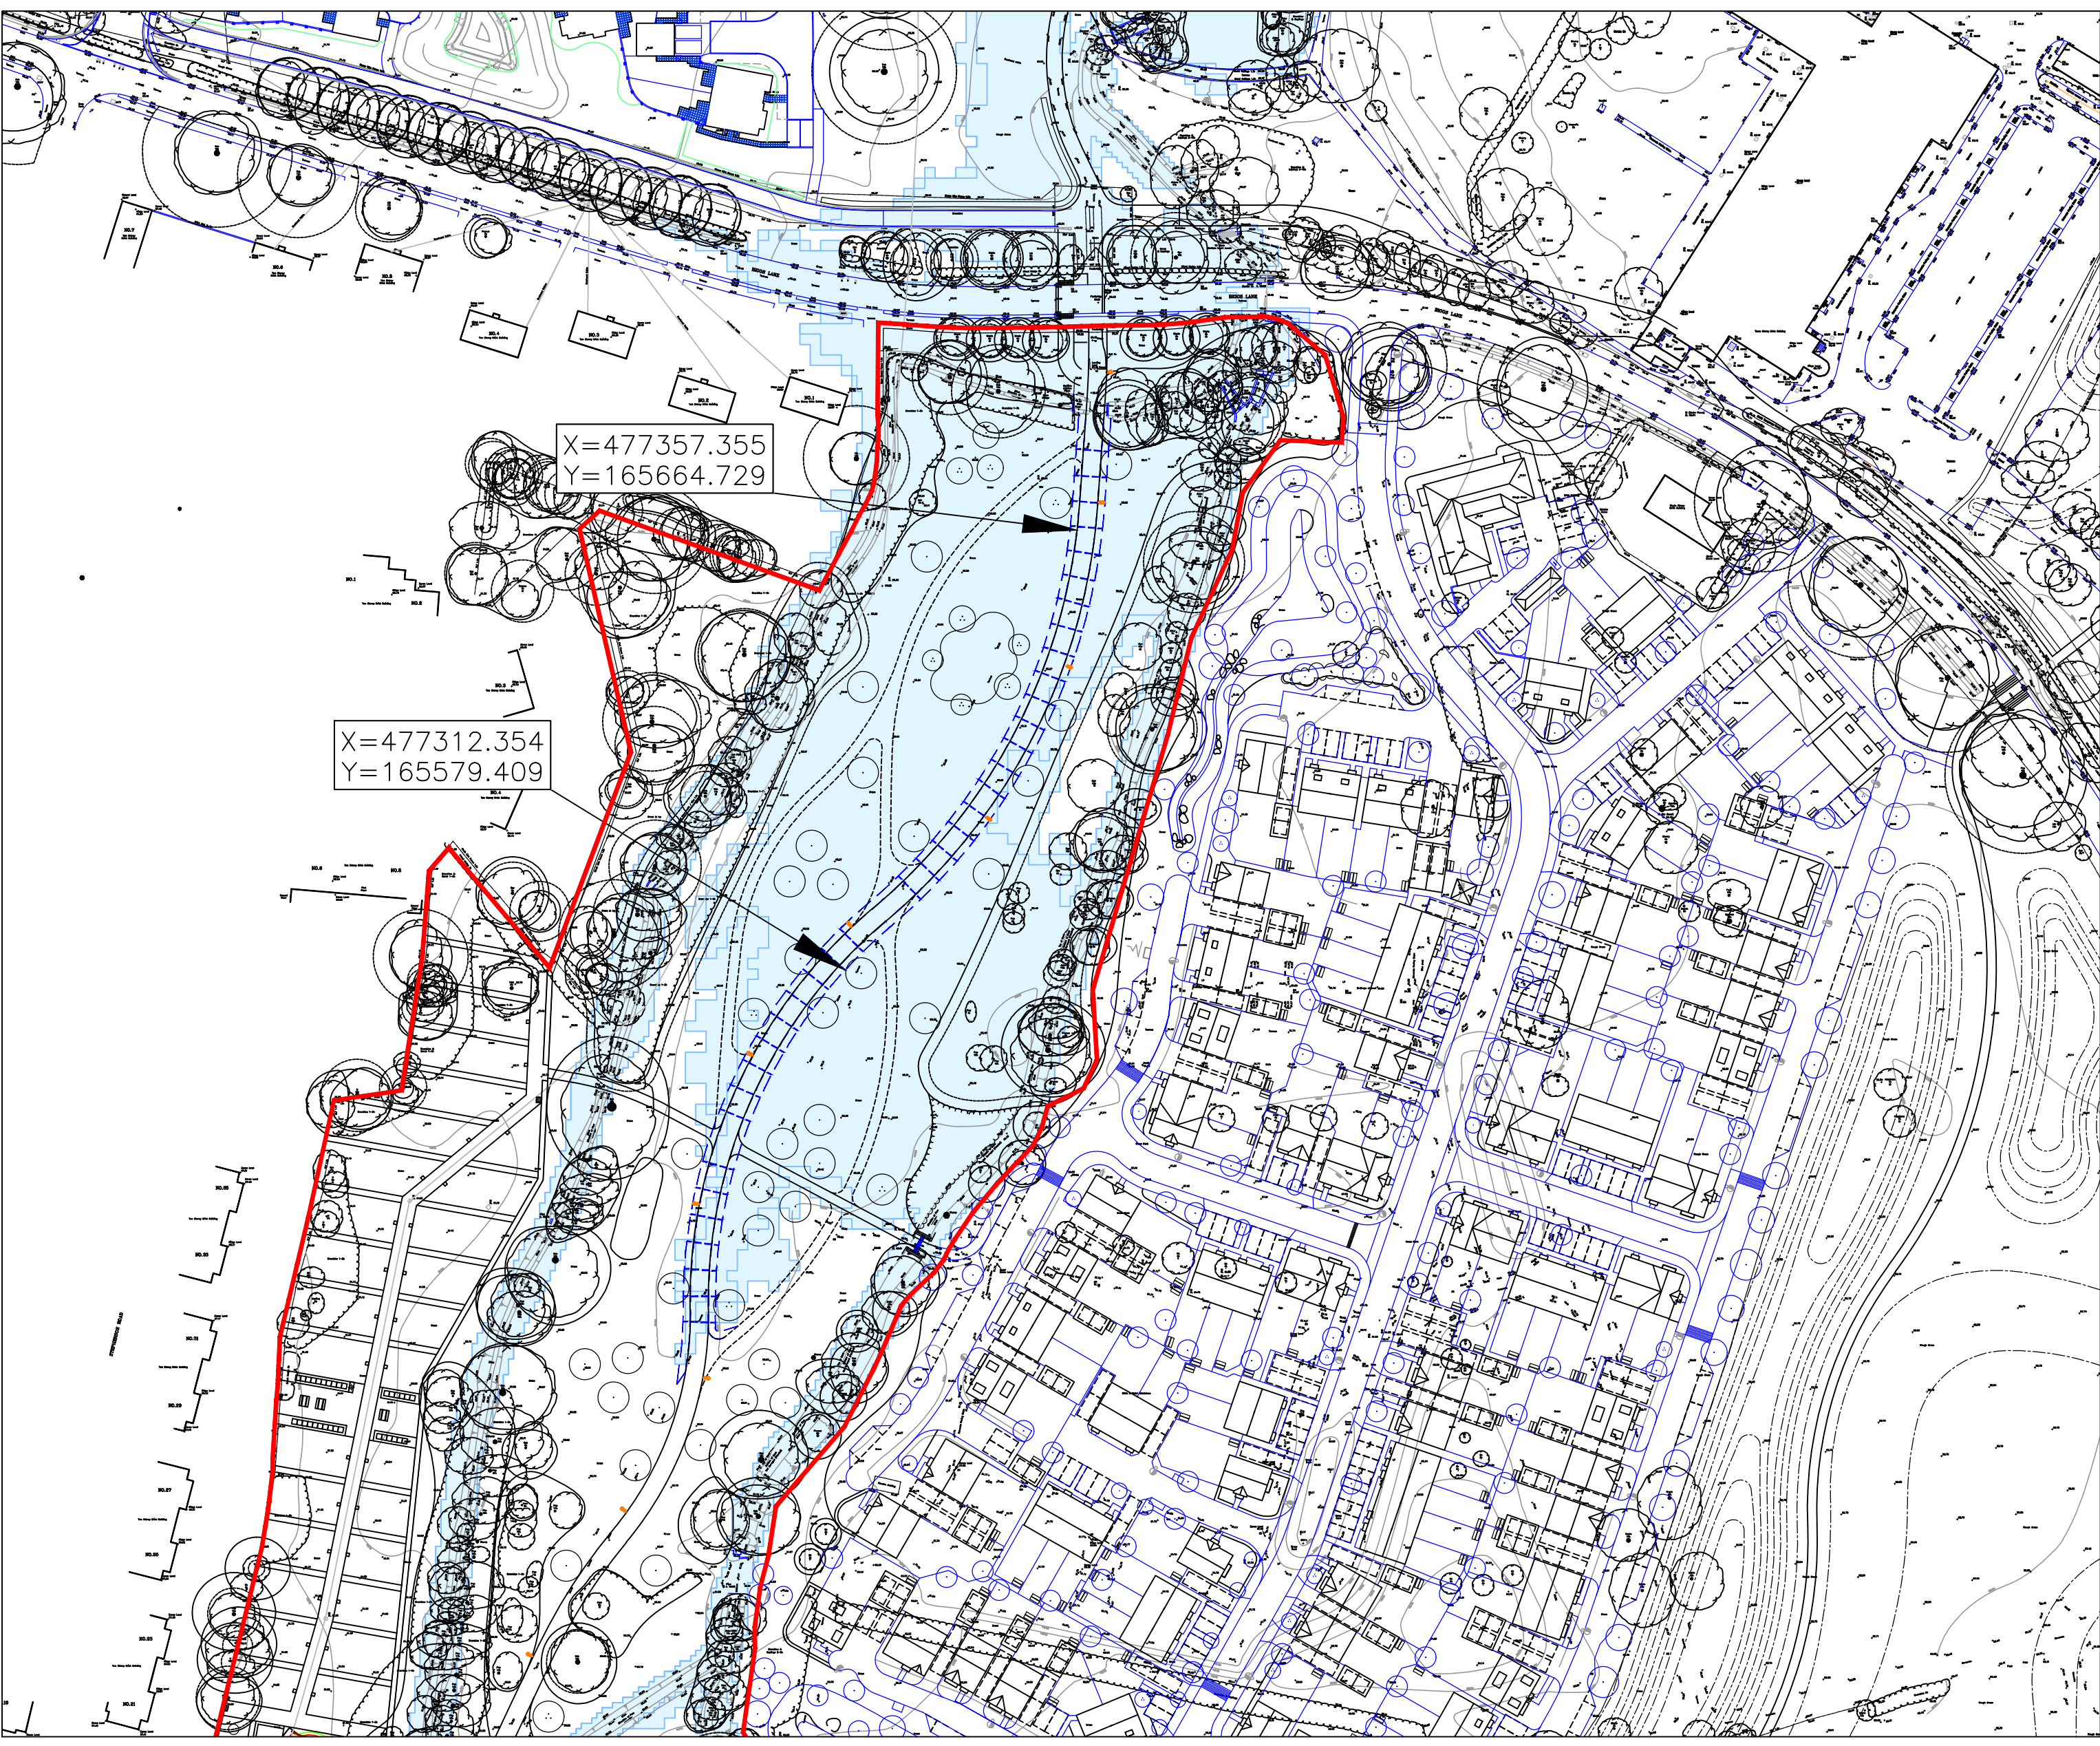

LOCATION OF RAISED FOOTPATH/CYCLEWAY
WITHIN FLOOD ZONE
Scale 1:1000

P3	24.08.26	Client comments added to layout	EB	KTG
P2	17.08.26	New layout added	EB	KTG
P1	13/07/26	First Issue	EB	KTG

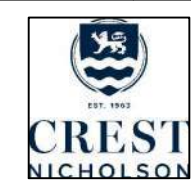
REV. No.	DATE	DESCRIPTION	DRAWN	CHECKED
Client		MJA CONSULTING CIVIL & STRUCTURAL ENGINEERS Ipsium Court, 24 The Quadrant, Abingdon Science Park, Abingdon Oxon, OX14 3YS Tel: 01235 555173 Email: mail@mjaconsulting.co.uk		
Project	Linear Park Ph3 Arborfield, Wokingham	Scale: As shown Status: PRELIMINARY		
Title	Raised footpath/cycleway details	Drawn: EB Project Engineer: KTG MJA Project No: 7715 Date: 10/07/2026 Drawing Number: 7715-MJA-SW-XX-DR-C-200 Rev: P3		



Appendix C

Aecom drawing 60312043/CIV/324

ISO A3 341mm x 118mm
Approved: _____
Checked: RL
Designer: AS
Project Management Initials:
Last Printed: 2019-08-19
Last saved by: PALMERLL
Last saved by: PALMERLL
File Name: F:\PROJECTS\MUNICIPAL INFRASTRUCTURE - ARBORFIELD GARRISON SDL\DRAWINGS\CURRENT DRAWINGS\WATERCOURSE STRUCTURE REMOVALS\60312043 CIV-323 P01 - WATERCOURSE STRUCTURE REMOVAL PLAN.DWG


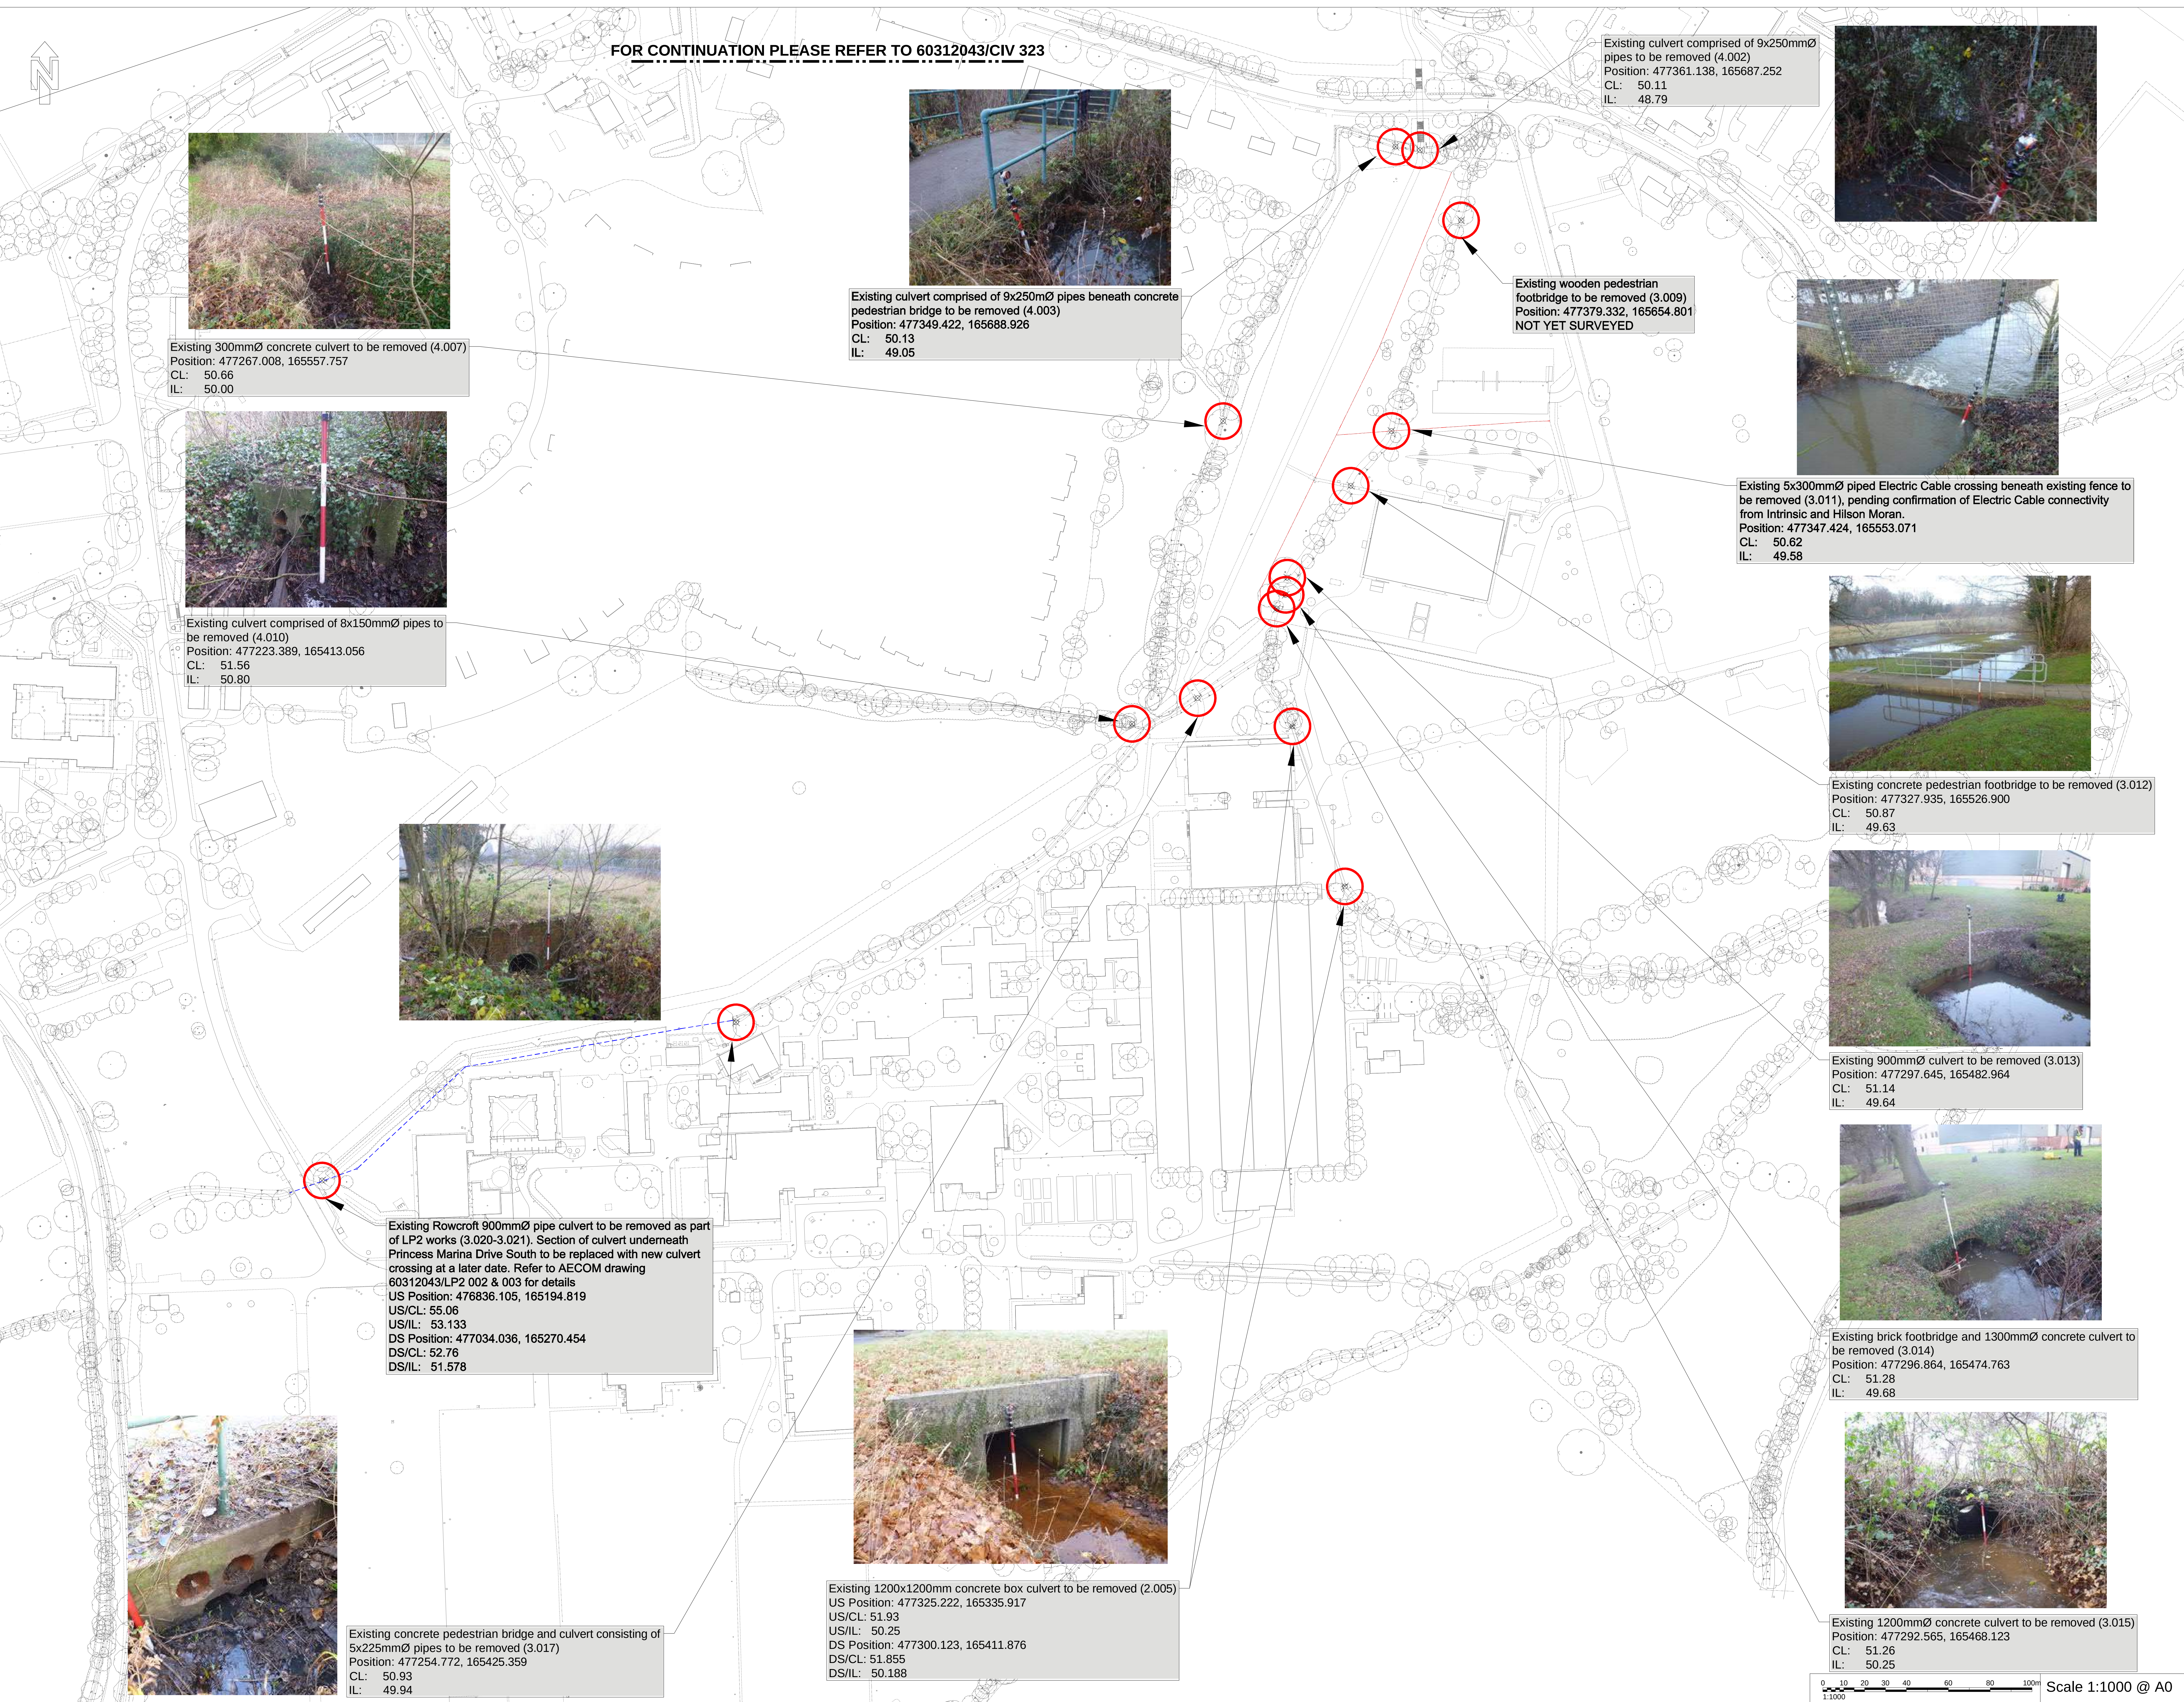


ISSUE/REVISION			




Appendix D



7715-MJA-SW-XX-DR-C-201 Allotment Access and Drainage Details

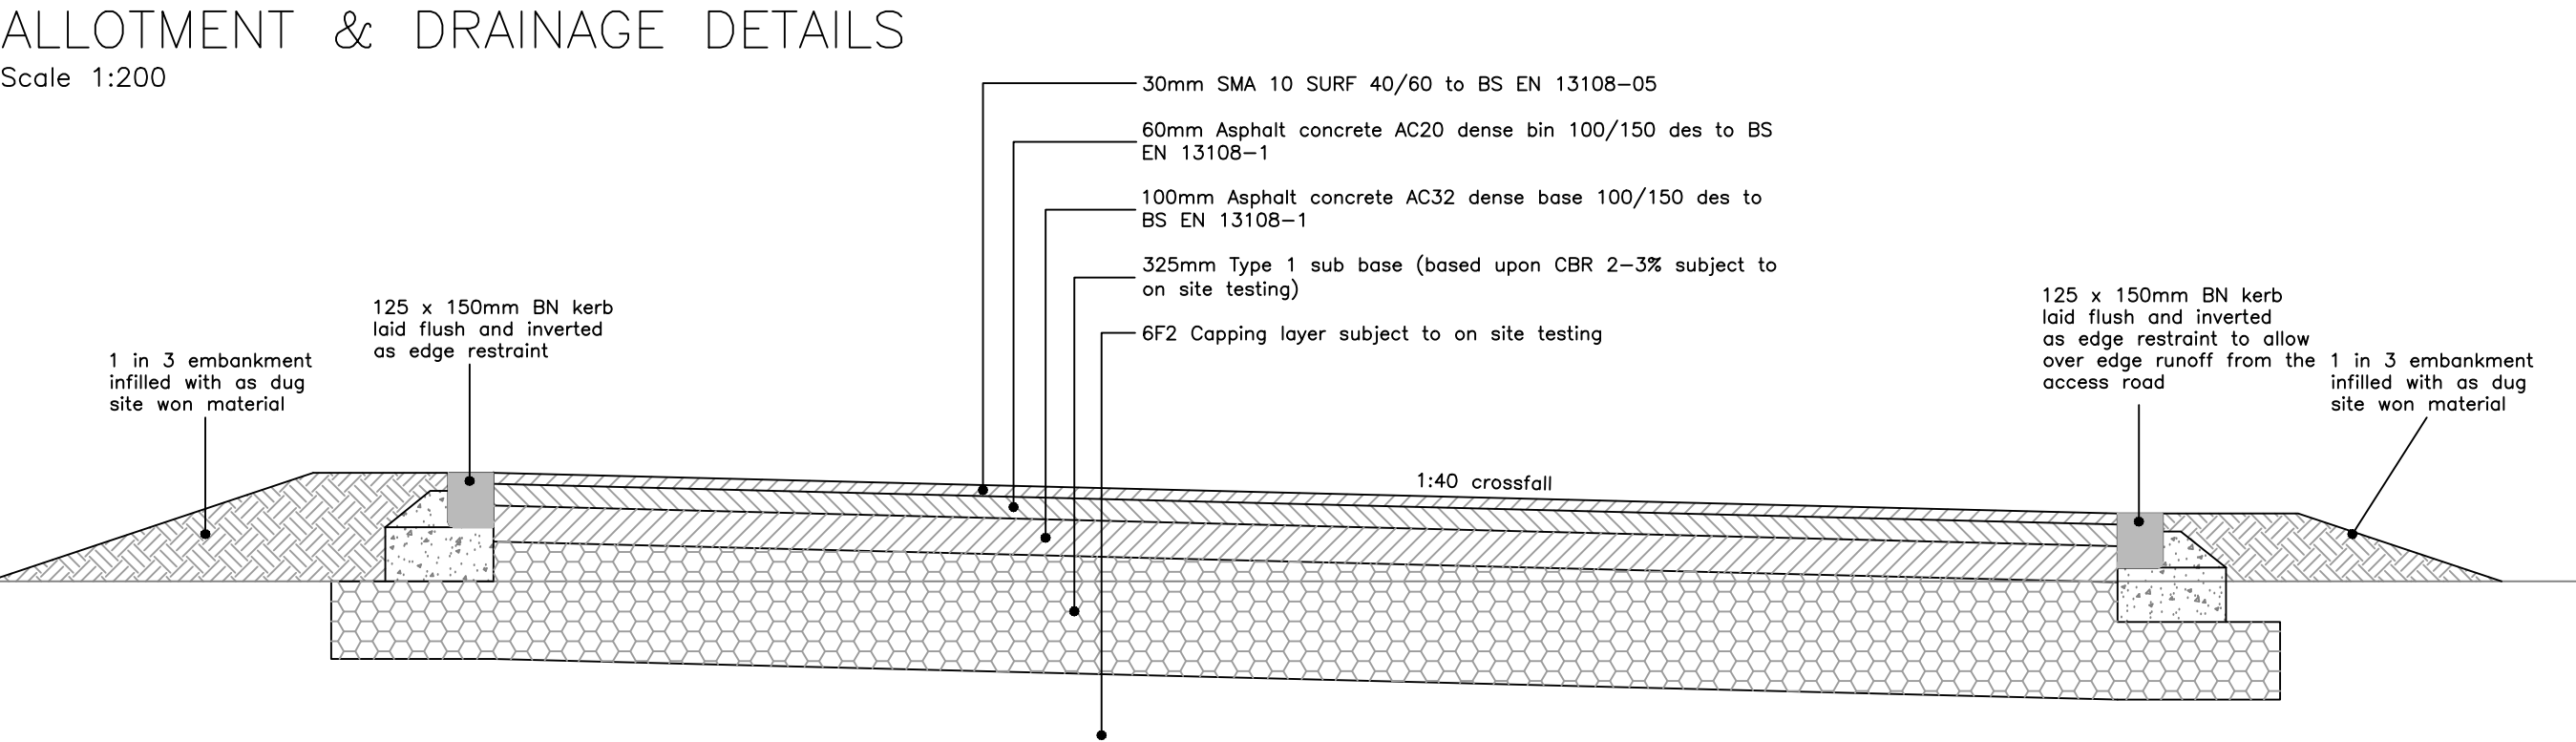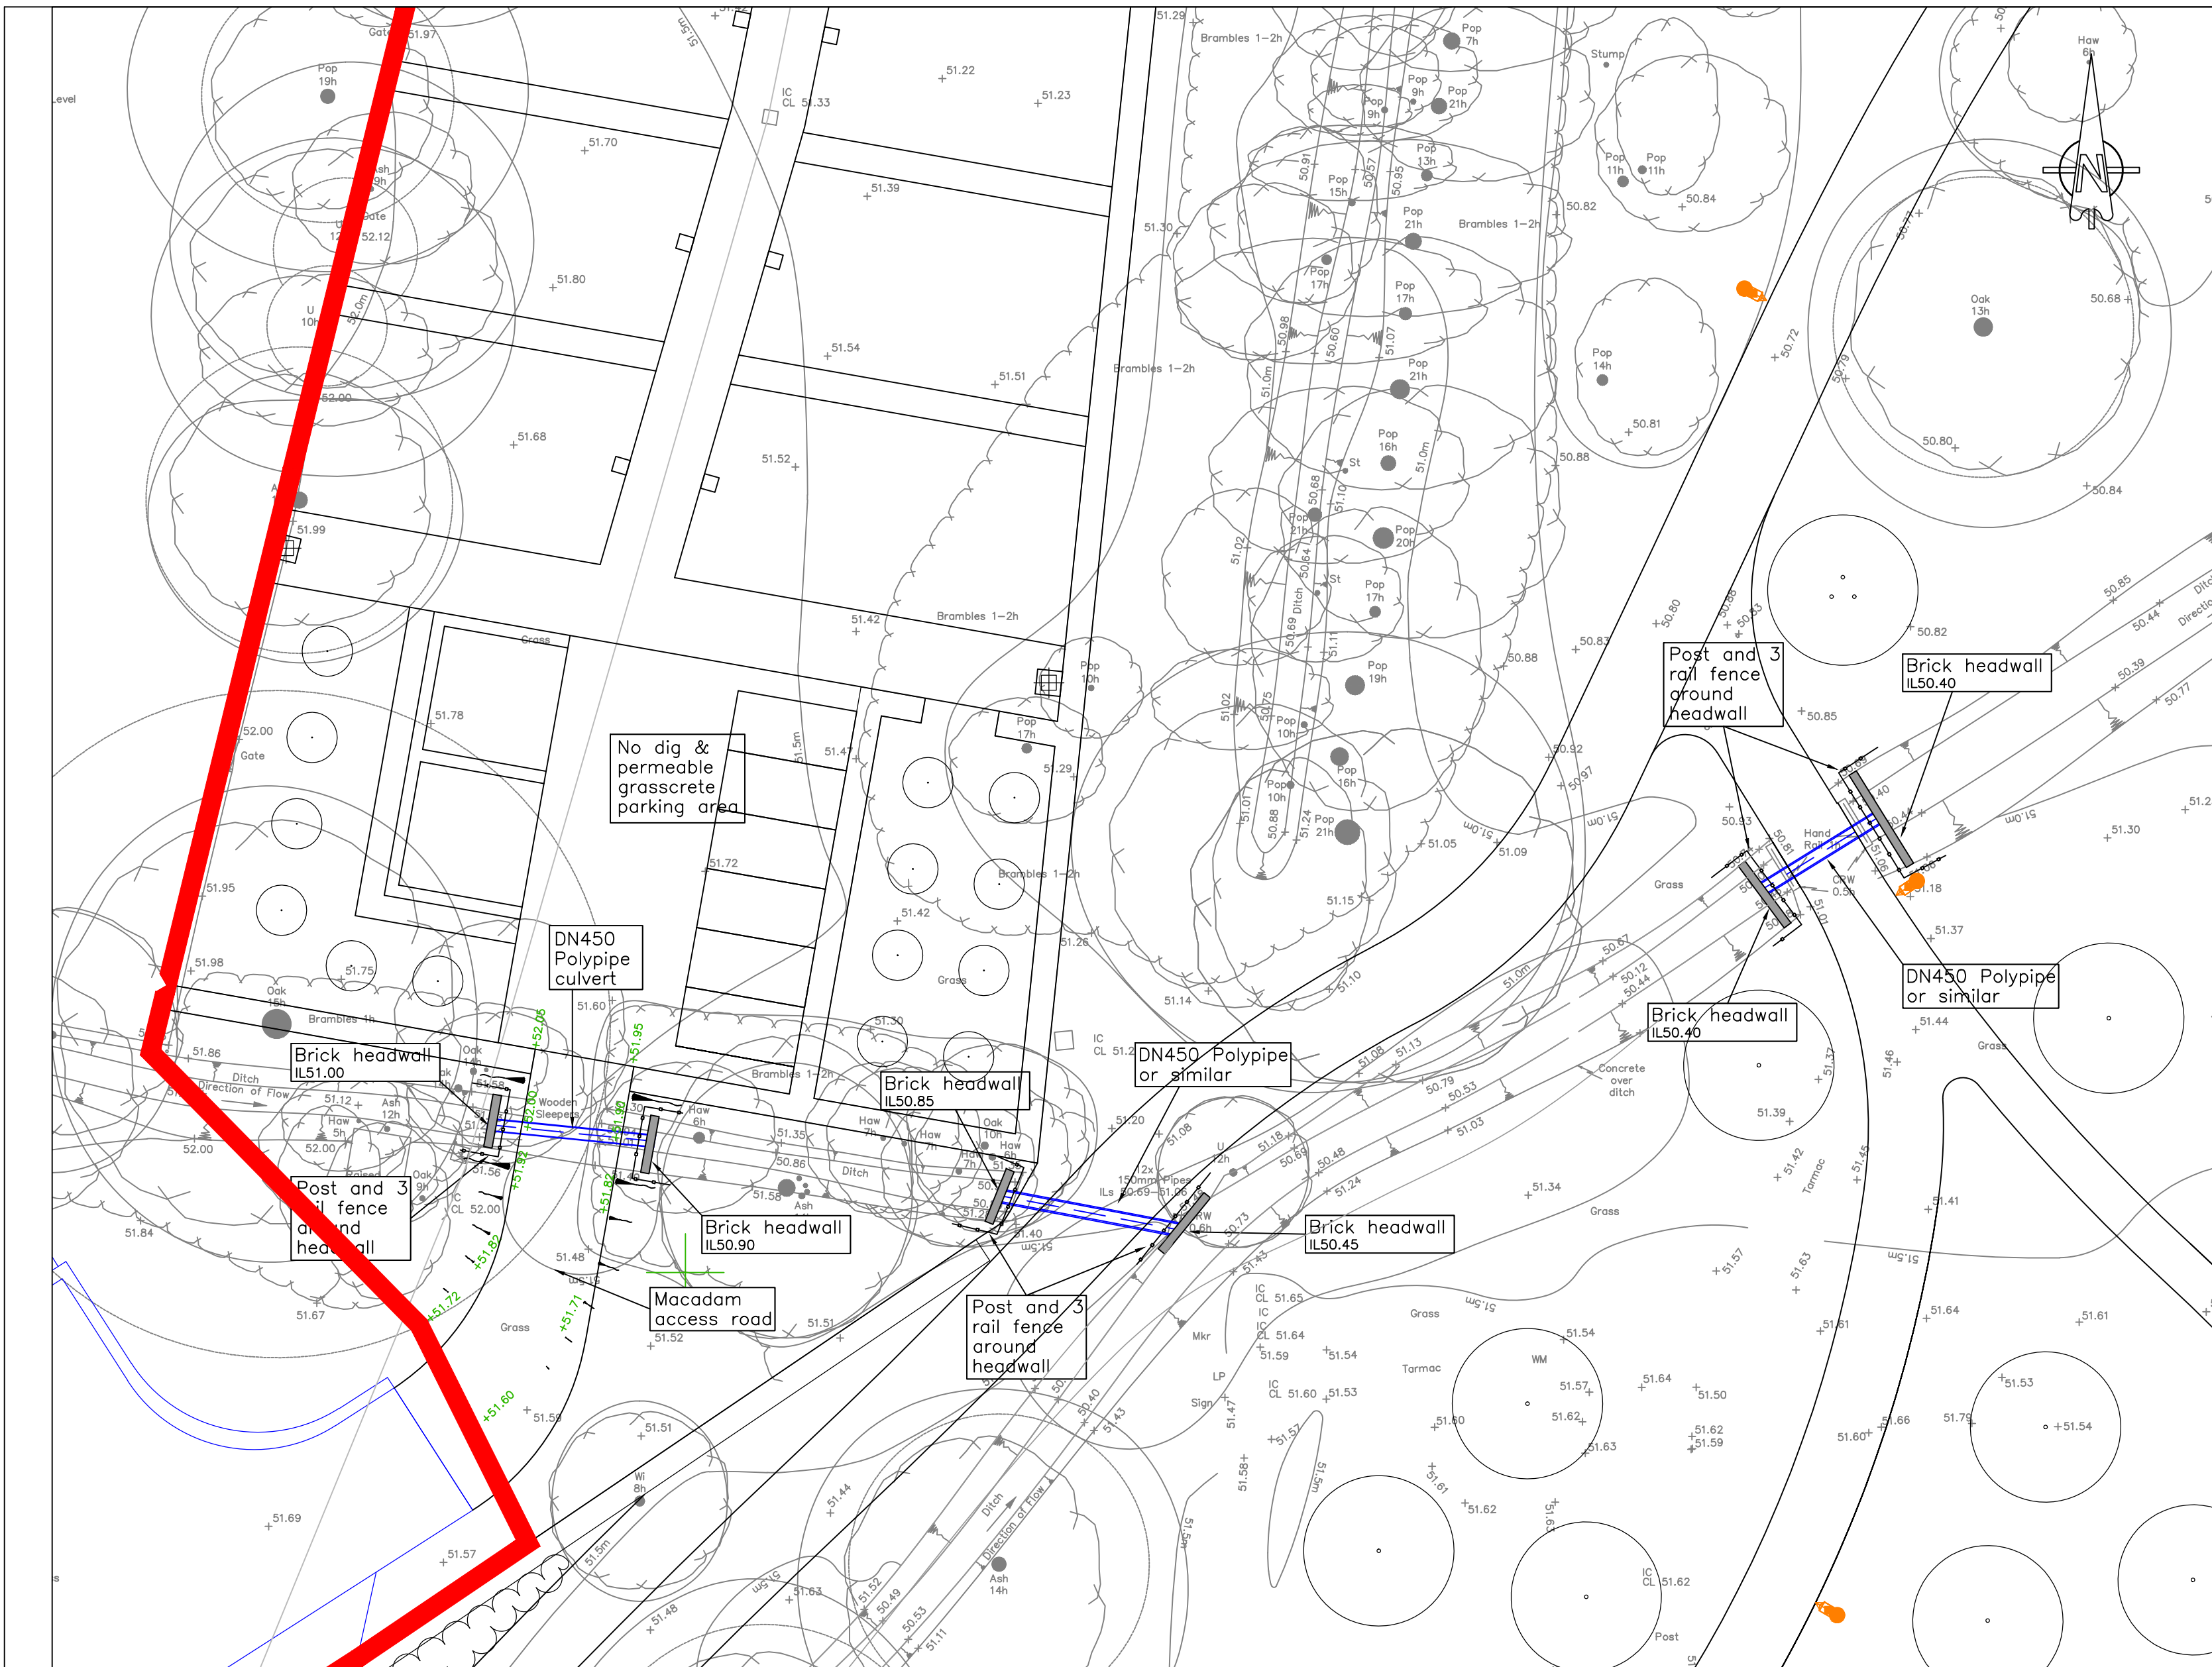

TYPICAL SECTION THROUGH 4.1m min
ALLOTMENT ACCESS ROAD
Scale 1:20

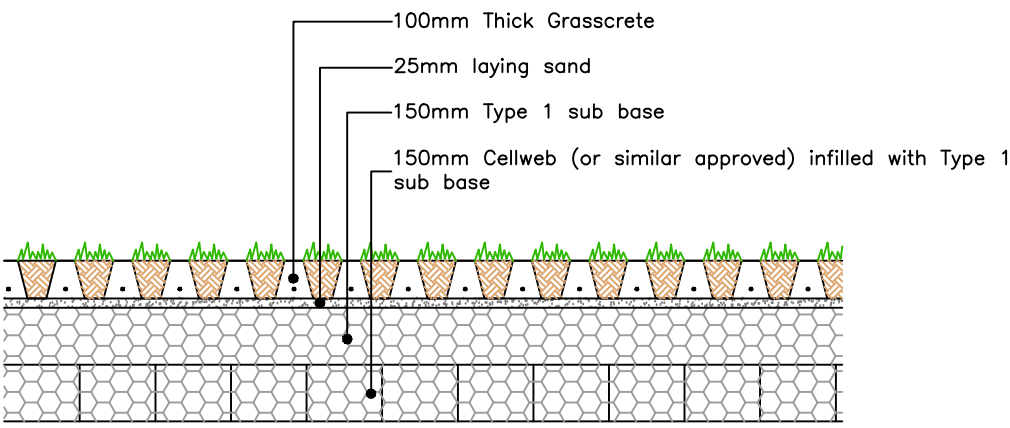

TYPICAL SECTION THROUGH NO DIG
PERMEABLE GRASSCRETE PARKING AREA
Scale 1:20

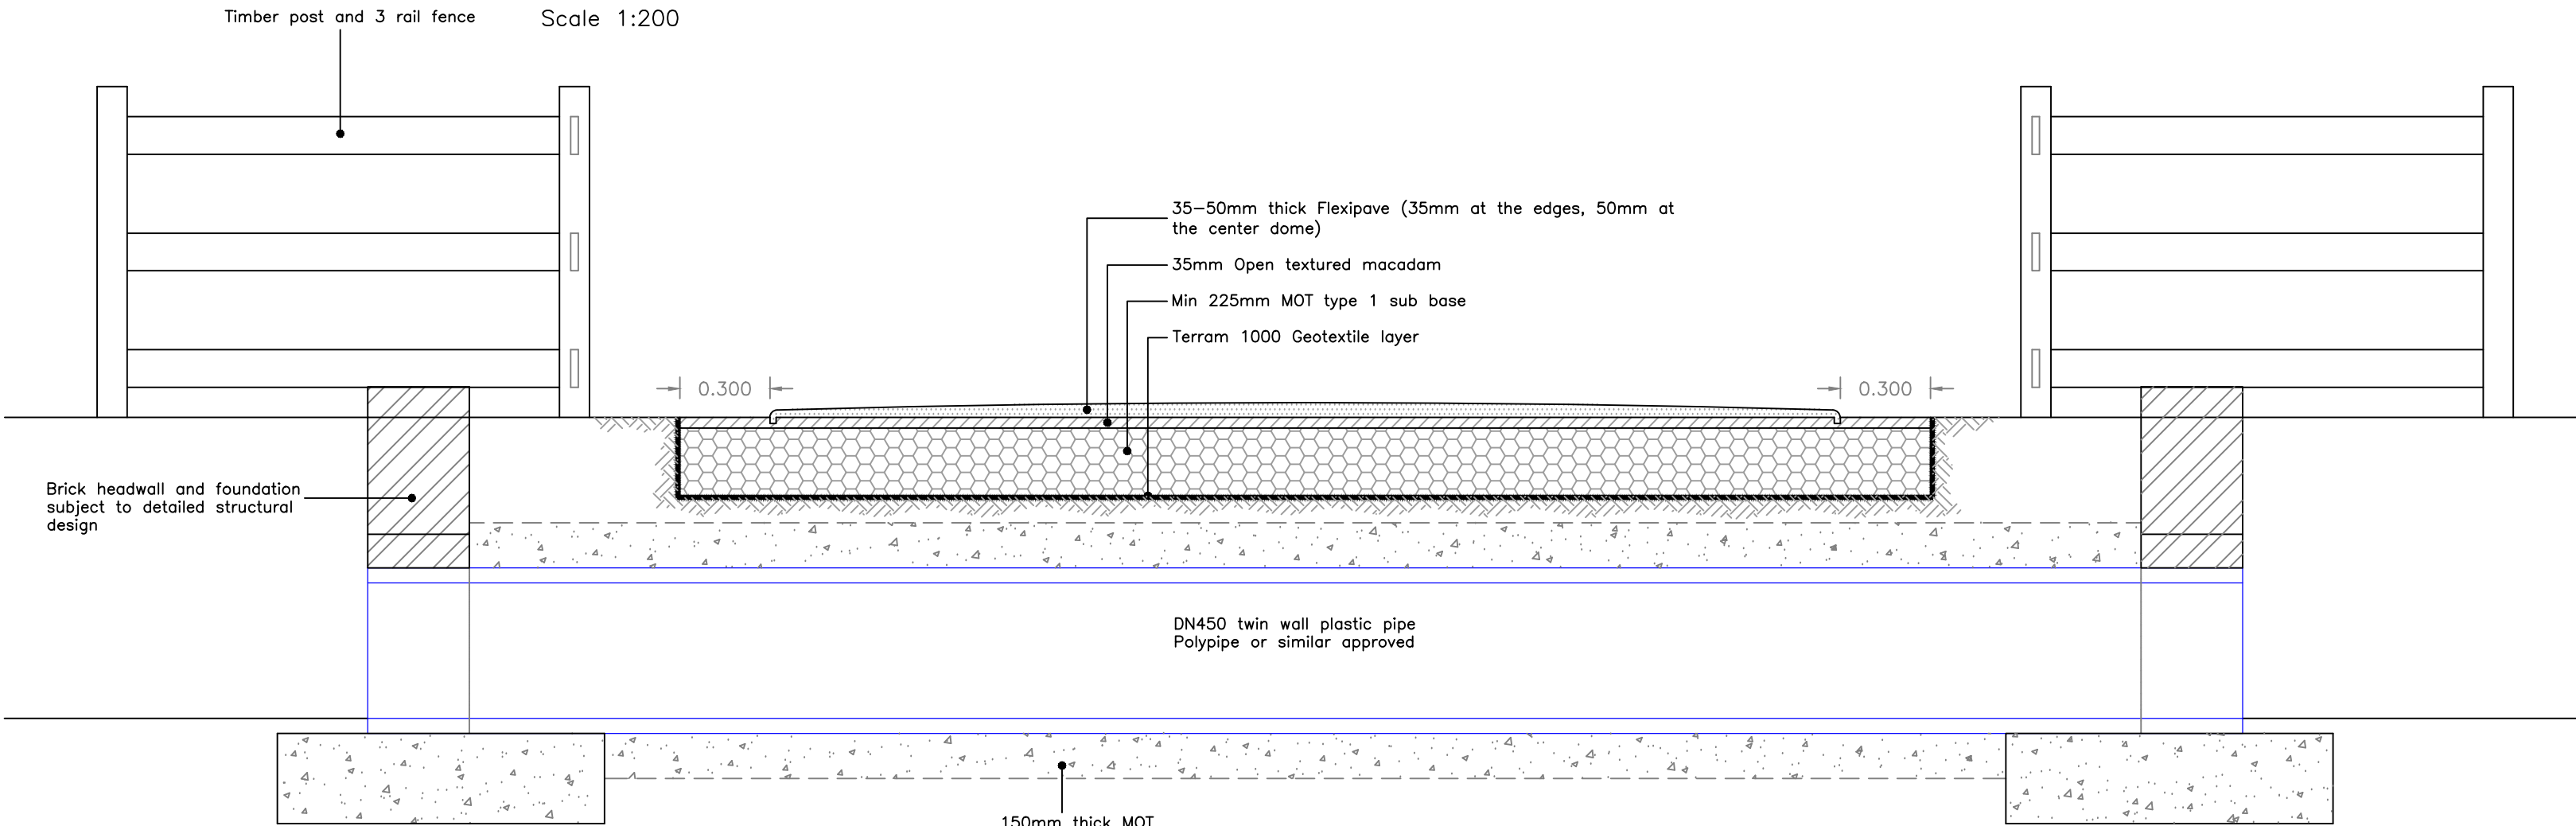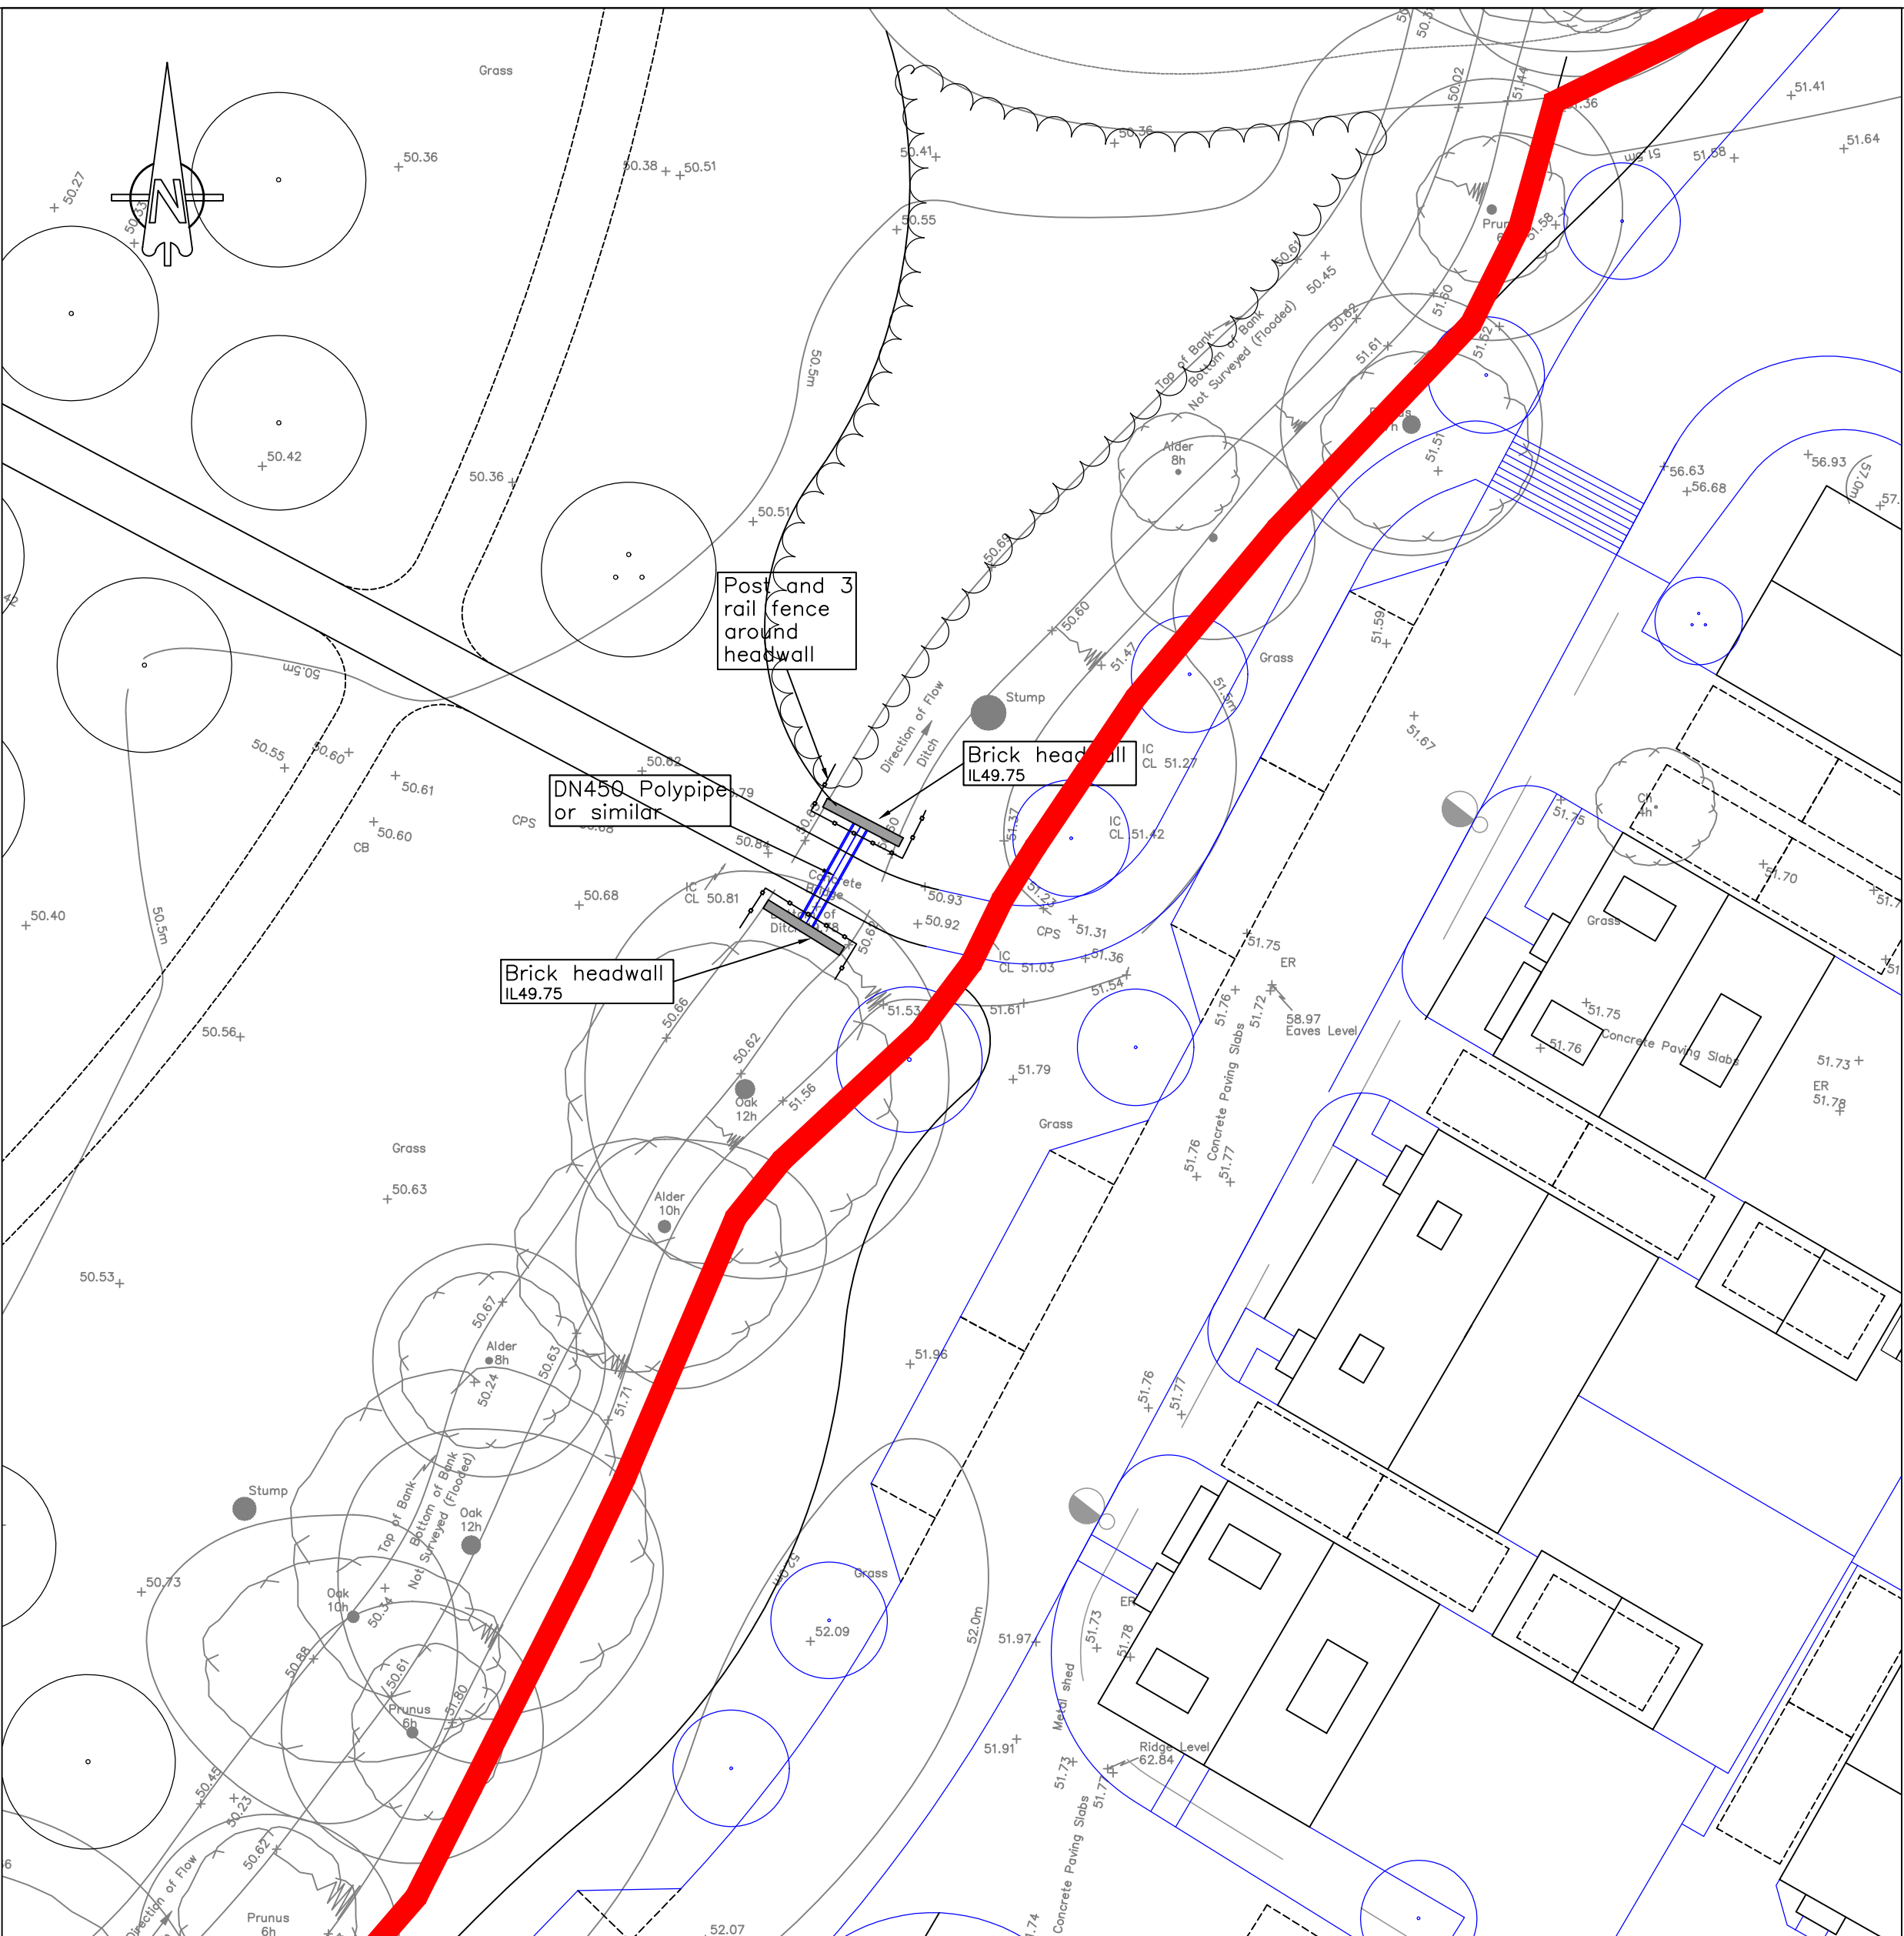

TYPICAL SECTION THROUGH
CULVERT AND CROSSING
Scale 1:20

P2	24.08.26	Client comments added to layout	EB	KTG
P1	17.08.26	First Issue	EB	KTG

REV. No.	DATE	DESCRIPTION	DRAWN	CHECKED
Client		MJA CONSULTING CIVIL & STRUCTURAL ENGINEERS Ipsium Court, 24 The Quadrant, Abingdon Science Park, Abingdon Oxon, OX14 3YS Tel: 01235 555173 Email: mail@mjaconsulting.co.uk		
Project	Linear Park Ph3 Arborfield, Wokingham	Scale: As shown Status: PRELIMINARY		
Title	Allotment access & drainage details	Drawn: Project Engineer EB KTG MJA Project No: 7715 Date: 10/07/2026 Drawing Number: 7715-MJA-SW-XX-DR-C-201 Rev: P2		