



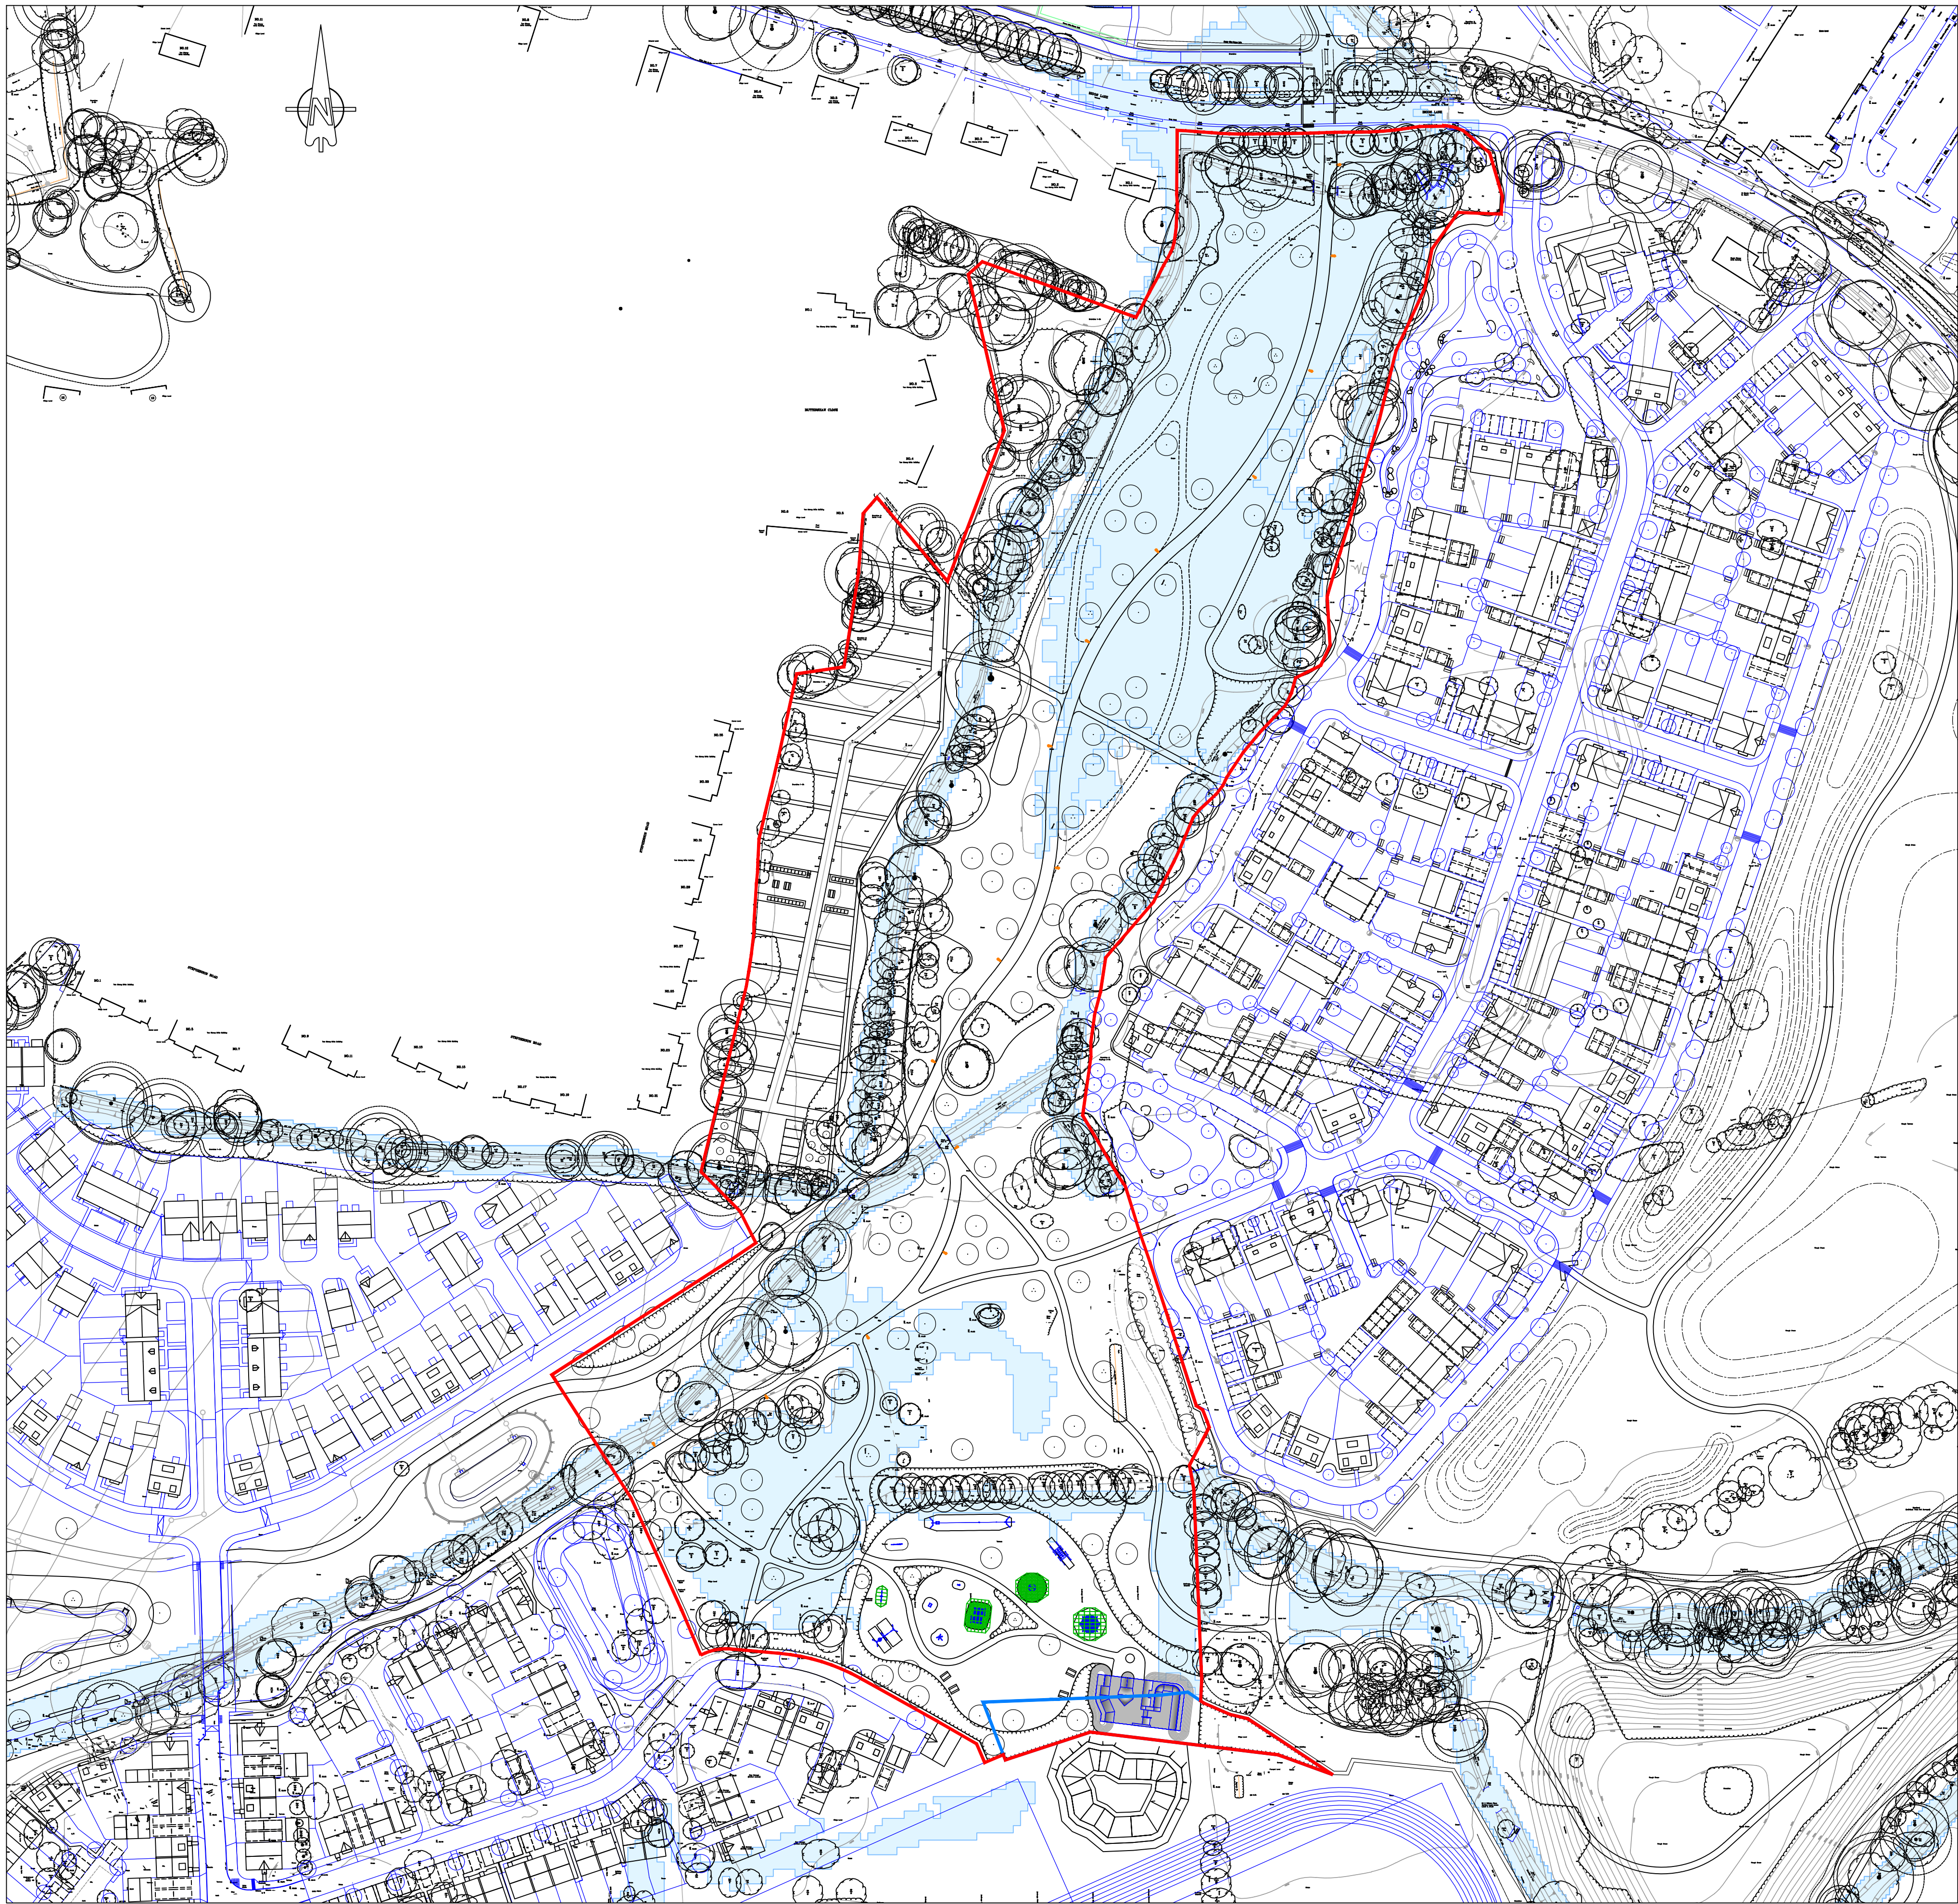

OVERALL LAYOUT
Scale 1:1000

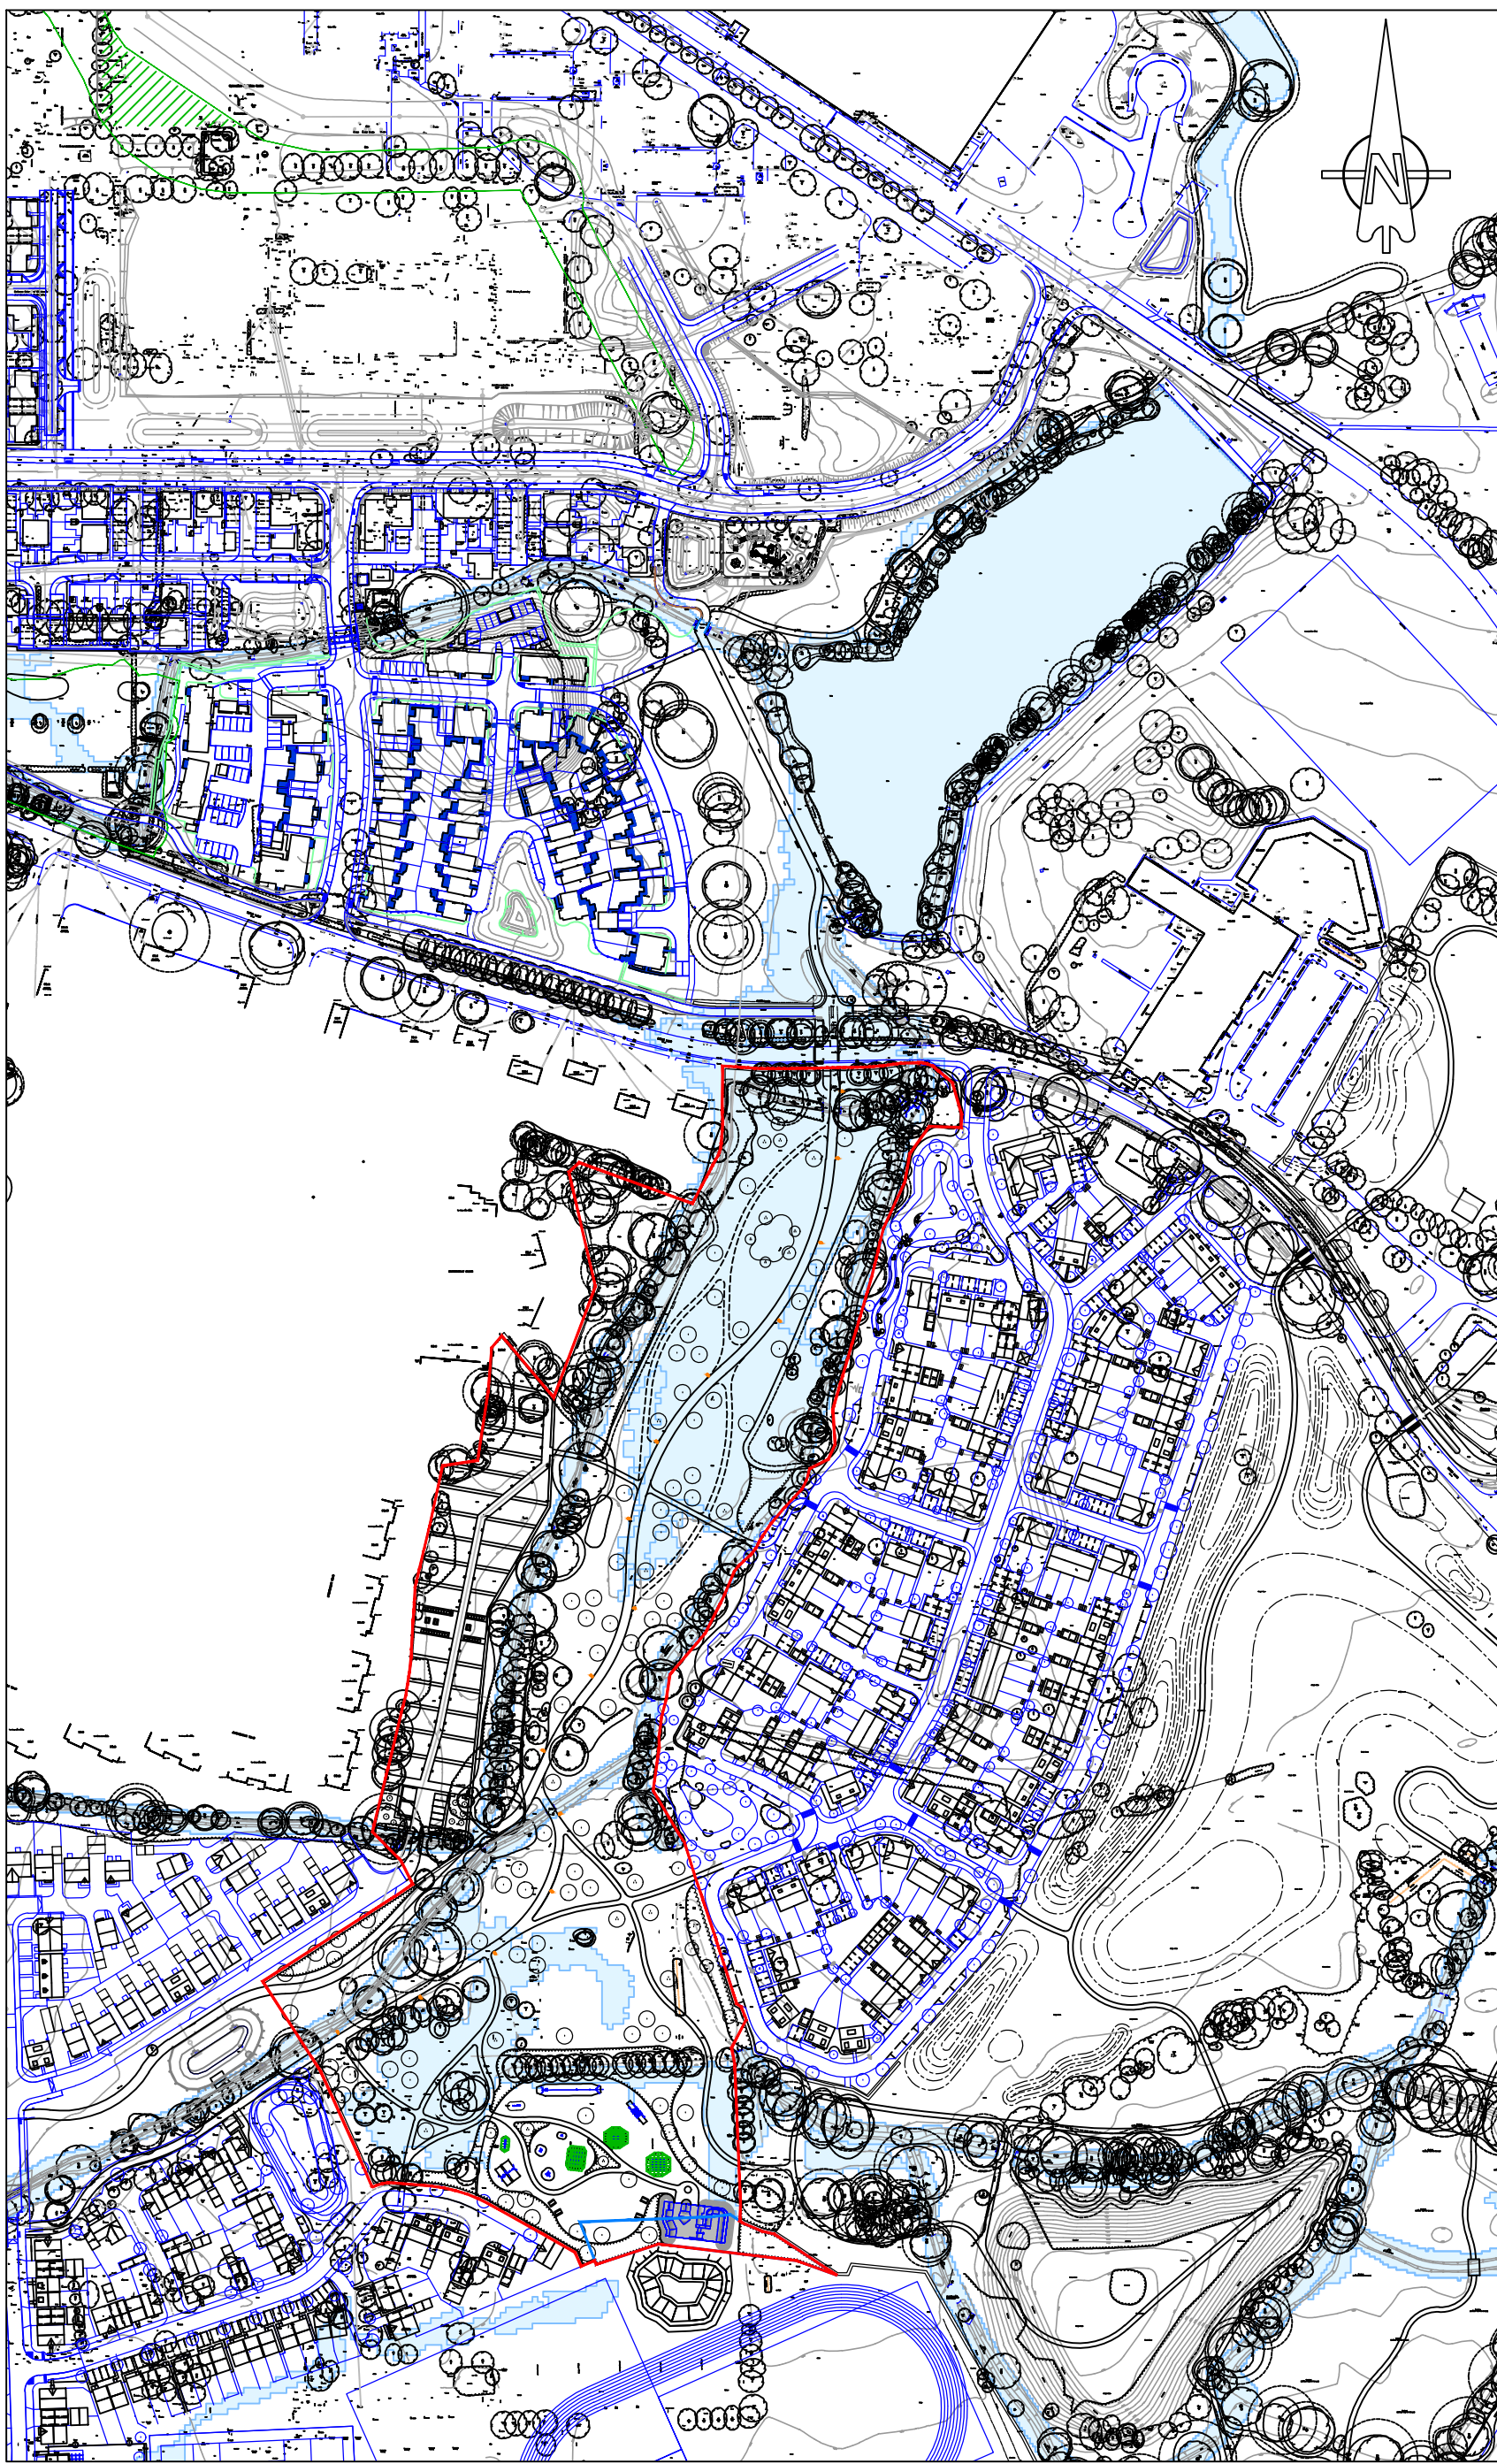

LOCATION PLAN
Scale 1:2500

P3	24.08.26	Client comments added to layout	EB	KTG
P2	17.08.26	New layout added	EB	KTG
P1	13/07/26	First Issue	EB	KTG
REV. No.	DATE	DESCRIPTION	DRAWN	CHECKED
Client			MJA CONSULTING CIVIL & STRUCTURAL ENGINEERS Ipsum Court, 24 The Quadrant, Abingdon Science Park, Abingdon Oxon, OX14 3YS Tel: 01235 555173 Email: mail@mjaconsulting.co.uk	
Project		Linear Park Ph3 Arborfield, Wokingham	Status: PRELIMINARY	
Title		Overall layout and location plan	Scale: As shown Drawn: EB Project Engineer KTG MJA Project No: 7715 Date: 10/07/2026 Drawing Number: 7715-MJA-SW-XX-DR-C-001 Rev: P3	