
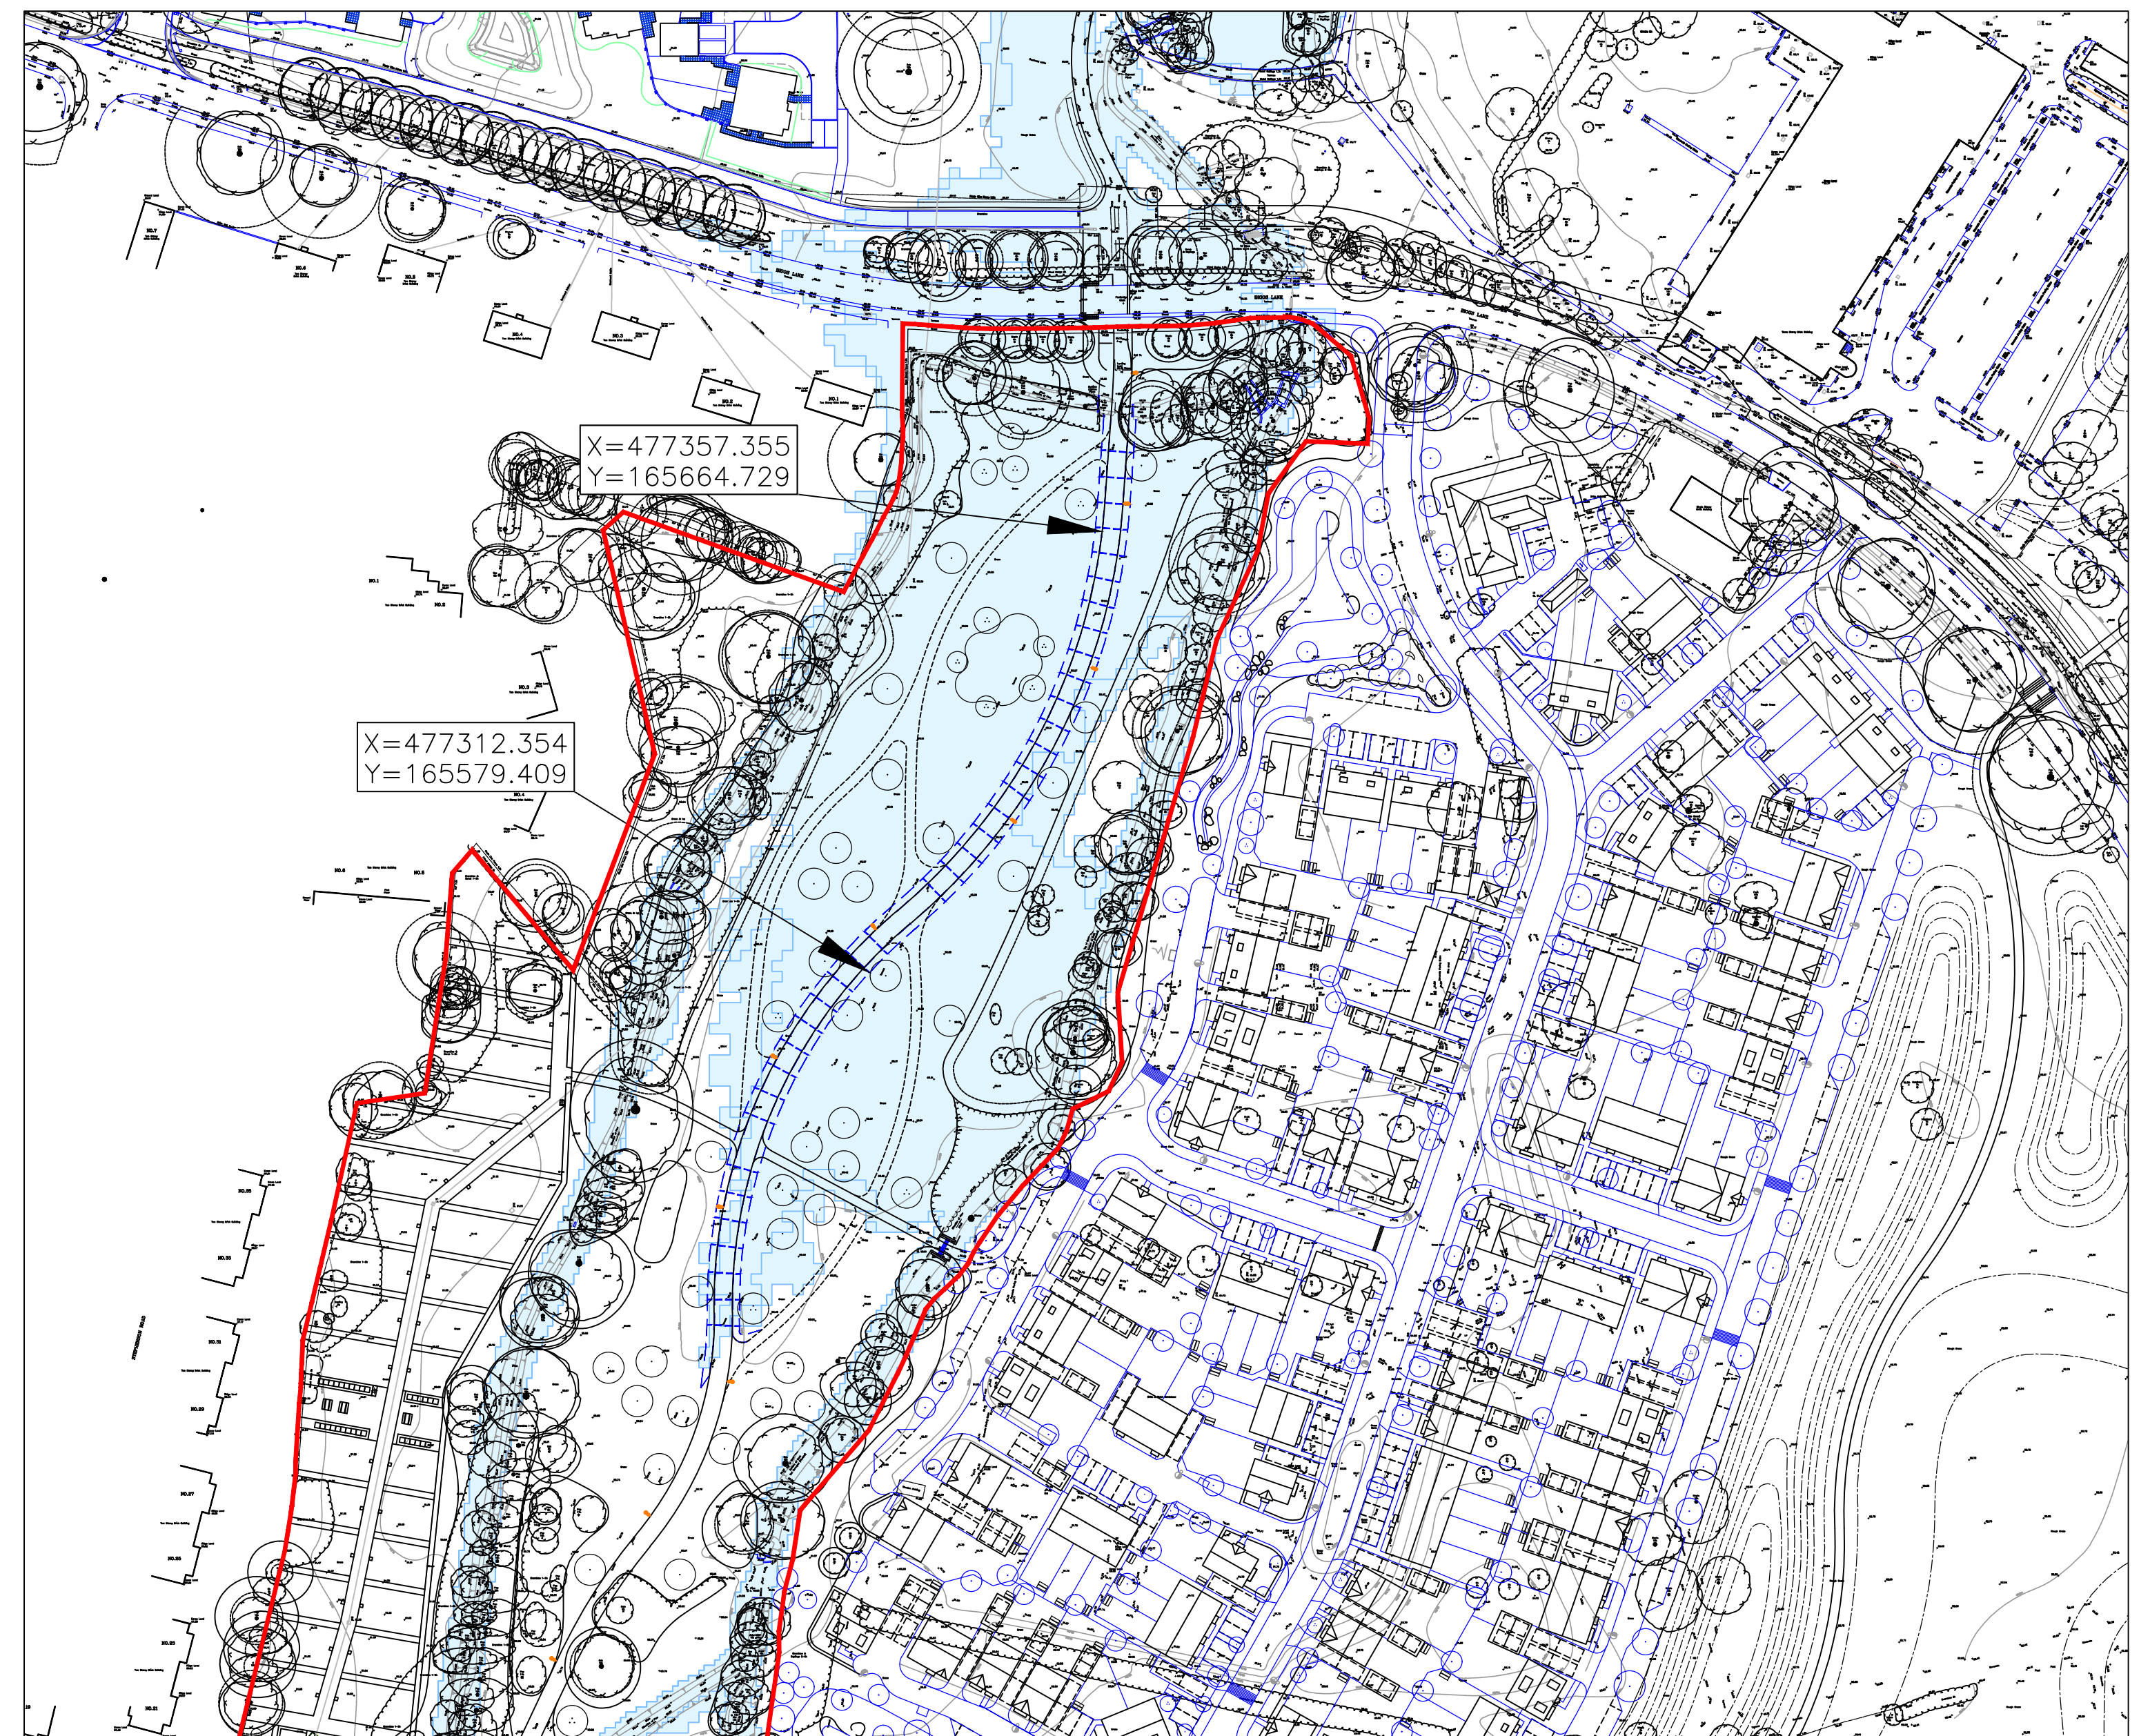


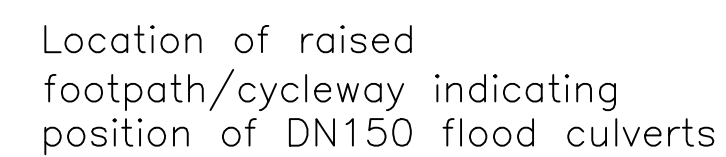

LOCATION OF RAISED FOOTPATH/CYCLEWAY
WITHIN FLOOD ZONE
Scale 1:1000

P3	24.08.26	Client comments added to layout	EB	KTG
P2	17.08.26	New layout added	EB	KTG
P1	13/07/26	First Issue	EB	KTG

REV. No.	DATE	DESCRIPTION	DRAWN	CHECKED
Client				
				
Project			Ipsom Court, 24 The Quadrant, Abingdon Science Park, Abingdon Oxon. OX14 3YS Tel: 01235 555173 Email: mail@mjaconsulting.co.uk	
Title			Scale:	Status:
Linear Park Ph3 Arborfield, Wokingham			As shown	PRELIMINARY
Raised footpath/cycleway details			Drawn: EB Project Engineer: KTG	MJA Project No: 7715 Date: 10/07/2026
Drawing Number: 7715-MJA-SW-XX-DR-C-200			Rev: P3	