



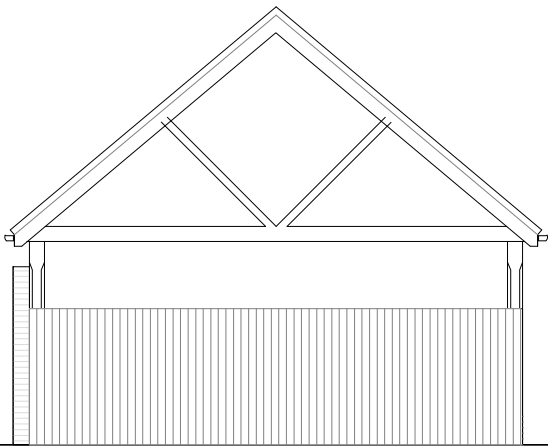


Front Elevation

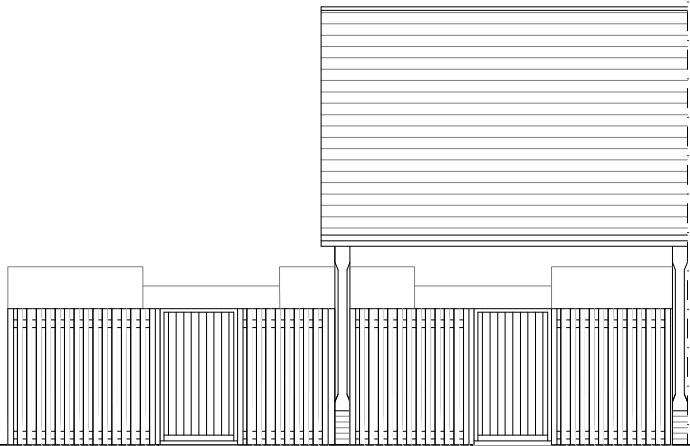

Side Elevation



Rear Elevation

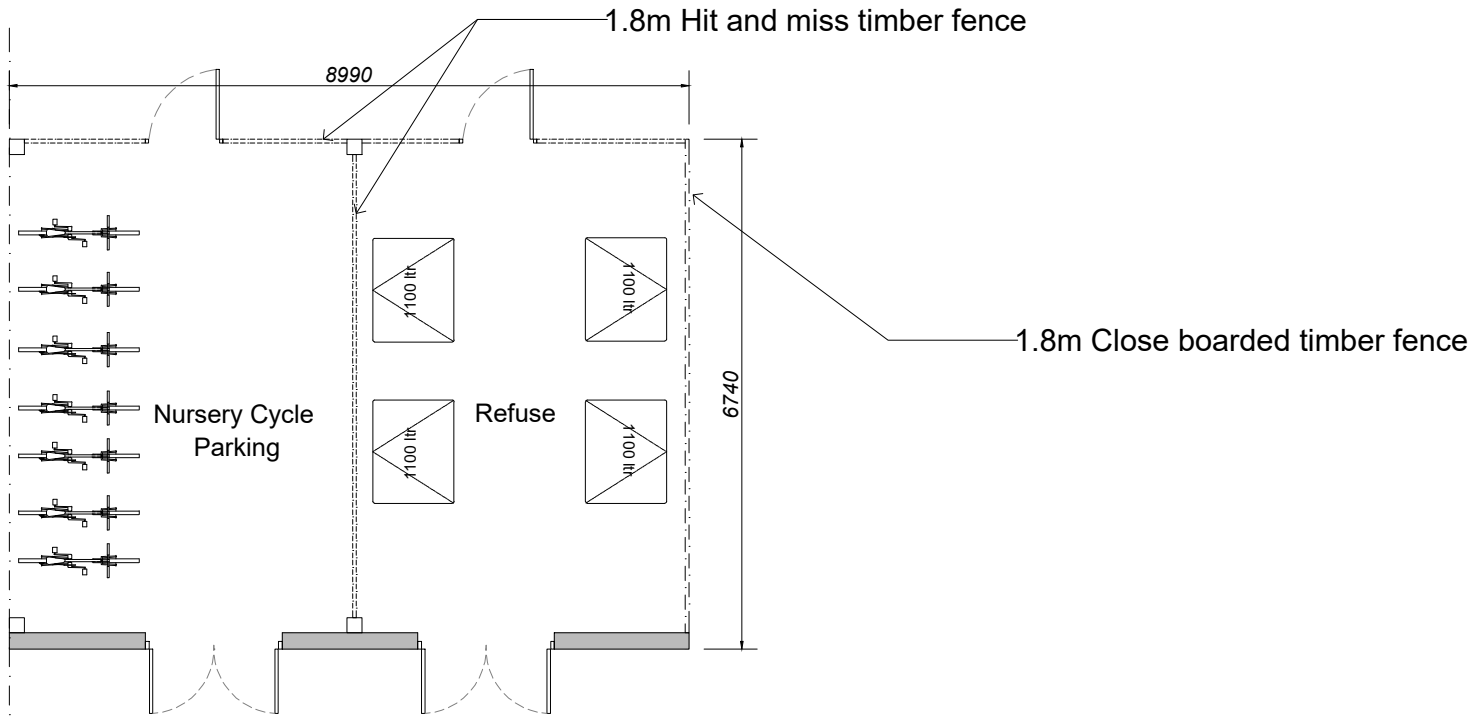

Floor Plan

